Form #422

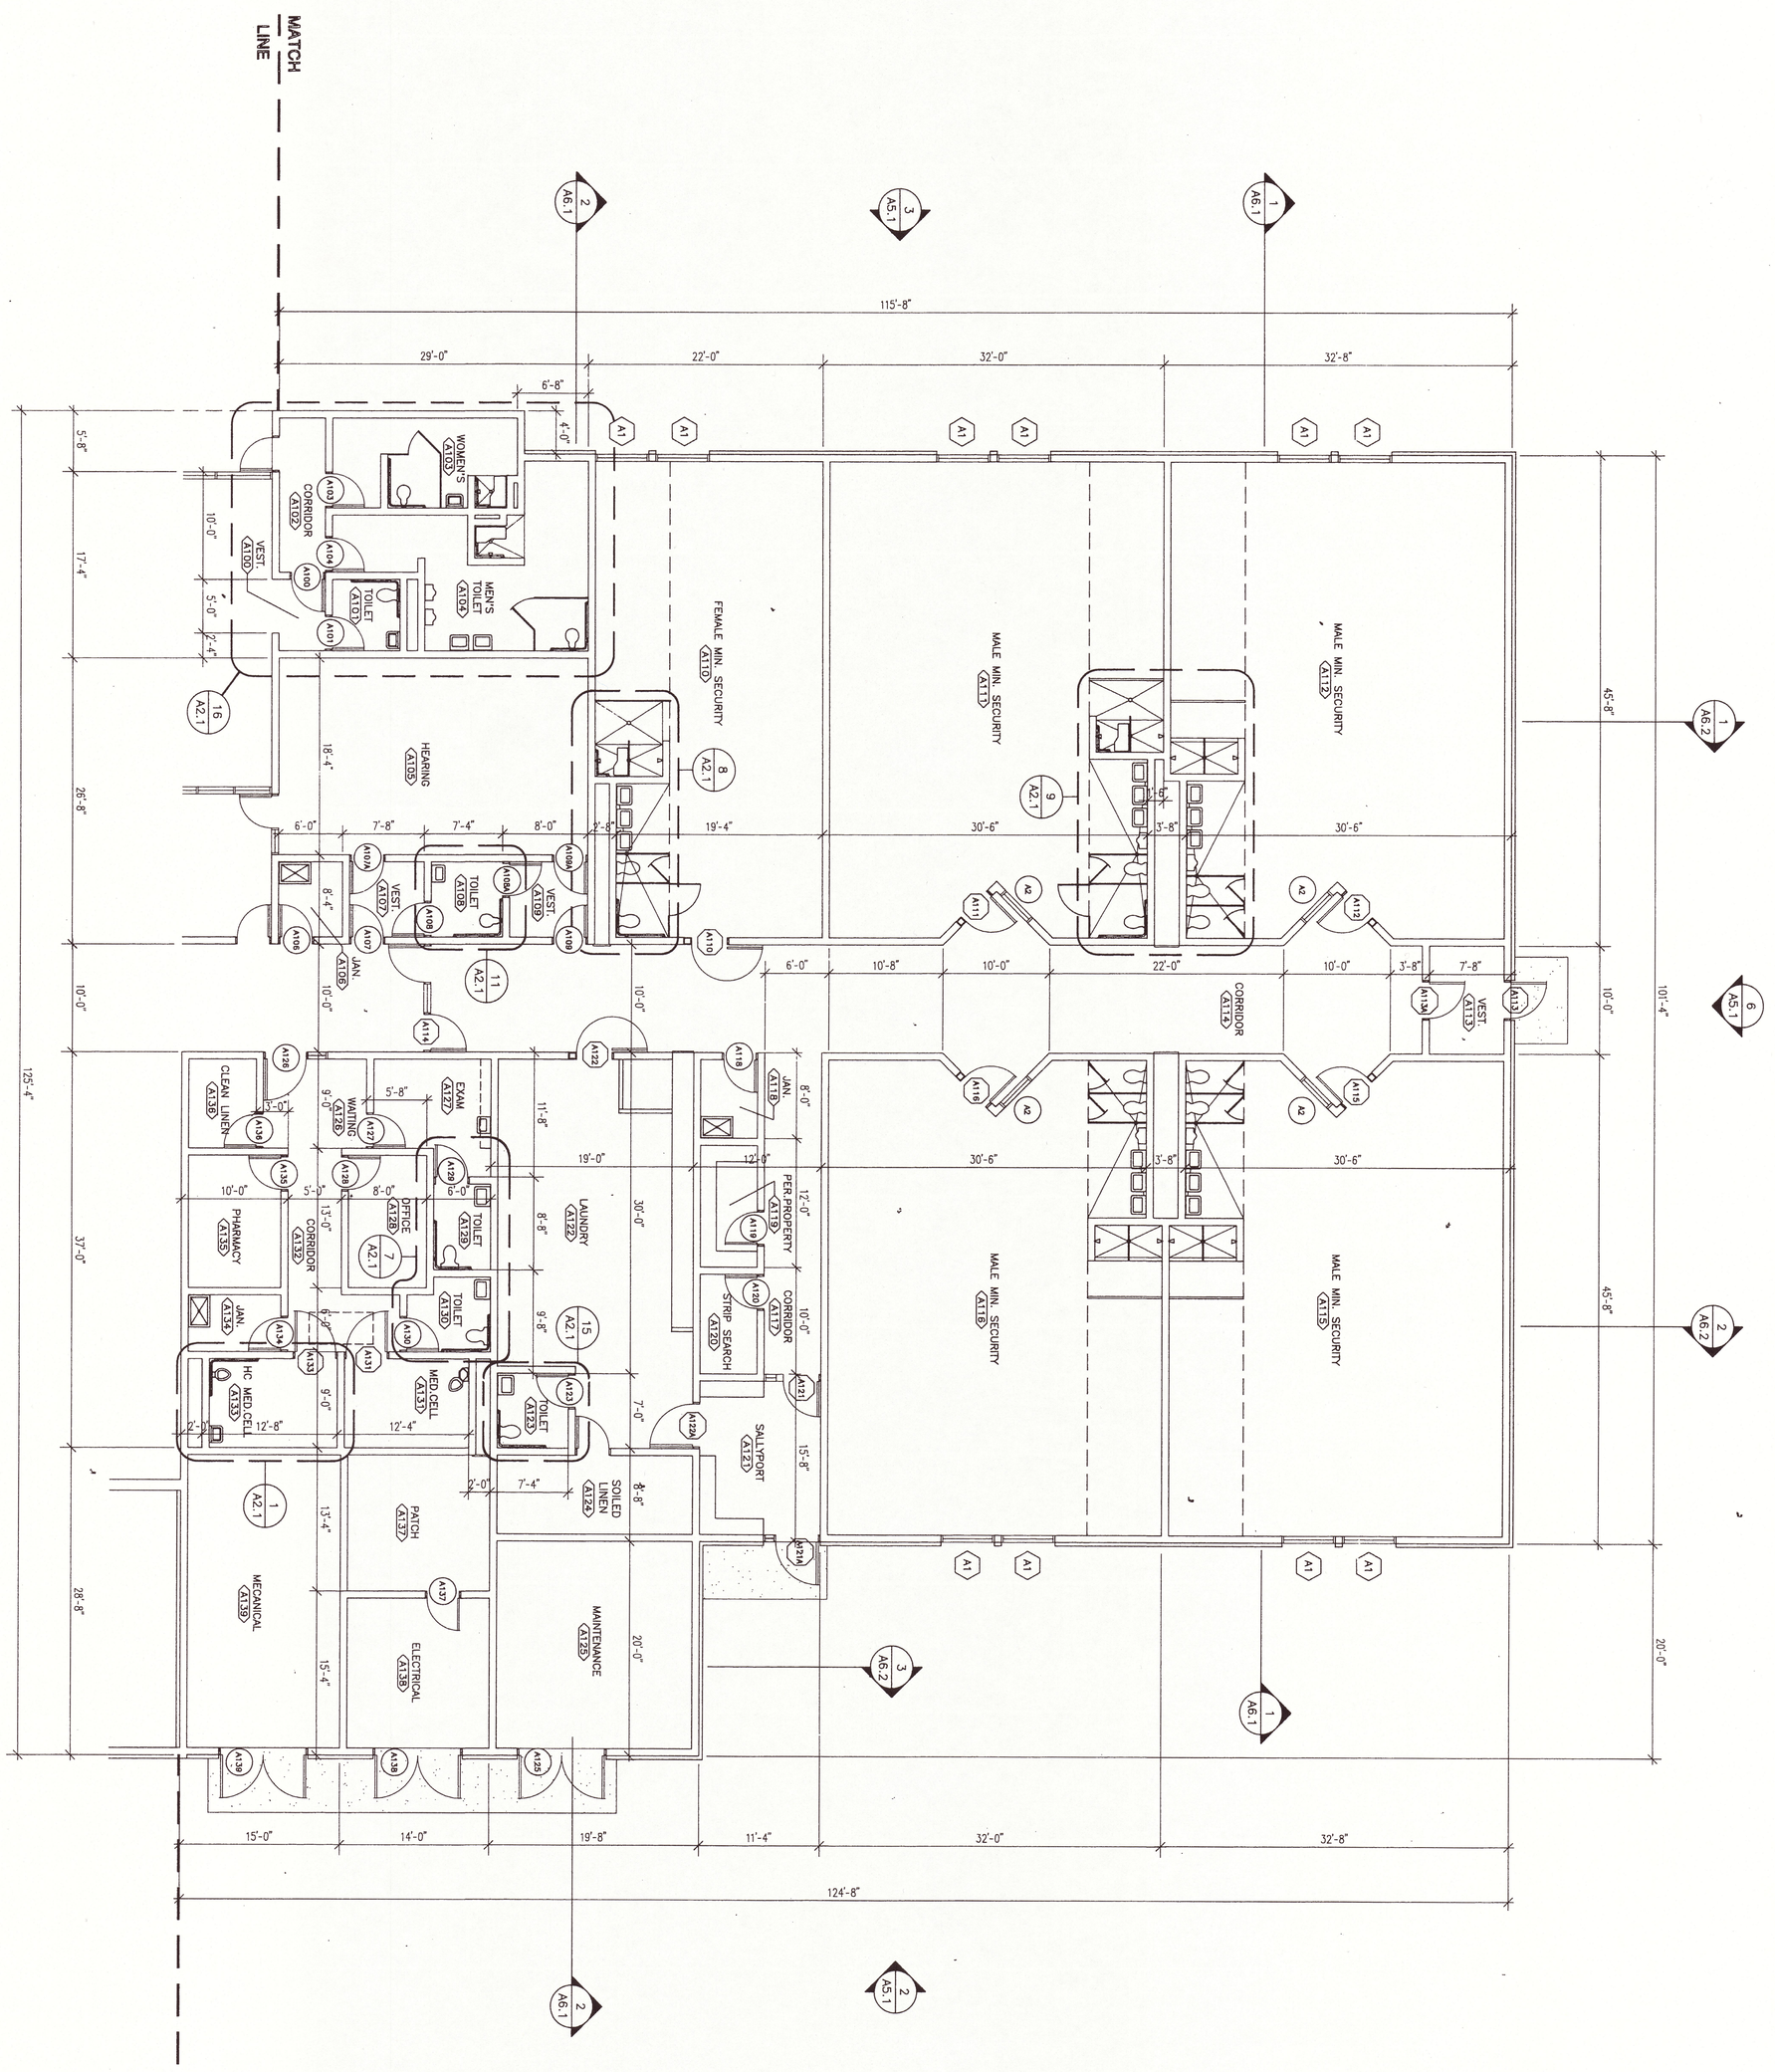

FLOOR PLAN AREA-A

SCALE: 1/8" = 1'-0"

NORTH

A1.1

PROJECT NUMBER: 3295101-00
DATE: 12-22-94

FLOOR PLAN AREA-A

OTERO COUNTY ADULT DETENTION CENTER

ESCHER AND MAHONEY ARCHITECTS AND ENGINEERS

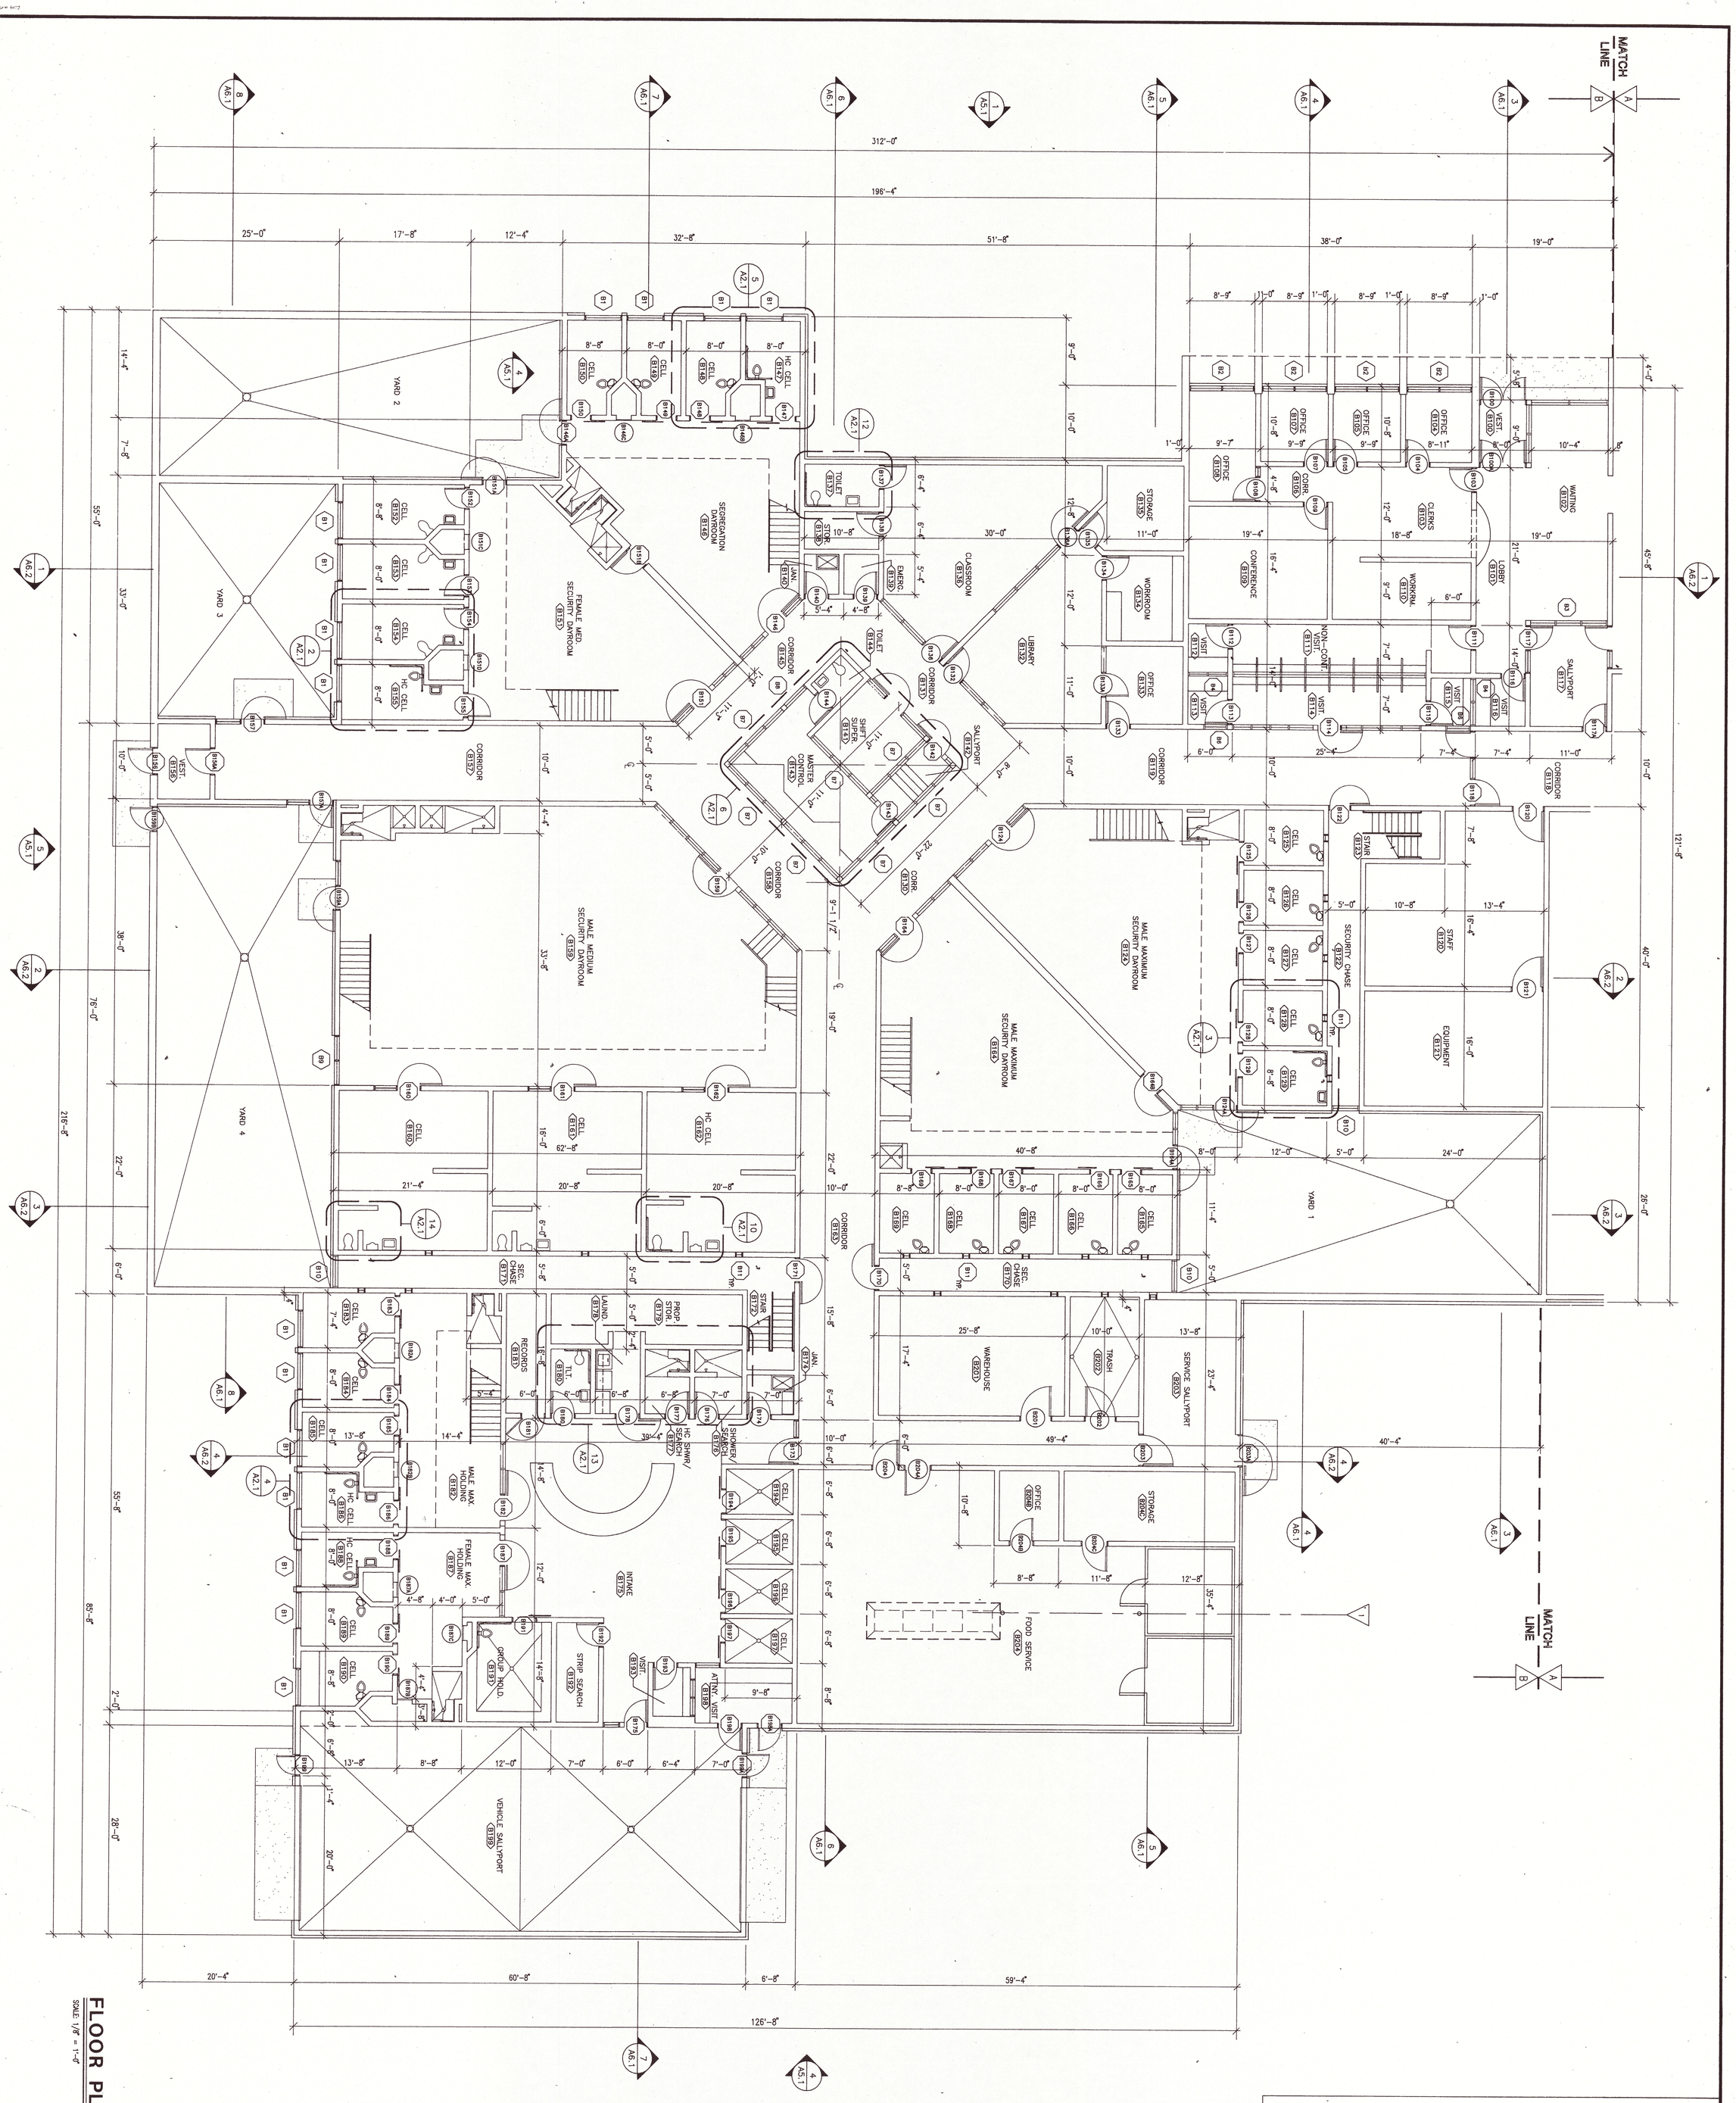

FLOOR PLAN AREA-B

SCALE 1/8" = 1'-0"

NORTH

A1.2

PROJECT NUMBER 3295101-00
DATE: 12-22-94

FLOOR PLAN AREA-B

OTERO COUNTY ADULT DETENTION CENTER

ESCHER AND MAHONEY ARCHITECTS AND ENGINEERS

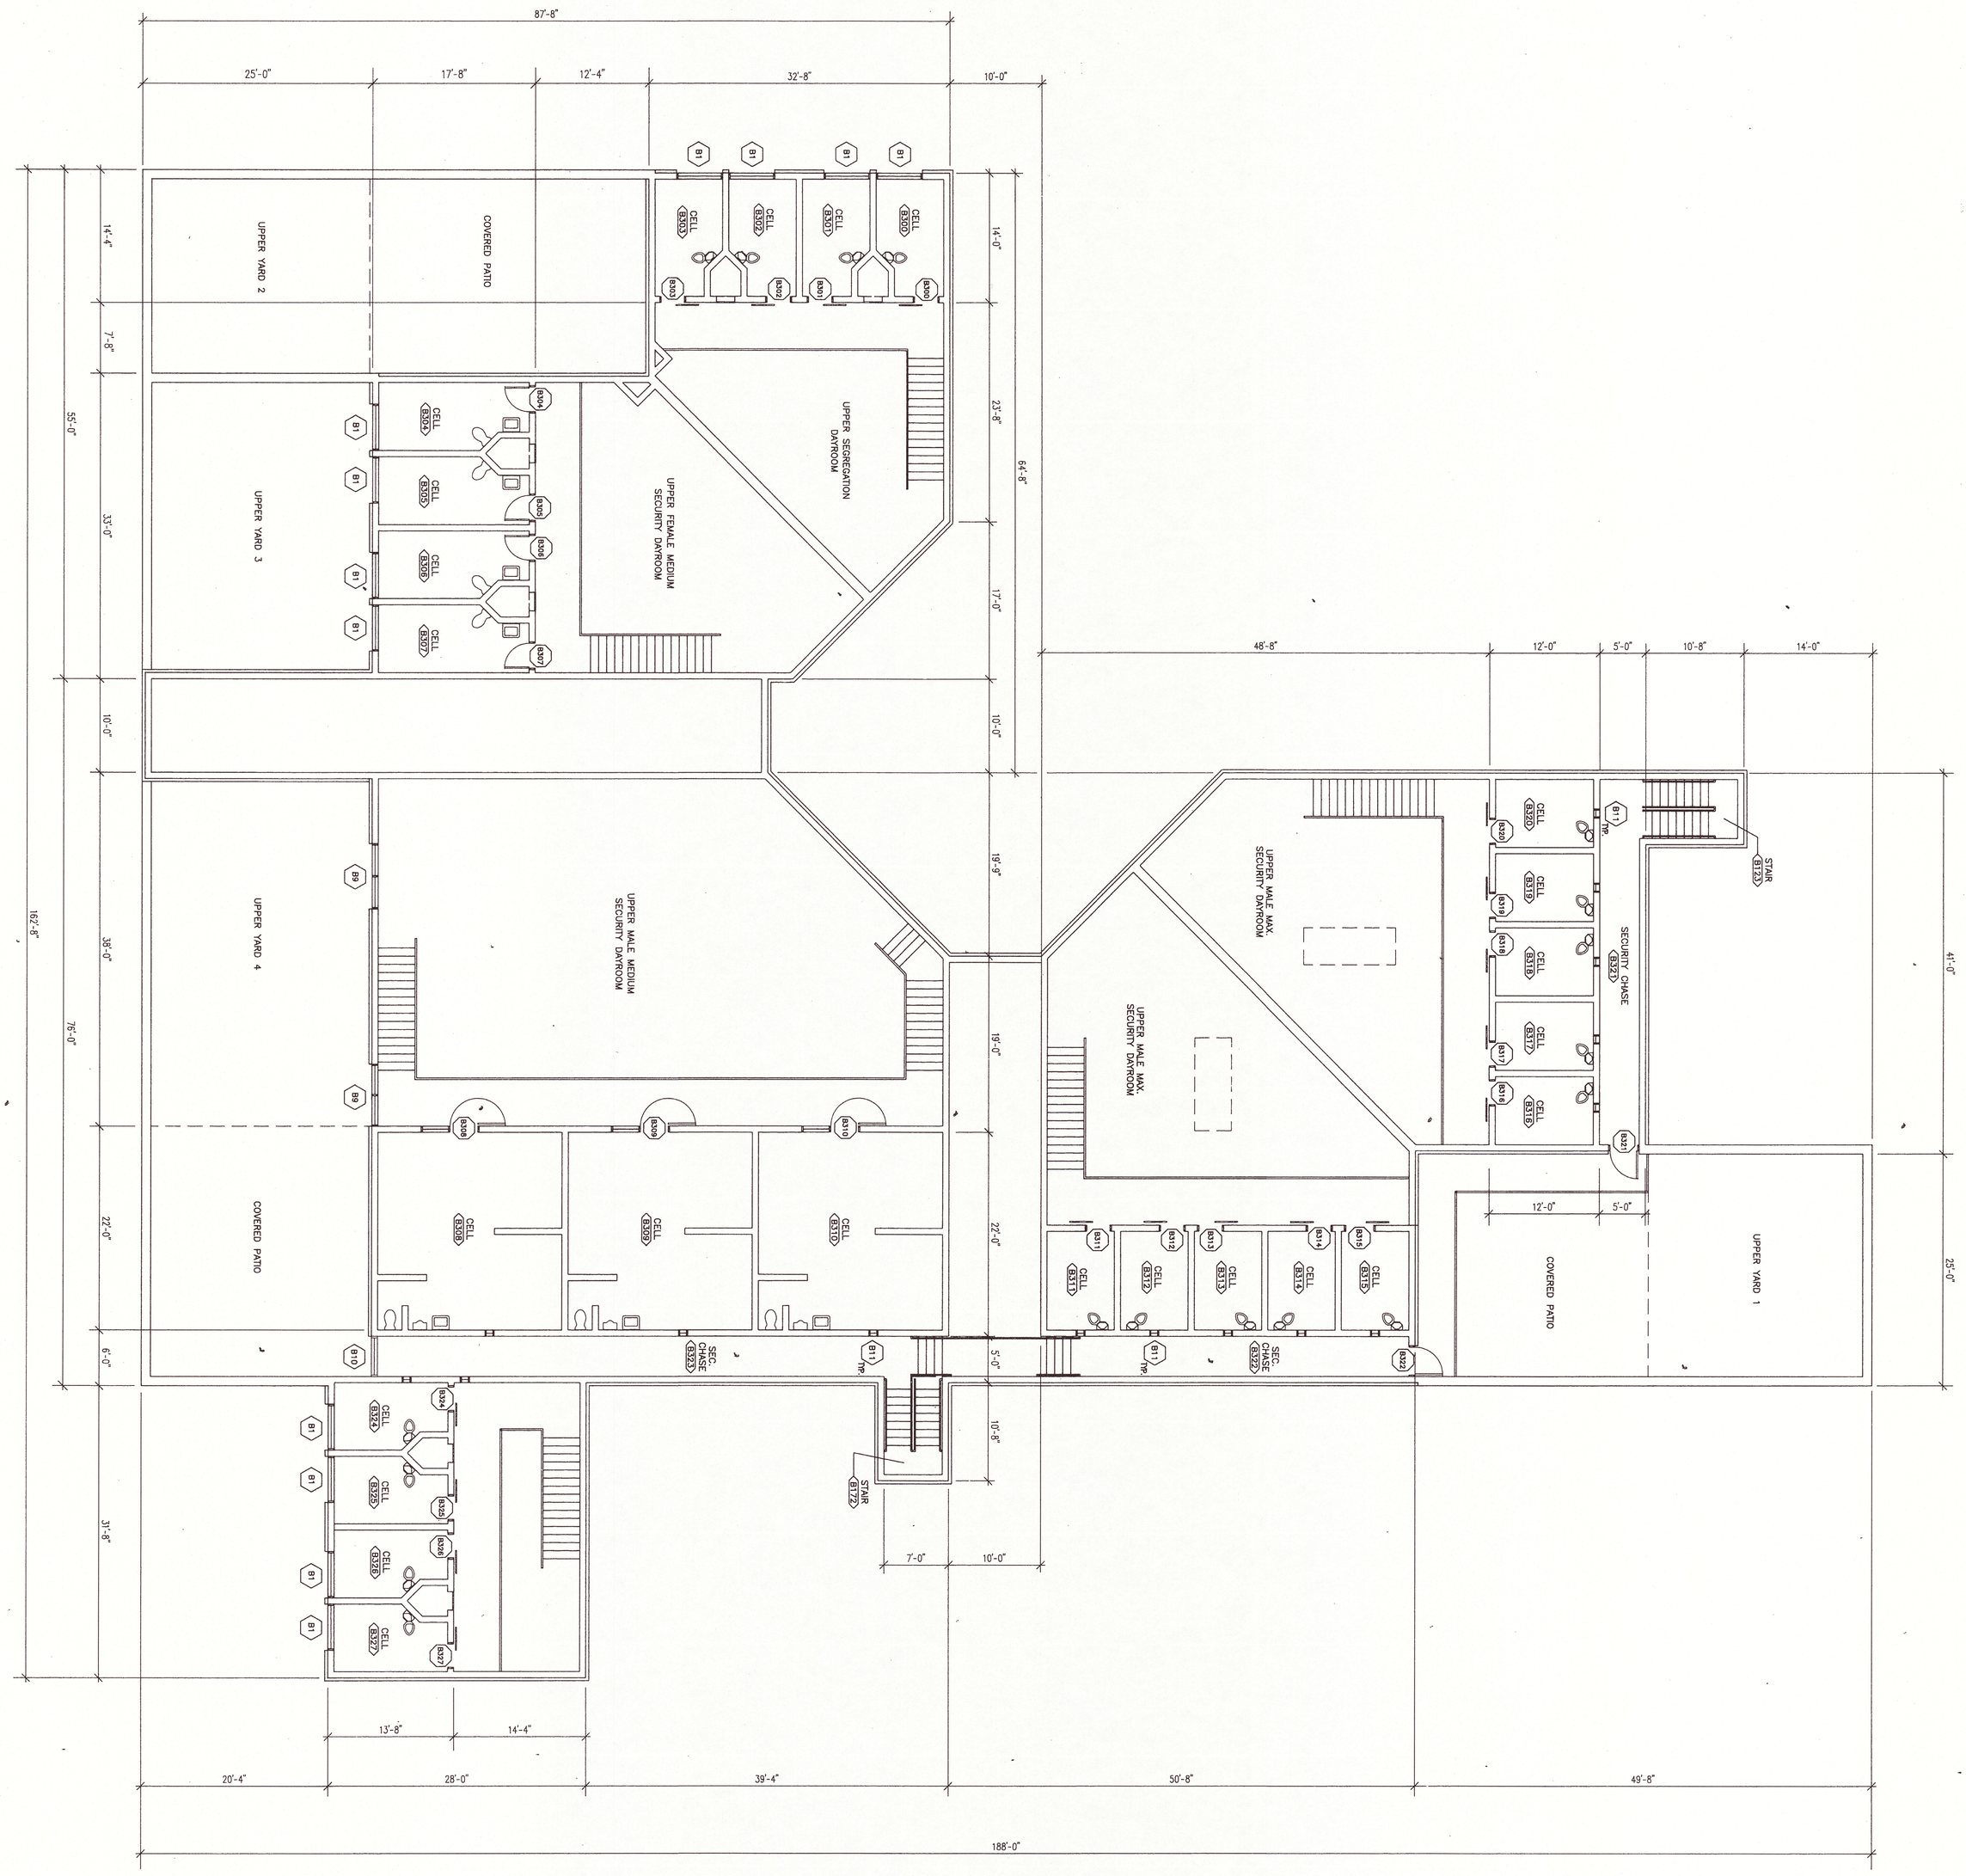

FLOOR PLAN AREA-B UPPER

SCALE: 1/8" = 1'-0"

NORTH

A1.3

PROJECT NUMBER 3295101-00
DATE: 12-22-94

FLOOR PLAN AREA-B UPPER

OTERO COUNTY ADULT DETENTION CENTER

ESCHER AND MAHONEY ARCHITECTS AND ENGINEERS

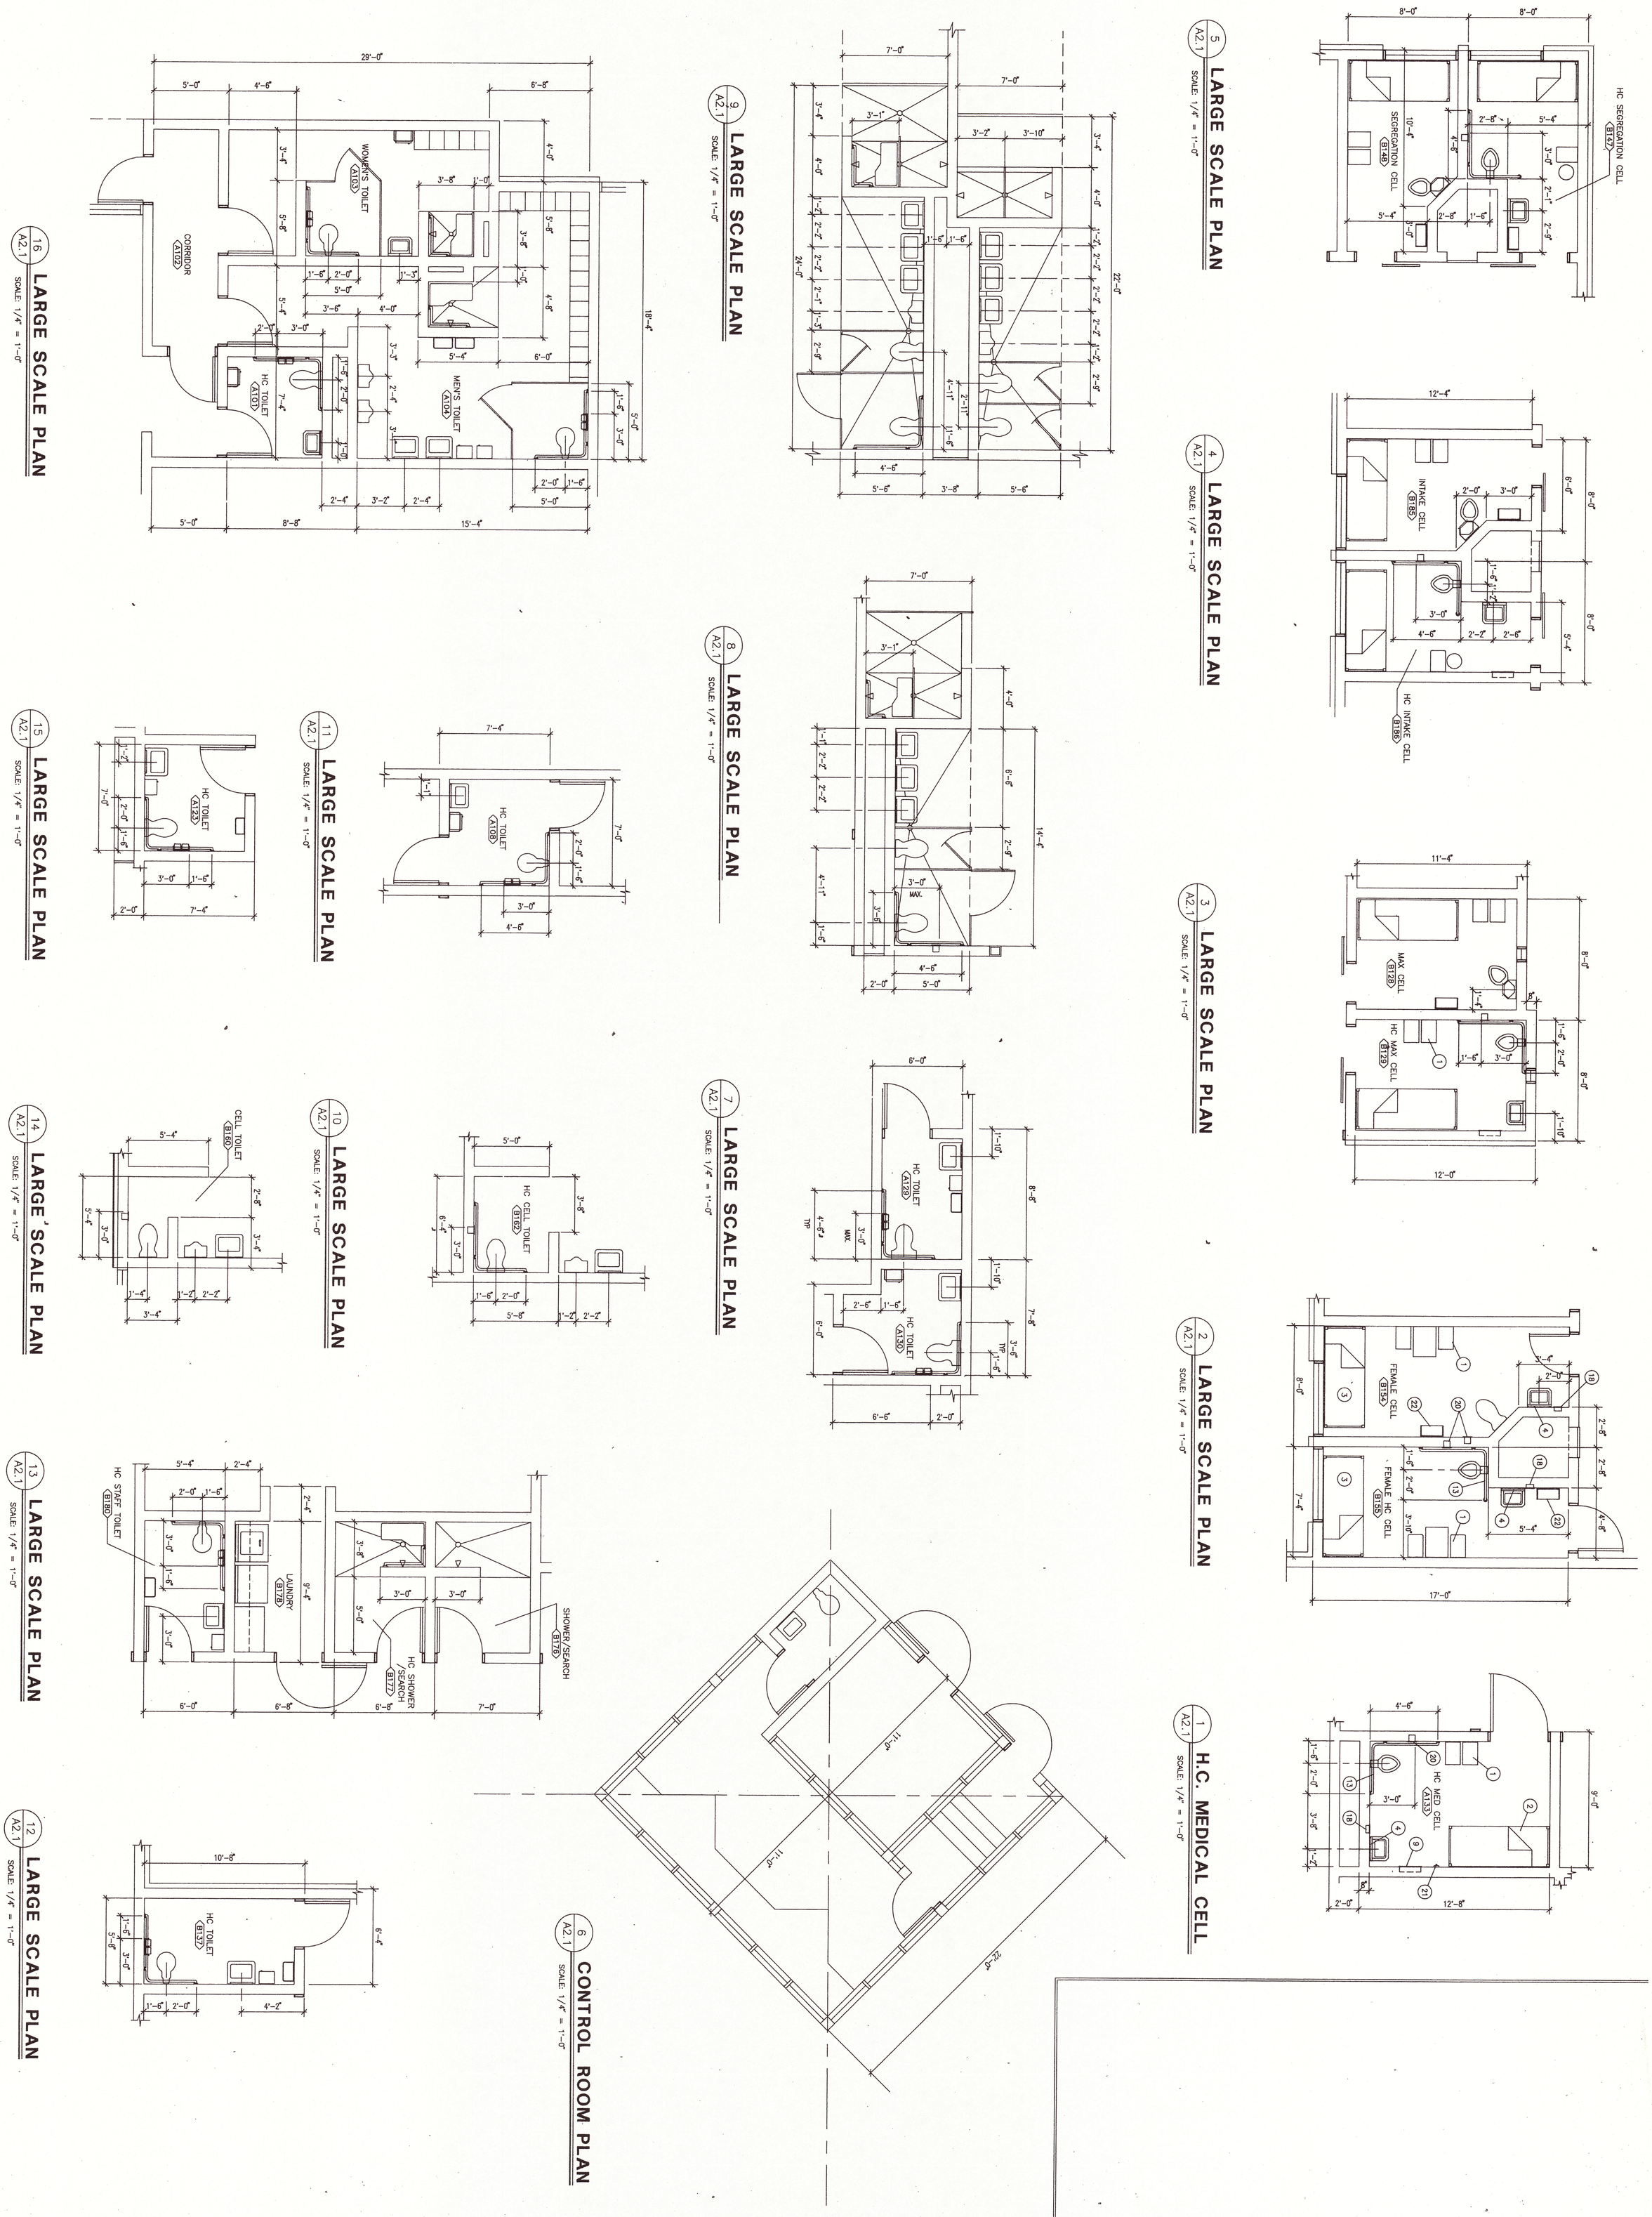

A2.1 PROJECT NUMBER 3295101-00 DATE: 1-3-95 LARGE SCALE PLANS

OTERO COUNTY ADULT DETENTION CENTER

LESCHER AND MAHONEY ARCHITECTS AND ENGINEERS