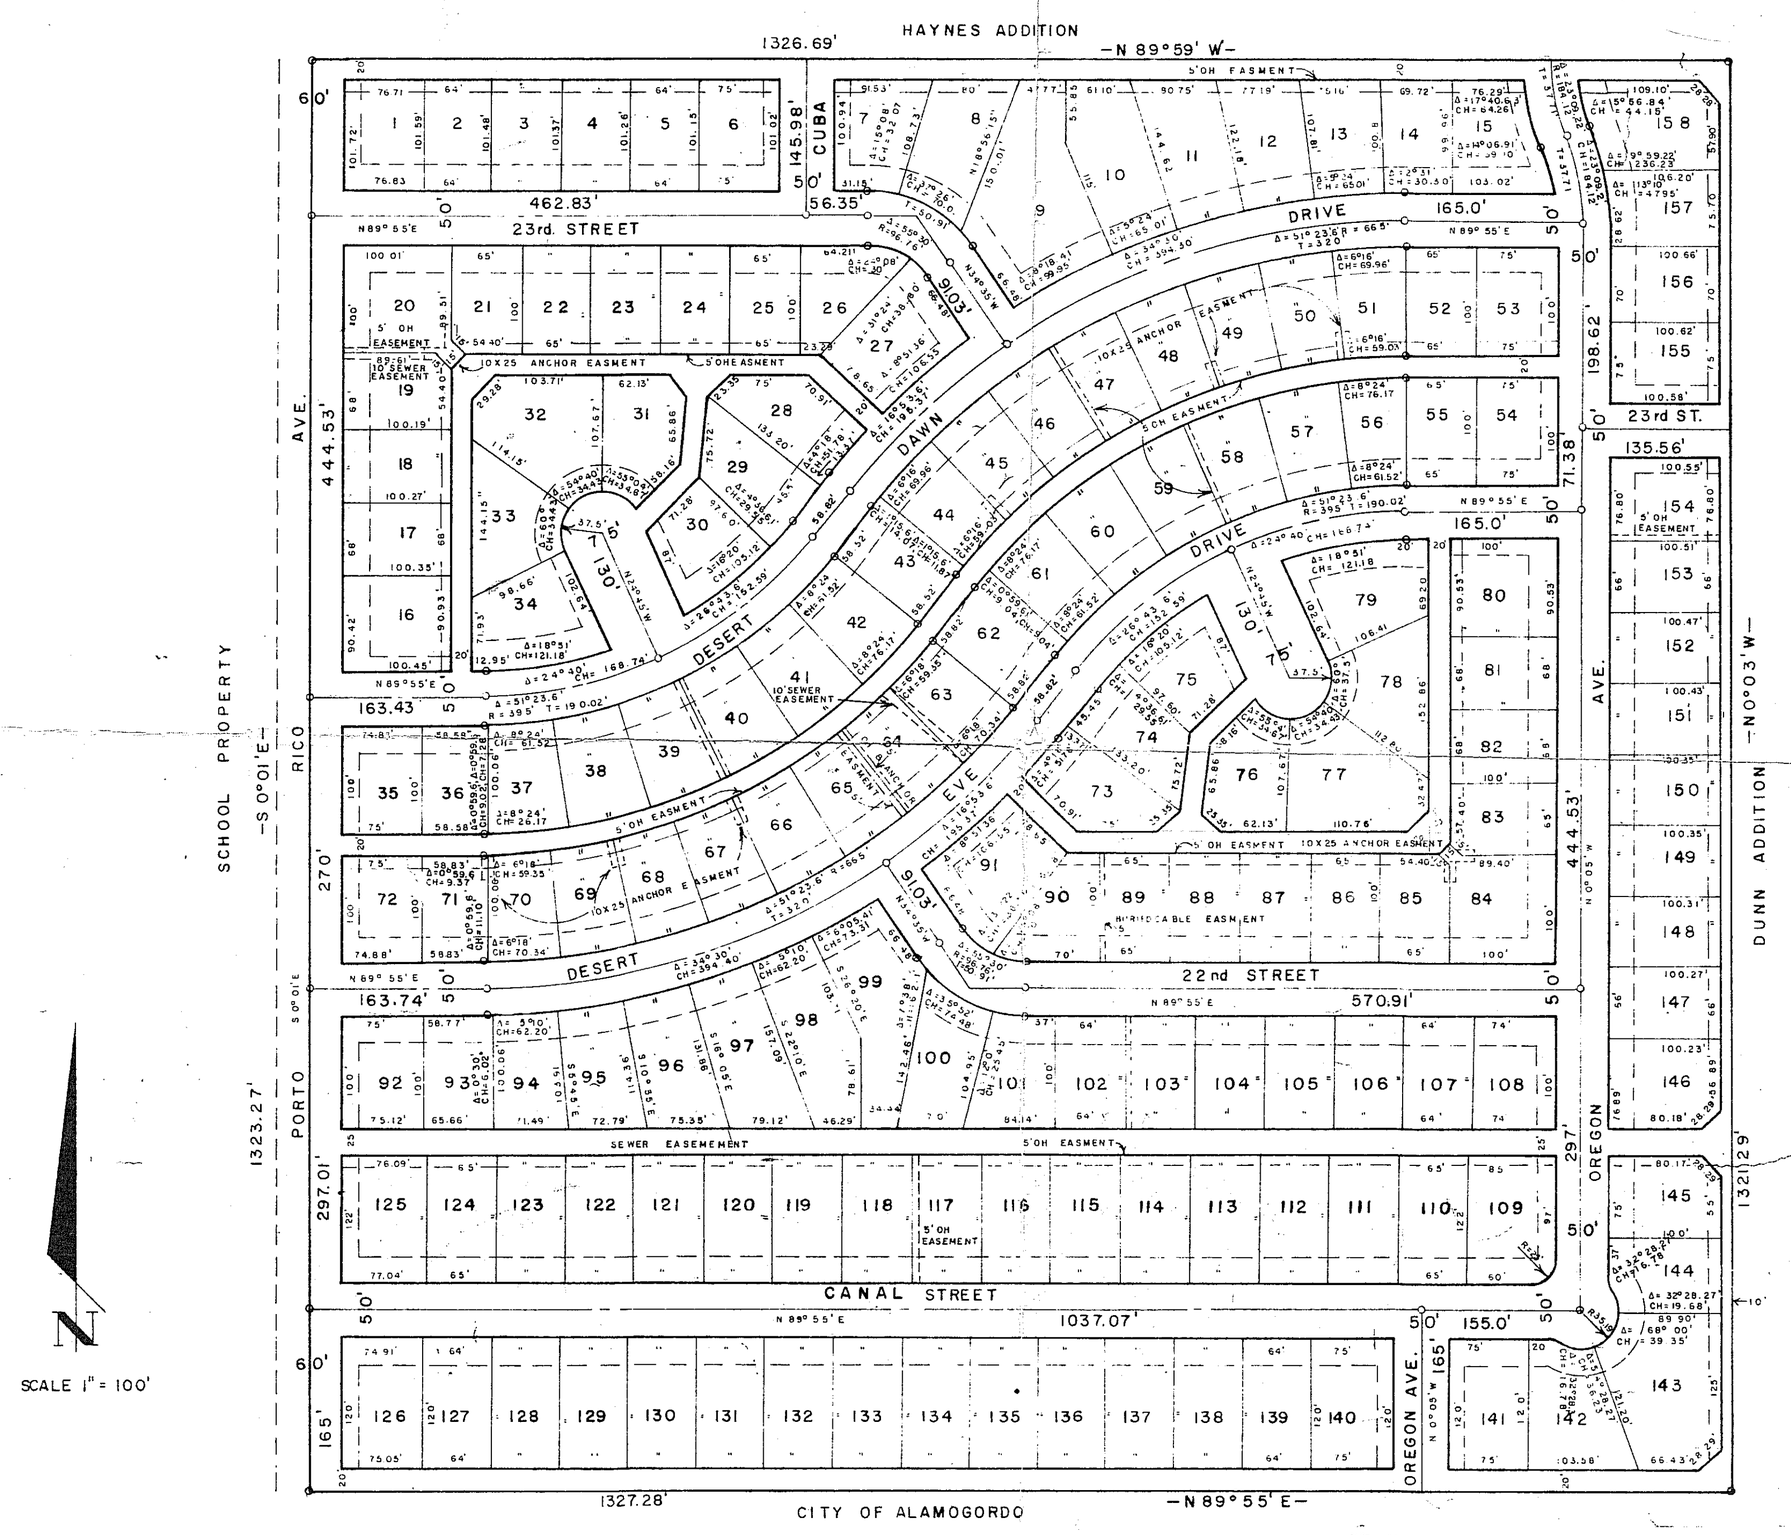

DESERT GARDENS SUBDIVISION

BLOCK I

ALAMOGORDO OTERO COUNTY NEW MEXICO

DEDICATION

STATE OF NEW MEXICO)
COUNTY OF OTERO) SS

KNOW ALL MEN BY THESE PRESENTS THAT THE UNDERSIGNED, DESERT GARDENS, INC., AND CASA ALEGRE, INC.,N.S.L., BEING THE OWNERS AND PROPRIETORS OF THAT TRACT OF LAND IN ALAMOGORDO, OTERO COUNTY, NEW MEXICO, LOCATED IN THE NORTHEAST QUARTER OF THE NORTHEAST QUARTER OF SECTION 17, T16S, R10E, NMPM, BEING MORE PARTICULARLY DESCRIBED AS FOLLOWS:

BEGINNING AT THE QUARTER SECTION CORNER COMMON TO SECTIONS 8 AND 17, T16S, R10E, NMPM; THENCE N 89° 59' W A DISTANCE OF 1326.69 FEET TO A POINT; THENCE S 0° 01' E A DISTANCE OF 1323.27 FEET TO A POINT; THENCE N 89° 55' E A DISTANCE OF 1327.28 FEET TO A POINT; THENCE N 0° 03' W A DISTANCE OF 1321.29 FEET TO THE PLACE OF BEGINNING.

SAID OWNERS DO HEREBY IN ACCORDANCE WITH THEIR FREE WILL AND DESIRE, CAUSE SAID TRACT OF LAND TO BE SUBDIVIDED AND PLATTED INTO A SUBDIVISION KNOWN AS "DESERT GARDENS SUBDIVISION, BLOCK 1", AS SHOWN ON THE FOREGOING PLAT, AND DO HEREBY DEDICATE TO THE USE OF THE PUBLIC, THE STREETS, ALLEYS, AND EASEMENTS SHOWN THEREON.

DESERT GARDENS, INC.
BY Alfred T. Morgan, PRESIDENT — ATTEST: Lucile D. Morgan, SECRETARY

CASA ALEGRE, INC., N.S.L.
BY Donald T. Matheson, Jr., PRESIDENT — ATTEST: Elmer T. Lewis, SECRETARY

ACKNOWLEDGEMENT

STATE OF NEW MEXICO)
COUNTY OF BERNALILLO) SS

THE FOREGOING INSTRUMENT WAS ACKNOWLEDGED BEFORE ME THIS 12TH DAY OF JUNE, 1958, BY ALFRED T. MORGAN, PRESIDENT OF DESERT GARDENS, INC., AN ARIZONA CORPORATION, ON BEHALF OF SAID CORPORATION, AND BY DONALD T. MATHESON, JR., PRESIDENT OF CASA ALEGRE, INC., N.S.L., A NEW MEXICO CORPORATION, ON BEHALF OF SAID CORPORATION.

[illegible], NOTARY PUBLIC
MY COMMISSION EXPIRES: March 15, 1961

ACCEPTANCE

STATE OF NEW MEXICO)
COUNTY OF OTERO) SS

THIS PLAT OF "DESERT GARDENS SUBDIVISION, BLOCK 1", WAS ON THIS ____ DAY OF _____, 1958, SUBMITTED TO THE BOARD OF COMMISSIONERS OF THE CITY OF ALAMOGORDO, NEW MEXICO, AND WAS APPROVED BY THREE-FOURTHS OF THE MEMBERS.

EXECUTED BY AUTHORITY OF THREE-FOURTHS OF THE MEMBERS OF THE BOARD OF COMMISSIONERS OF THE CITY OF ALAMOGORDO, NEW MEXICO.

John C. Pollard, MAYOR — ATTEST: _____, CITY CLERK

ENGINEER'S CERTIFICATE

STATE OF NEW MEXICO)
COUNTY OF OTERO) SS

I, QUINTON E. DANIEL, A REGISTERED ENGINEER AND LAND SURVEYOR OF THE STATE OF NEW MEXICO, DO HEREBY CERTIFY THAT THE FOREGOING PLAT OF "DESERT GARDENS SUBDIVISION, BLOCK 1", ALAMOGORDO, OTERO COUNTY, NEW MEXICO, WAS PREPARED FROM FIELD NOTES OF AN ACTUAL SURVEY MADE BY ME OR UNDER MY DIRECTION, AND THAT THE SAME IS TRUE AND CORRECT TO THE BEST OF MY KNOWLEDGE AND BELIEF.

Quinton E. Daniel
N. M. REGISTRATION NO. 1359

STATE OF NEW MEXICO)
COUNTY OF OTERO) SS

FILED FOR RECORD IN THE OFFICE OF THE COUNTY CLERK AND RECORDER OF THE COUNTY OF OTERO, NEW MEXICO, AT 10:00 O'CLOCK, A M., THIS 25 DAY OF June, 1958.

Margaret D. Sanchez, COUNTY CLERK
RECEPTION NUMBER 13896
By: Ginger Yearley - Deputy

DANIEL ENGINEERING COMPANY
ALAMOGORDO, NEW MEXICO