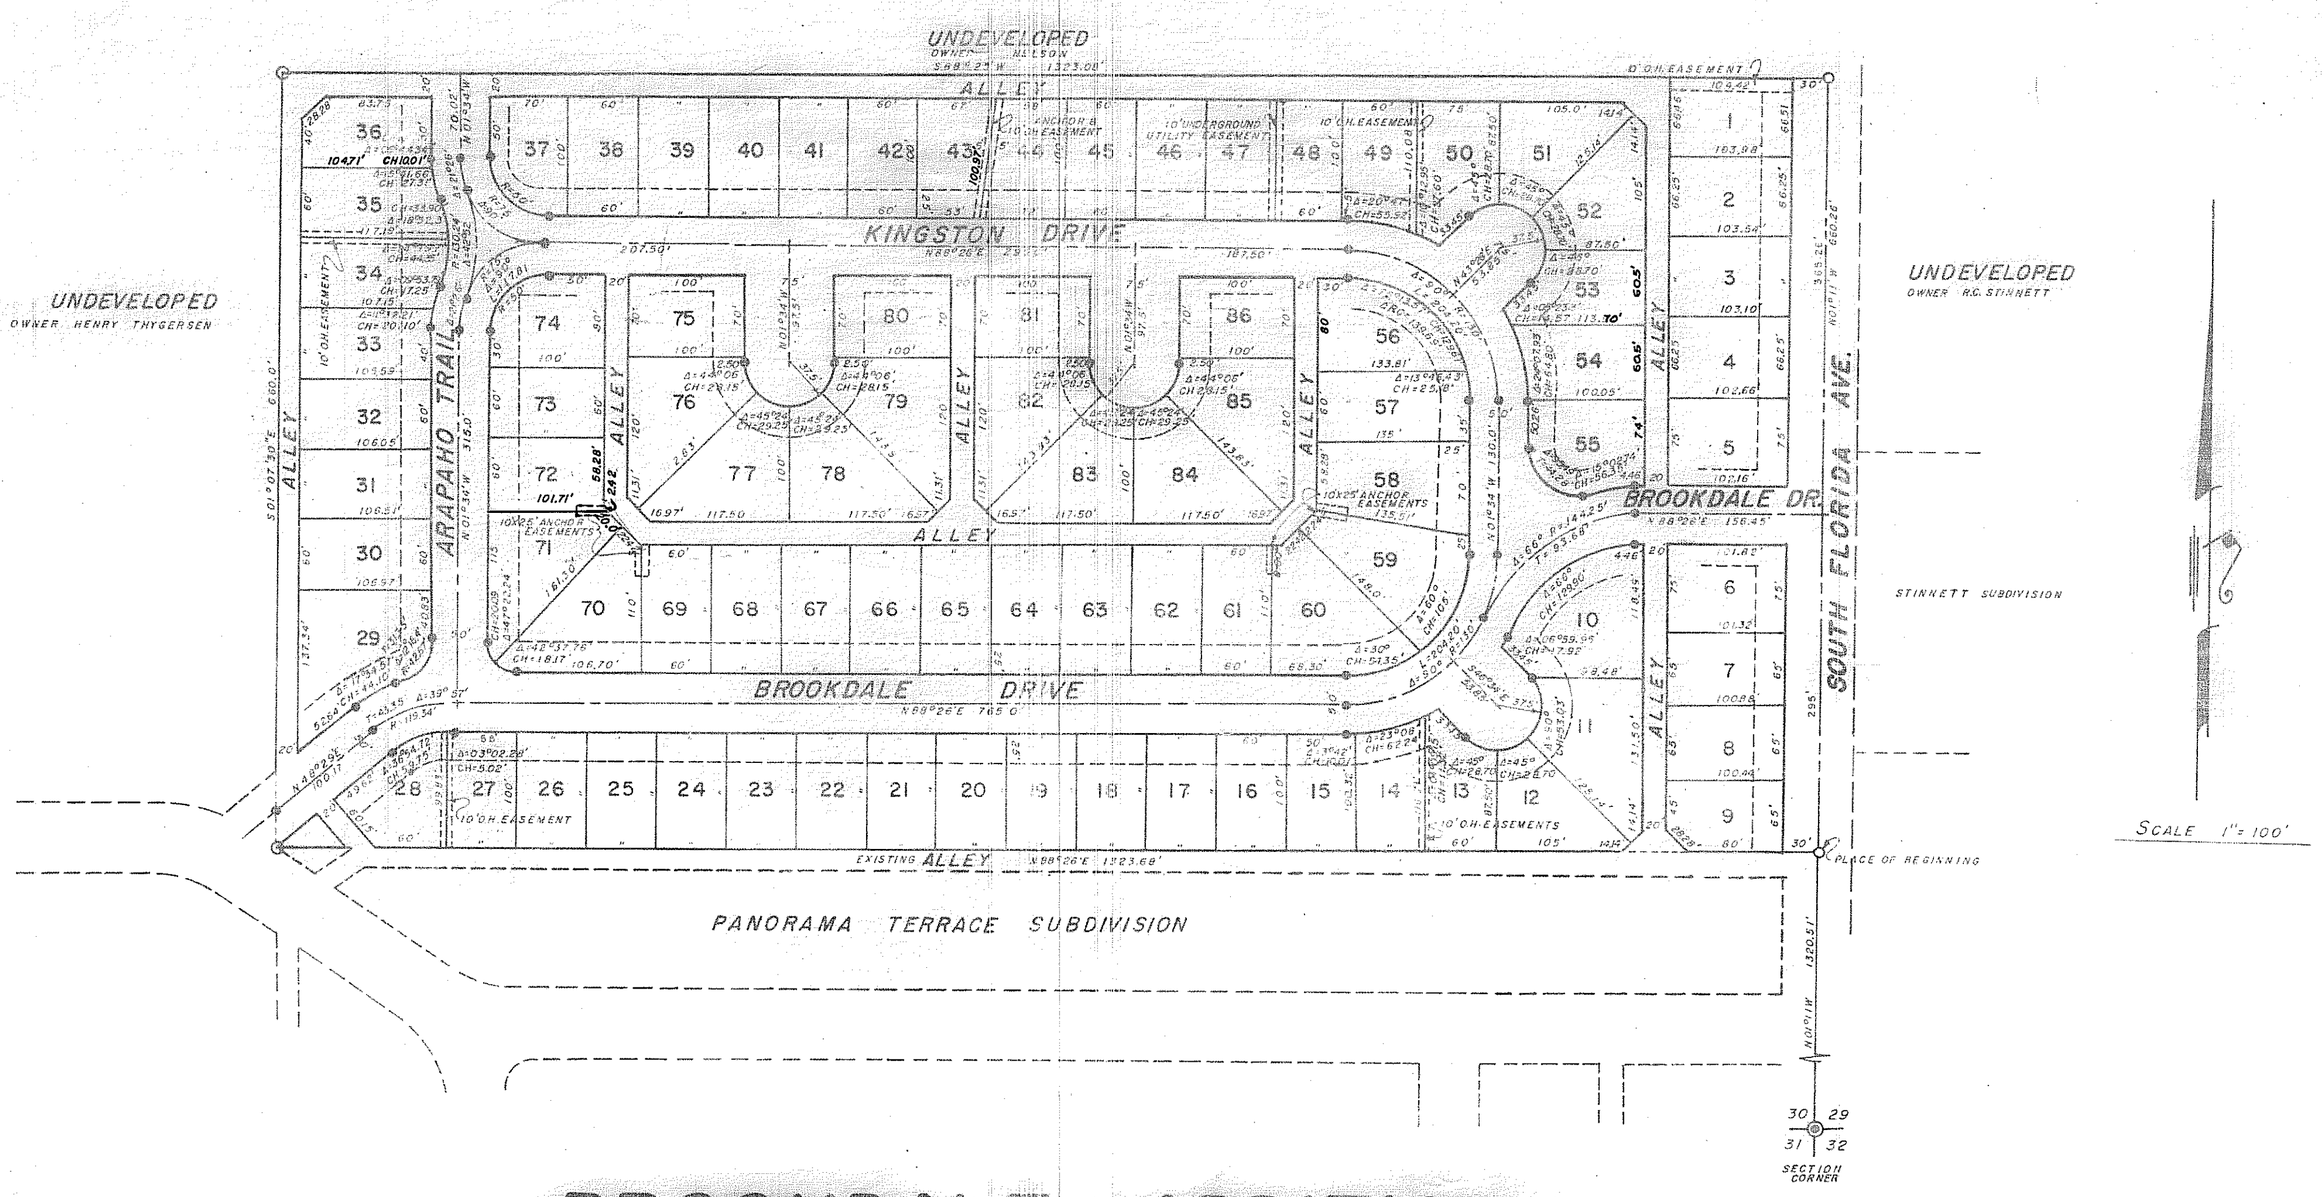

BROOKDALE ADDITION

ALAMOGORDO, NEW MEXICO

DEDICATION

STATE OF NEW MEXICO)
COUNTY OF OTERO) SS

KNOW ALL MEN BY THESE PRESENTS THAT THE UNDERSIGNED, C. H. CARDER CONSTRUCTION CO., BEING THE OWNER AND PROPRIETOR OF THAT CERTAIN TRACT OF LAND IN ALAMOGORDO, OTERO COUNTY, NEW MEXICO, LOCATED IN THE SOUTHEAST QUARTER OF SECTION 30, T16S, R10E, NMPM, BEING MORE PARTICULARLY DESCRIBED AS FOLLOWS:

STARTING AT THE SECTION CORNER COMMON TO SECTIONS 29, 30, 31, AND 32, T16S, R10E NMPM, AND GOING N 1° 11' W A DISTANCE OF 1320.51 FEET TO THE PLACE OF BEGINNING; THENCE CONTINUING N 1° 11' W A DISTANCE OF 660.26 FEET TO A POINT; THENCE S 88° 25' W A DISTANCE OF 1323.08 FEET TO A POINT; THENCE S 1° 07' 30" E A DISTANCE OF 660 FEET TO A POINT; THENCE N 88° 26' E A DISTANCE OF 1323.68 FEET TO THE PLACE OF BEGINNING.

SAID OWNERS DO HEREBY IN ACCORDANCE WITH THEIR FREE WILL AND DESIRE, CAUSE SAID TRACT OF LAND TO BE SUBDIVIDED AND PLATTED INTO A SUBDIVISION KNOWN AS "BROOKDALE ADDITION", AS SHOWN ON THE FOREGOING PLAT, AND DO HEREBY DEDICATE TO THE USE OF THE PUBLIC, THE STREETS, ALLEYS, AND EASEMENTS SHOWN THEREON.

C. H. CARDER CONSTRUCTION CO.

BY Charles H. Carder, PRESIDENT ATTEST: Helen M Carder, SECRETARY

ACKNOWLEDGEMENT

STATE OF NEW MEXICO)
COUNTY OF OTERO) SS

THE FOREGOING INSTRUMENT WAS ACKNOWLEDGED BEFORE ME THIS 25th DAY OF February, 1959, BY CHARLES H. CARDER, PRESIDENT OF C. H. CARDER CONSTRUCTION CO., A NEW MEXICO CORPORATION, ON BEHALF OF SAID CORPORATION.

Elsie Mae Morgan, NOTARY PUBLIC
MY COMMISSION EXPIRES: 10-17-62

ACCEPTANCE

STATE OF NEW MEXICO)
COUNTY OF OTERO) SS

THIS PLAT OF "BROOKDALE ADDITION" WAS ON THIS 25th DAY OF February 1959, SUBMITTED TO THE BOARD OF COMMISSIONERS OF THE CITY OF ALAMOGORDO, NEW MEXICO, AND WAS APPROVED BY THREE-FOURTHS OF THE MEMBERS.

EXECUTED BY AUTHORITY OF THREE-FOURTHS OF THE MEMBERS OF THE BOARD OF COMMISSIONERS OF THE CITY OF ALAMOGORDO, NEW MEXICO.

O. R. Sutton, MAYOR ATTEST: Dorothy M. Grosch, CITY CLERK

ENGINEER'S CERTIFICATE

STATE OF NEW MEXICO)
COUNTY OF OTERO) SS

I, QUINTON E. DANIEL, A REGISTERED ENGINEER AND LAND SURVEYOR OF THE STATE OF NEW MEXICO, DO HEREBY CERTIFY THAT THE FOREGOING PLAT OF "BROOKDALE ADDITION", ALAMOGORDO, OTERO COUNTY, NEW MEXICO, WAS PREPARED FROM FIELD NOTES OF AN ACTUAL SURVEY MADE BY ME OR UNDER MY DIRECTION, AND THAT THE SAME IS TRUE AND CORRECT TO THE BEST OF MY KNOWLEDGE AND BELIEF.

Quinton E. Daniel
N.M. REGISTRATION NO. 1359

RECORDING DATA

STATE OF NEW MEXICO)
COUNTY OF OTERO) SS

FILED FOR RECORD IN THE OFFICE OF THE COUNTY CLERK AND RECORDER OF THE COUNTY OF OTERO, NEW MEXICO, AT 8:55 O'CLOCK, A.M., THIS 5 DAY OF March, 1959.

Margaret D. Sanchez, COUNTY CLERK
BY: Ginger Yearley, DEPUTY
RECEPTION NO. 18799

DANIEL ENGINEERING COMPANY
ALAMOGORDO, N.MEX.