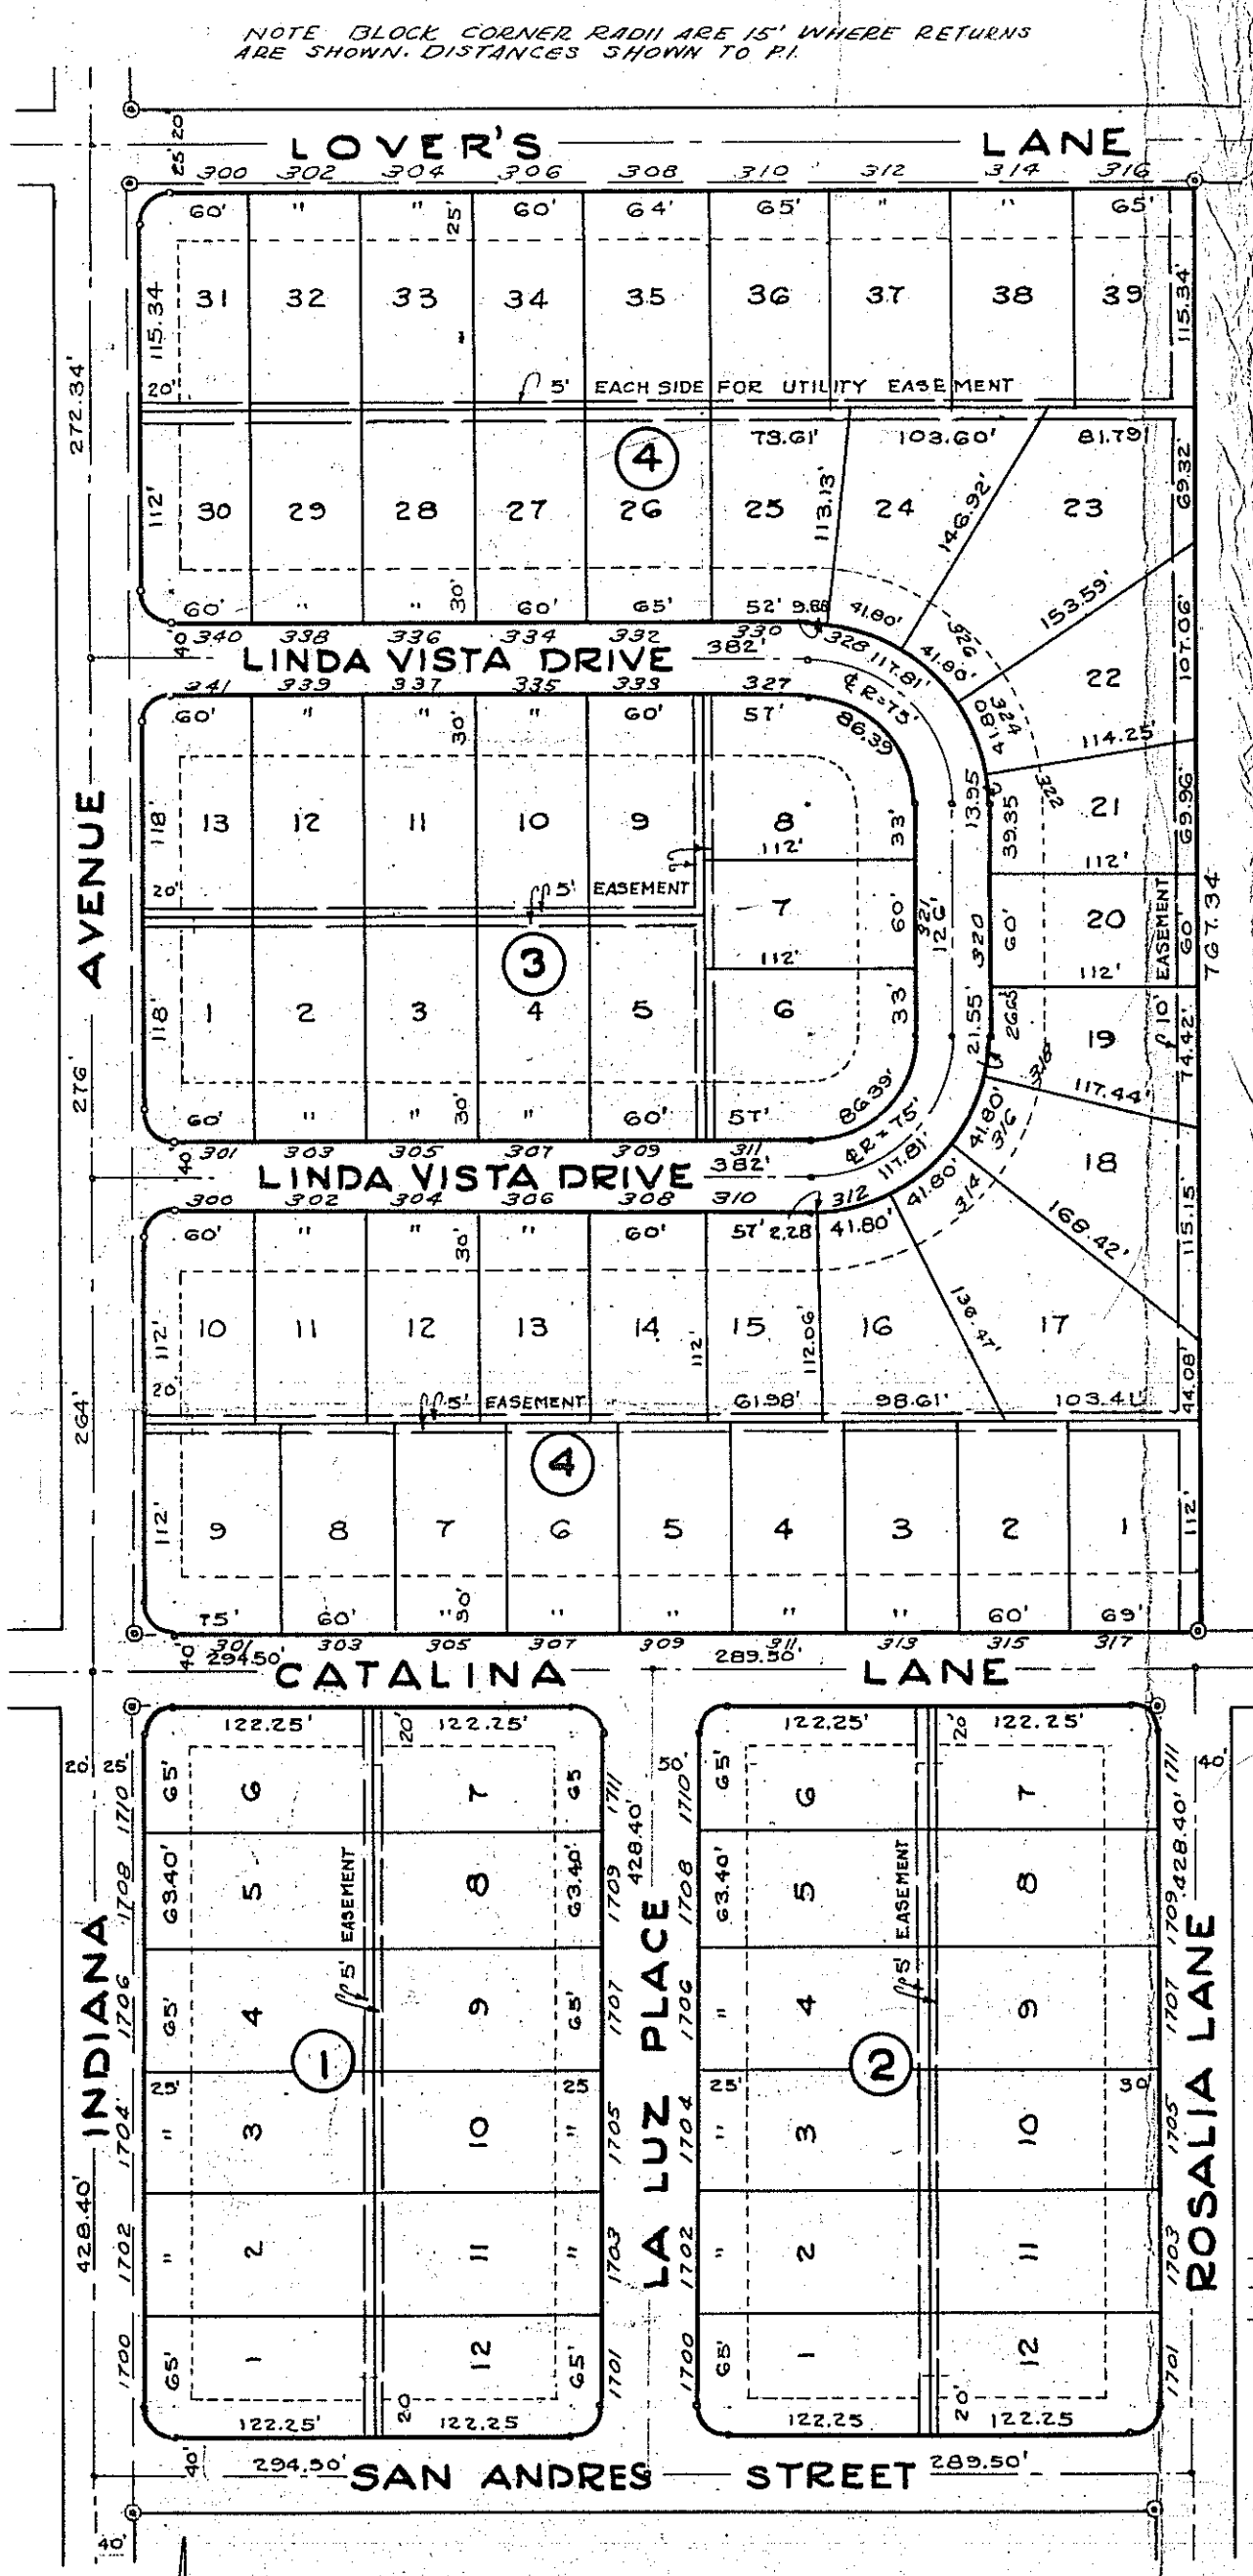

I certify that this Map was replated by me in accordance with the directive of the Alamogordo Housing Corporation.

William Z Turney
Registered Professional Engineer and Land Surveyor, N. Mex. Lic. No. 555

STATE OF NEW MEXICO
COUNTY OF OTERO

KNOW ALL MEN BY THESE PRESENTS, that the undersigned ALAMOGORDO HOUSING CORPORATION, being the owners and proprietors of a certain tract of land, described as follows to wit:

Lots Six (6), Seven (7) and the North One Hundred and Eight and Twelve Hundredths feet (108.12') of Lot Eight (8); Lots Four (4) and Five (5) and the North One Hundred and Eight and Twelve Hundredths Feet (108.12) of Lot Three (3) in Block Two Hundred and Three (203); Lots One (1) and Two (2) in Block Two Hundred and Eight (208) of the town of Alamogordo, New Mexico.

And desiring to further subdivide the said tract into lots and blocks and streets, with their free consent and in accordance with said desire caused the foregoing map to be made and filed in the office of the Town Clerk, Town of Alamogordo, New Mexico.

IN WITNESS THEREOF the undersigned has set its hand and seal this 8th day of December A. D. 1949.

ALAMOGORDO HOUSING CORPORATION

Attest: Ray L Moore, Secretary — M. R. Prestridge, President

STATE OF NEW MEXICO
COUNTY OF OTERO

On this 8th Day of December 1949, before me personally appeared M. R. Prestridge and Ray Moore, who being by me duly sworn, did say that they are President and Secretary, respectively, of the Alamogordo Housing Corporation, a corporation organized under the laws of the State of New Mexico, and that the seal affixed to said instrument is the corporate seal of said corporation, and that said instrument was signed and sealed in behalf of said corporation, by authority of its board of directors, and said M. R. Prestridge and Ray Moore acknowledged said instrument to be the free act and deed of said corporation.

Witness my hand and seal on this day and year last above written.

Mrs. Maxine E. Prestridge
Notary Public

My commission expires: My com. expires March 8, 1952.

STATE OF NEW MEXICO
COUNTY OF OTERO

This map or plat of Lover's Lane Addition was, on this 10th day of November A.D. 1949, submitted to the Board of Trustees of the Town of Alamogordo, New Mexico, and approved by three-fourths of the members elected thereto.

Executed by authority of three-fourths of the members of the Board of Trustees of the Town of Alamogordo, New Mexico.

Attest Virginia A. Ogleska, Clerk — E. Mac Kuehn, Mayor

STATE OF NEW MEXICO
COUNTY OF OTERO

Filed for record in the office of the County Clerk and Recorder of the County of Otero, New Mexico, this 14th day of November A.D. 1949, at 2:50 PM

Helen Shields
County Clerk

Scale 1" equals 100'

- Pipe corners of original tract
- Original tract Boundary
- Minimum building setback lines
- Easement lines

KEY MAP

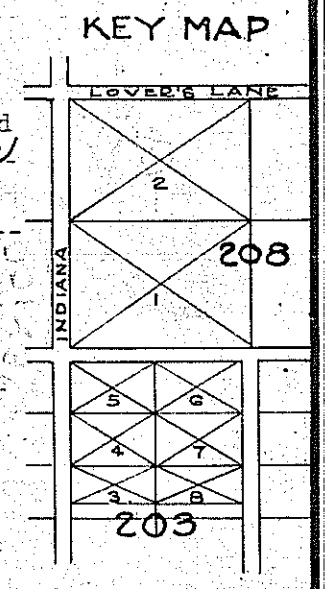

AMENDED PLAT

LOVER'S LANE ADDITION

A REPLAT OF A PORTION OF THE TOWN OF ALAMOGORDO, NEW MEXICO

HERKENHOFF & TURNEY
CONSULTING ENGINEERS
SANTA FE NEW MEXICO

SCALE	DATE	DRAWN W.F.T.	SHEET 1
1"=100'	OCT. 1949	CHECKED	OF 1