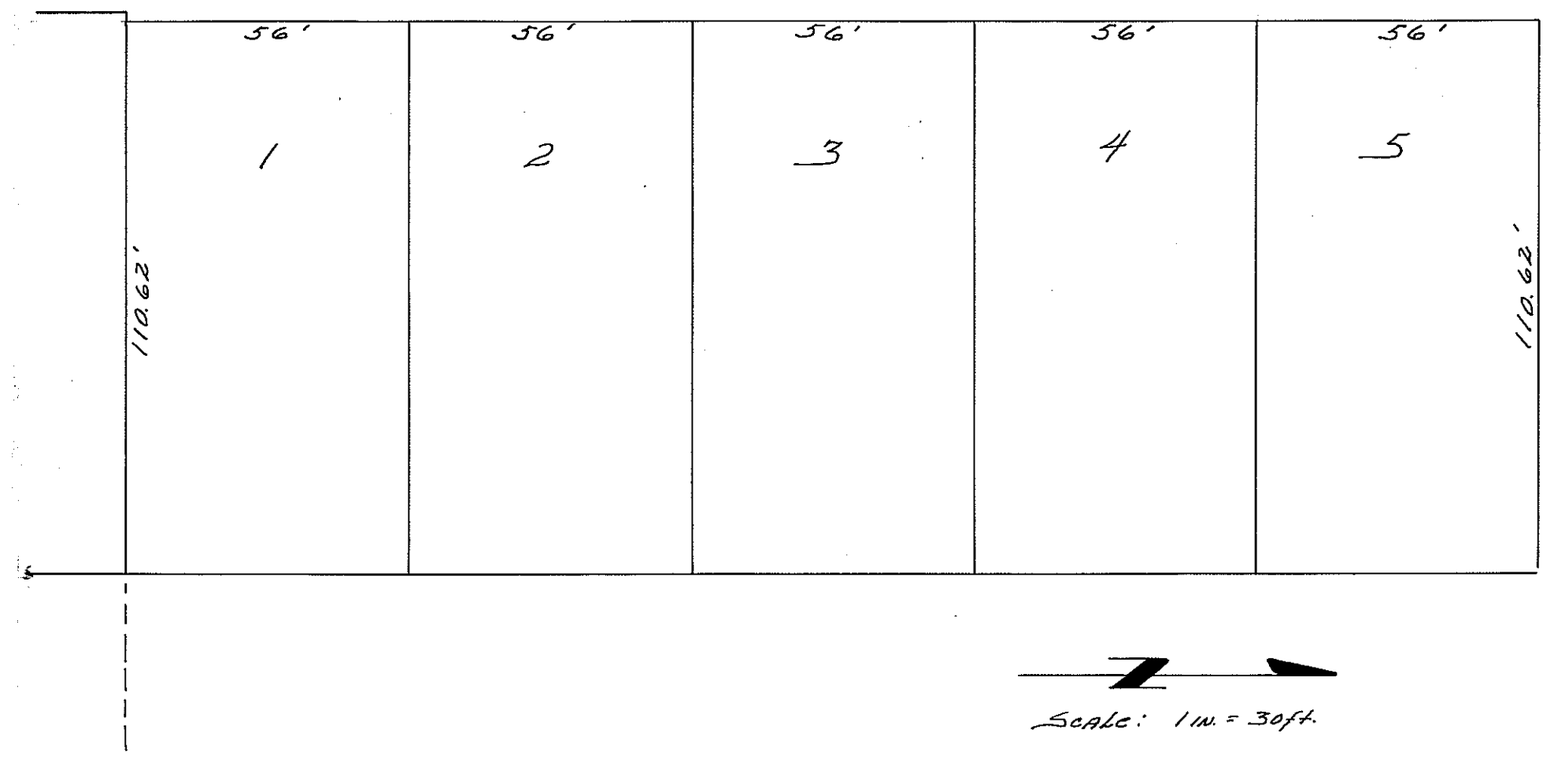

OSBORN SUBDIVISION

State of New Mexico)
County of Otero)

KNOW ALL MEN By these presents; That we, the undersigned, Donald B. Osborn, and Jean L. Osborn, his wife. being owners and proprietors of a certain tract of land described as follows to wit:

Lot 6 of Block 230: as shown on the official plat thereof on file with the County Clerk. of Otero County, New Mexico, save and except the North (60) sixty feet of said Lot 6 and the West 17.5 feet of said Lot 6,

And desiring to further subdivide said tract into five Lots as appears on this plat. and with our free consent, and in accordance with our said desire, We, the undersigned owners and proprietors, caused the foregoing map or plat to be made and filed in the office of the County Clerk of the Otero County, New Mexico.

IN WITNESS WHEREOF the undersigned has set their hands and seals this 8th day of April A.D. 1953.

Donald B. Osborn
DONALD B. OSBORN

Jean L. Osborn
JEAN L. OSBORN

* * * * *

State of New Mexico)
County of Otero)

On this 8th day of April A.D. 1953. before me personally appeared Donald B. Osborn and Jean L. Osborn, his wife, to me known to be the persons described in and who executed the foregoing instrument, and acknowledged that they executed the same as their free act and deed.

Witness my hand and seal on this the day and year last above written.

Melvin E. Tays
Notary Public

My Commission Expires: 8/30/56

* * * * *

State of New Mexico)
County of Otero)

This map or plat of the subdivision of Lot 6, Block 230, was, on this 11th day of May A.D. 1955, submitted to the Board of Commissioners of the City of Alamogordo, New Mexico, and approved by three-fourths of the members elected thereto. Executed by the authority of three-fourths of the members of the Board of Commissioners of the City of Alamogordo, New Mexico.

Attest: Dorothy N. Grosch
City Clerk

John C. Rolland
MAYOR

* * * * *

#74163
State of New Mexico)
County of Otero)

Filed for record in the office of the County Clerk and Recorder of the County of Otero, New Mexico on this 12 day of May A.D. 1955.

Margaret D. Sanchez
County Clerk

* * * * *

"This is to certify, that I am a Registered Land Surveyor and that the foregoing plat was prepared by me and that the same is true and correct to the best of my knowledge and belief."

Melvin E. Tays
MELVIN E. TAYS
Certificate No. 677 (N.M.)

For: Donald B. Osborn	W.O. 950-3	4-1-55
By: Tays Surveying Co.	By: HDT	Pg 1 of

BOOK 251 PAGE 83