Territory of New Mexico
County of Otero

[illegible] being sworn according to law, deposes and says: that they are the owners of the [illegible] Quarter of Section (25) Twenty [illegible], Township Sixteen (16) South, Range [illegible] N.M.P.M. That they have caused the said tract of land to be surveyed and platted as [illegible] on the map, that the said tract is hereby designated as [illegible] addition to the town of [illegible] and Alleys, as shown on this map are hereby dedicated for the use of the Public for [illegible] Hanson and Fred LeMin hereby acknowledge the said dedication to be their voluntary act and [illegible]

J. Hutchinson
Fred LeMin

Subscribed and sworn to before me this [illegible] day of July A.D. 1908,

[illegible] Probate Clerk and Ex Officio, Recorder.

[illegible] Deputy.

BOOK 251 PAGE 88

Beachvale addition
to
Alamogordo - N.M.

Blk. 2.

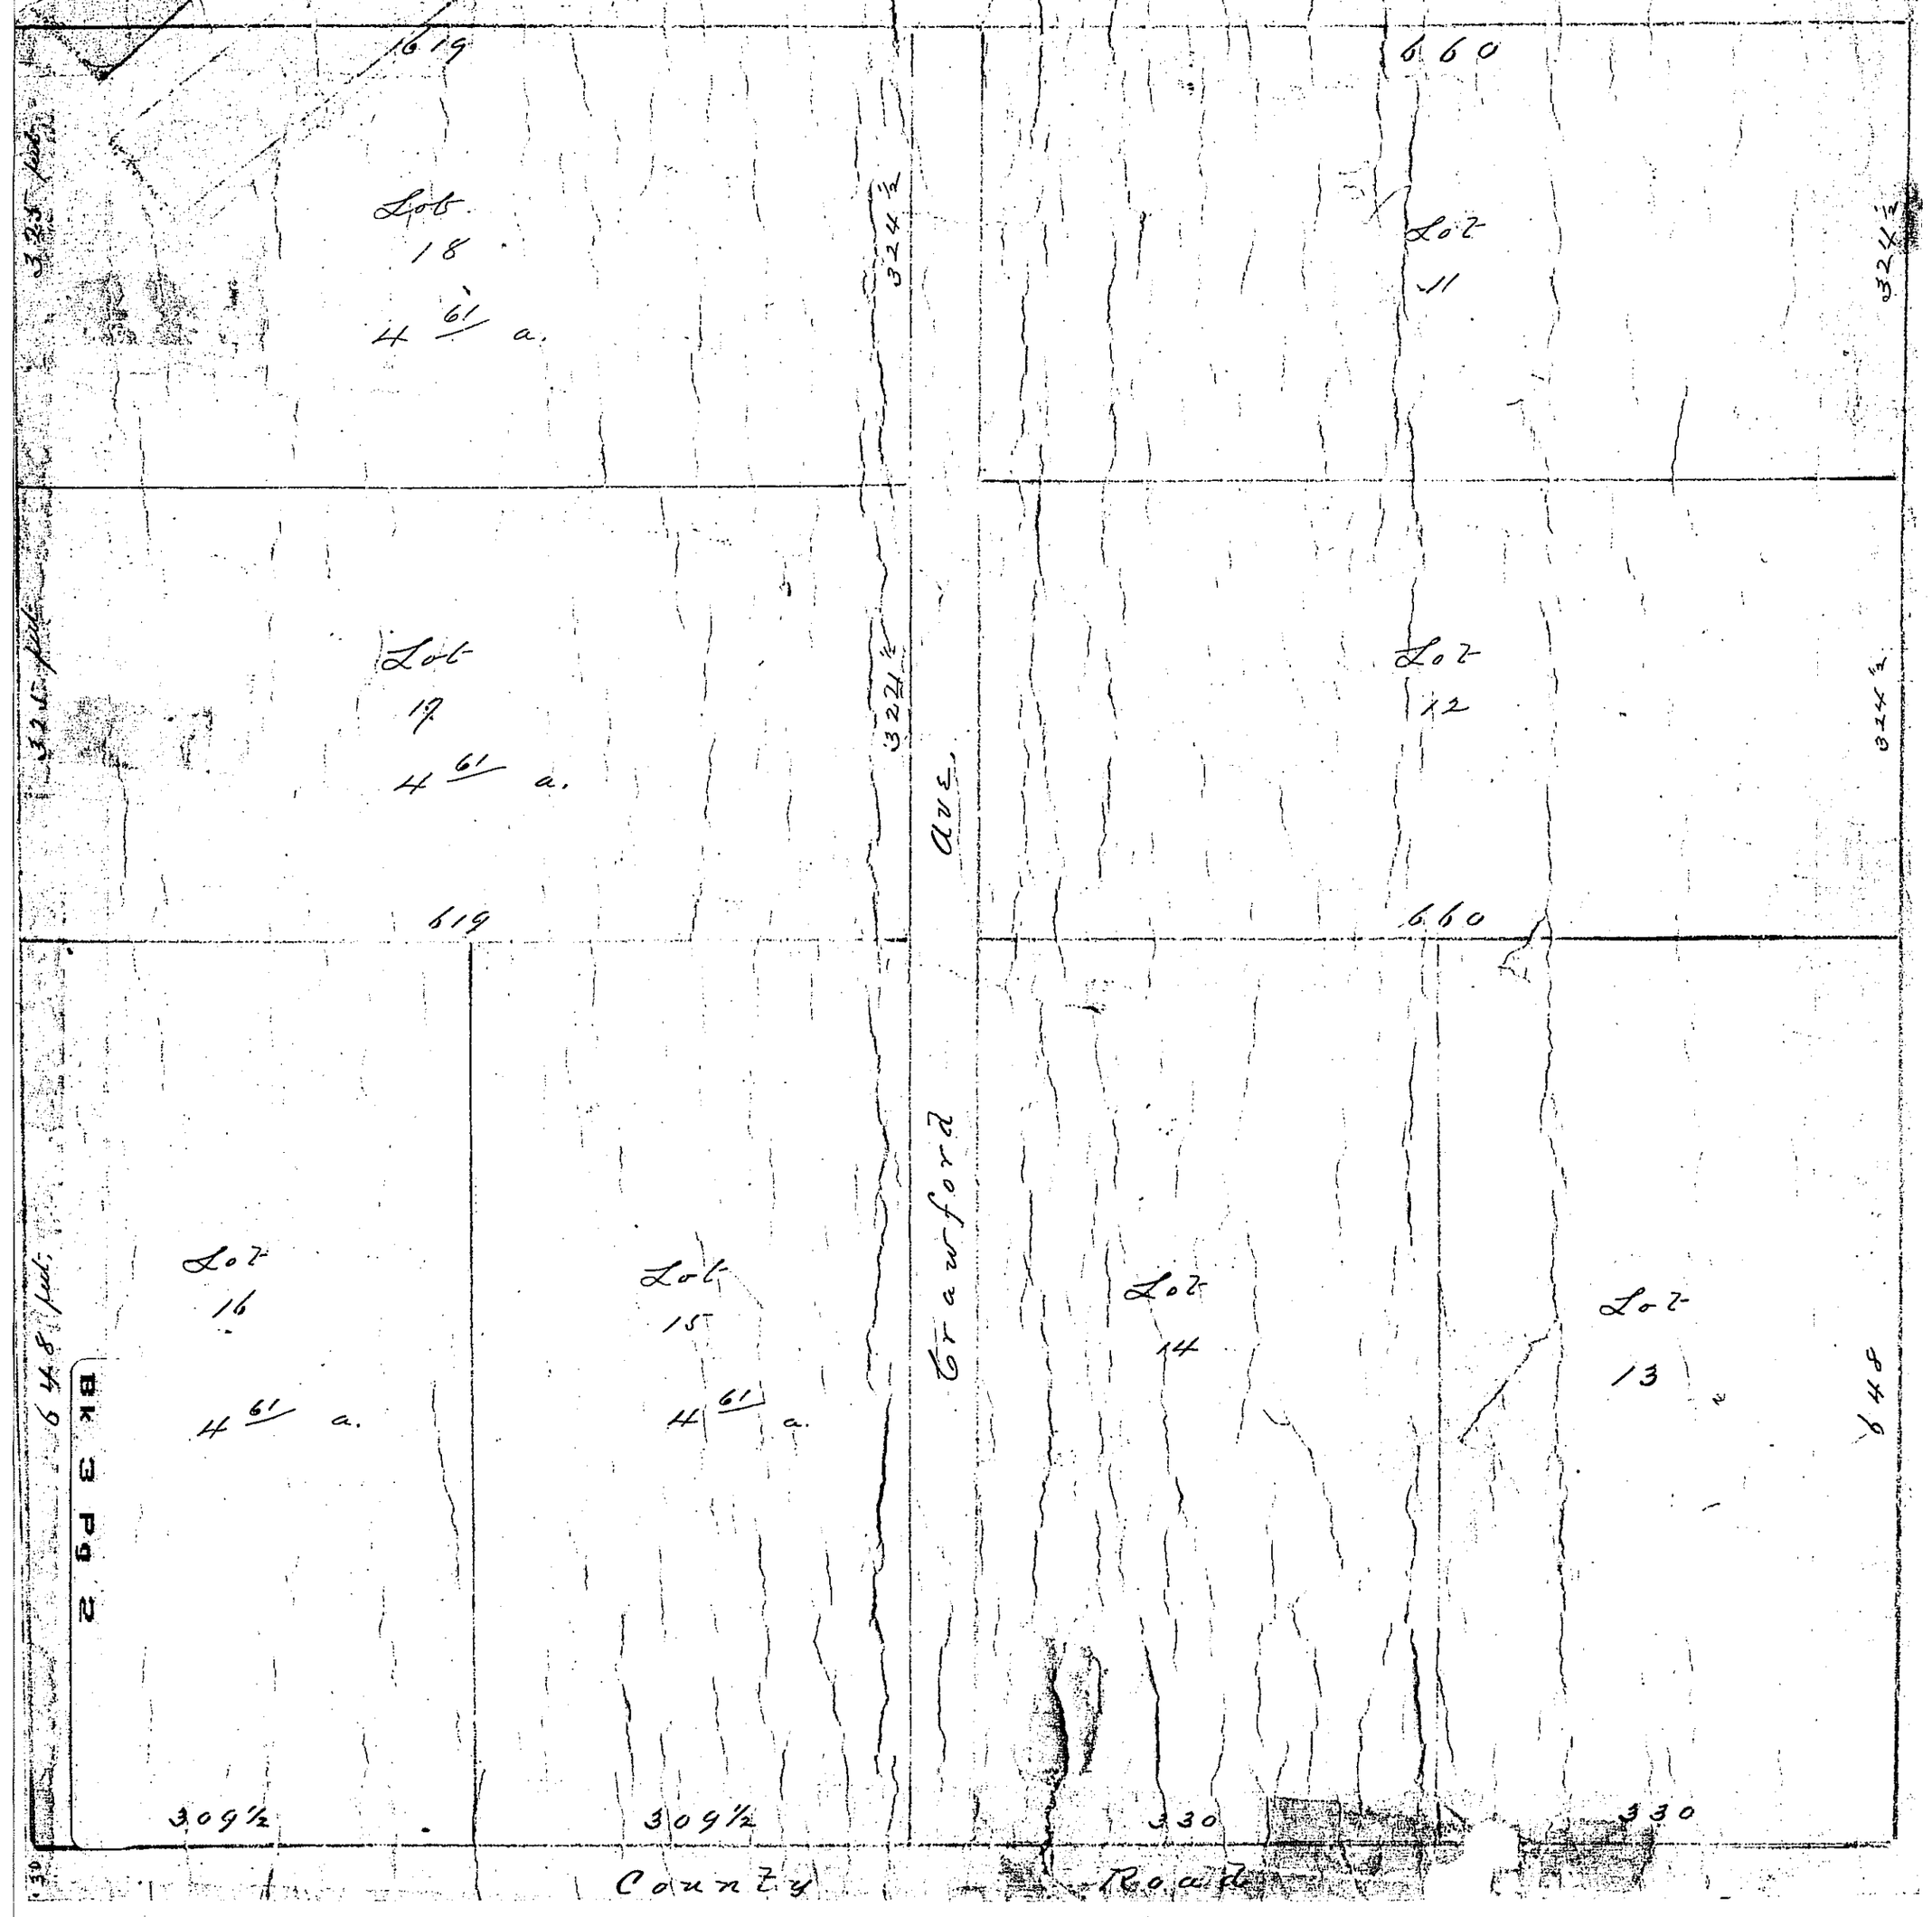

BK 3 PG 2