MONTLAKE SUBDIVISION

ALAMOGORDO, NEW MEXICO

MONTLAKE SUBDIVISION
DEDICATION CERTIFICATE

STATE OF NEW MEXICO
COUNTY OF OTERO

KNOW ALL MEN BY THESE PRESENTS THAT THE UNDERSIGNED, JOHN R. GERRY AND DORIS L. GERRY, HIS WIFE AS OWNERS AND PROPRIETORS OF A CERTAIN TRACT OF LAND DESCRIBED AS FOLLOWS: LOT 4, BLOCK 208, A RECTANGULAR PARCEL OF LAND IDENTIFIED AT THE S-W CORNER BY A STEEL PIPE BOUNDARY CORNER AND MEASURING 675.0 FT. E-W AND 386.17 FT. N-S BOUNDED ON THE SOUTH BY CATALINA ST. AND ON THE EAST BY FLORIDA ST. IN THE CITY OF ALAMOGORDO, N. MEX.; AND DESIRING TO FURTHER SUBDIVIDE THE WEST 472.0 FT. OF THIS TRACT AS SHOWN ON THE ACCOMPANYING PLAT INTO LOTS, STREETS, AND ALLEYS; WITH THEIR FREE CONSENT AND IN ACCORDANCE WITH THE SAID DESIRE CAUSED THE FOREGOING MAP TO BE MADE AND FILED IN THE OFFICE OF THE CLERK, CITY OF ALAMOGORDO, N. MEX..

IN WITNESS WHEREOF THE UNDERSIGNED HAS SET THEIR HAND AND SEALS THIS 12 DAY OF July 1955.

John R. Gerry
JOHN R. GERRY

Doris L. Gerry
DORIS L. GERRY

STATE OF NEW MEXICO
COUNTY OF OTERO

ON THIS 12 DAY OF July 1955, BEFORE ME PERSONALLY APPEARED John R. Gerry, AND Doris L. Gerry, HIS WIFE, TO ME KNOWN TO BE THE PERSONS DESCRIBED IN AND WHO EXECUTED THE FOREGOING INSTRUMENT, AND THAT THEY DID SAME AS THEIR FREE ACT AND DEED. WITNESS MY HAND AND SEAL ON THIS DAY AND YEAR LAST ABOVE WRITTEN.

9-1-58
My Commission expires

Mary Winchester
NOTARY PUBLIC Otero County N. M.

STATE OF NEW MEXICO
COUNTY OF OTERO
CITY OF ALAMOGORDO

THIS MAP OF THE MONTLAKE SUBDIVISION, WAS ON THIS 9th DAY OF August 1955, SUBMITTED TO THE BOARD OF COMMISSIONERS OF THE CITY OF ALAMOGORDO, AND APPROVED BY THREE—FOURTHS OF THE MEMBERS ELECTED THERETO, AND THE SAID BOARD OF COMMISSIONERS DID FIND THAT THE PROPOSED STREETS, ALLEYS, AND UTILITY MAINS ARE IN CONFORMITY WITH SIMILAR FEATURES OF ADJOINING PORTIONS OF SAID CITY, AND THAT THERE ARE NO BLUFFS, STREAMS, DITCHES, OR OTHER NATURAL OBJECTS WHICH WILL EFFECT THE STREETS AND ALLEYS AS DEDICATED.

EXECUTED BY AUTHORITY OF THREE-FOURTHS OF THE MEMBERS OF THE COMMISSIONERS OF THE CITY OF ALAMOGORDO, NEW MEXICO.

John C. Rolland
MAYOR

ATTEST Dorothy B. Grosch
CLERK

#75325

STATE OF NEW MEXICO
COUNTY OF OTERO

FILED FOR RECORD IN THE OFFICE OF THE COUNTY CLERK AND RECORDER OF THE COUNTY OF OTERO, NEW MEXICO, THIS 9th DAY OF August 1955.

Margaret D. Sandy
COUNTY CLERK

THIS IS TO CERTIFY THAT I AM A REGISTERED PROFESSIONAL ENGINEER AND LAND SURVEYOR, AND THAT THIS PLAT WAS MADE BY ME OR UNDER MY DIRECTION AND IS TRUE AND CORRECT TO THE BEST OF MY KNOWLEDGE AND BELIEF.

Francis Hepburn
FRANCIS HEPBURN
PROF. ENG. AND LAND SURVEYOR
NEW MEXICO REGISTRATION NO. 1624

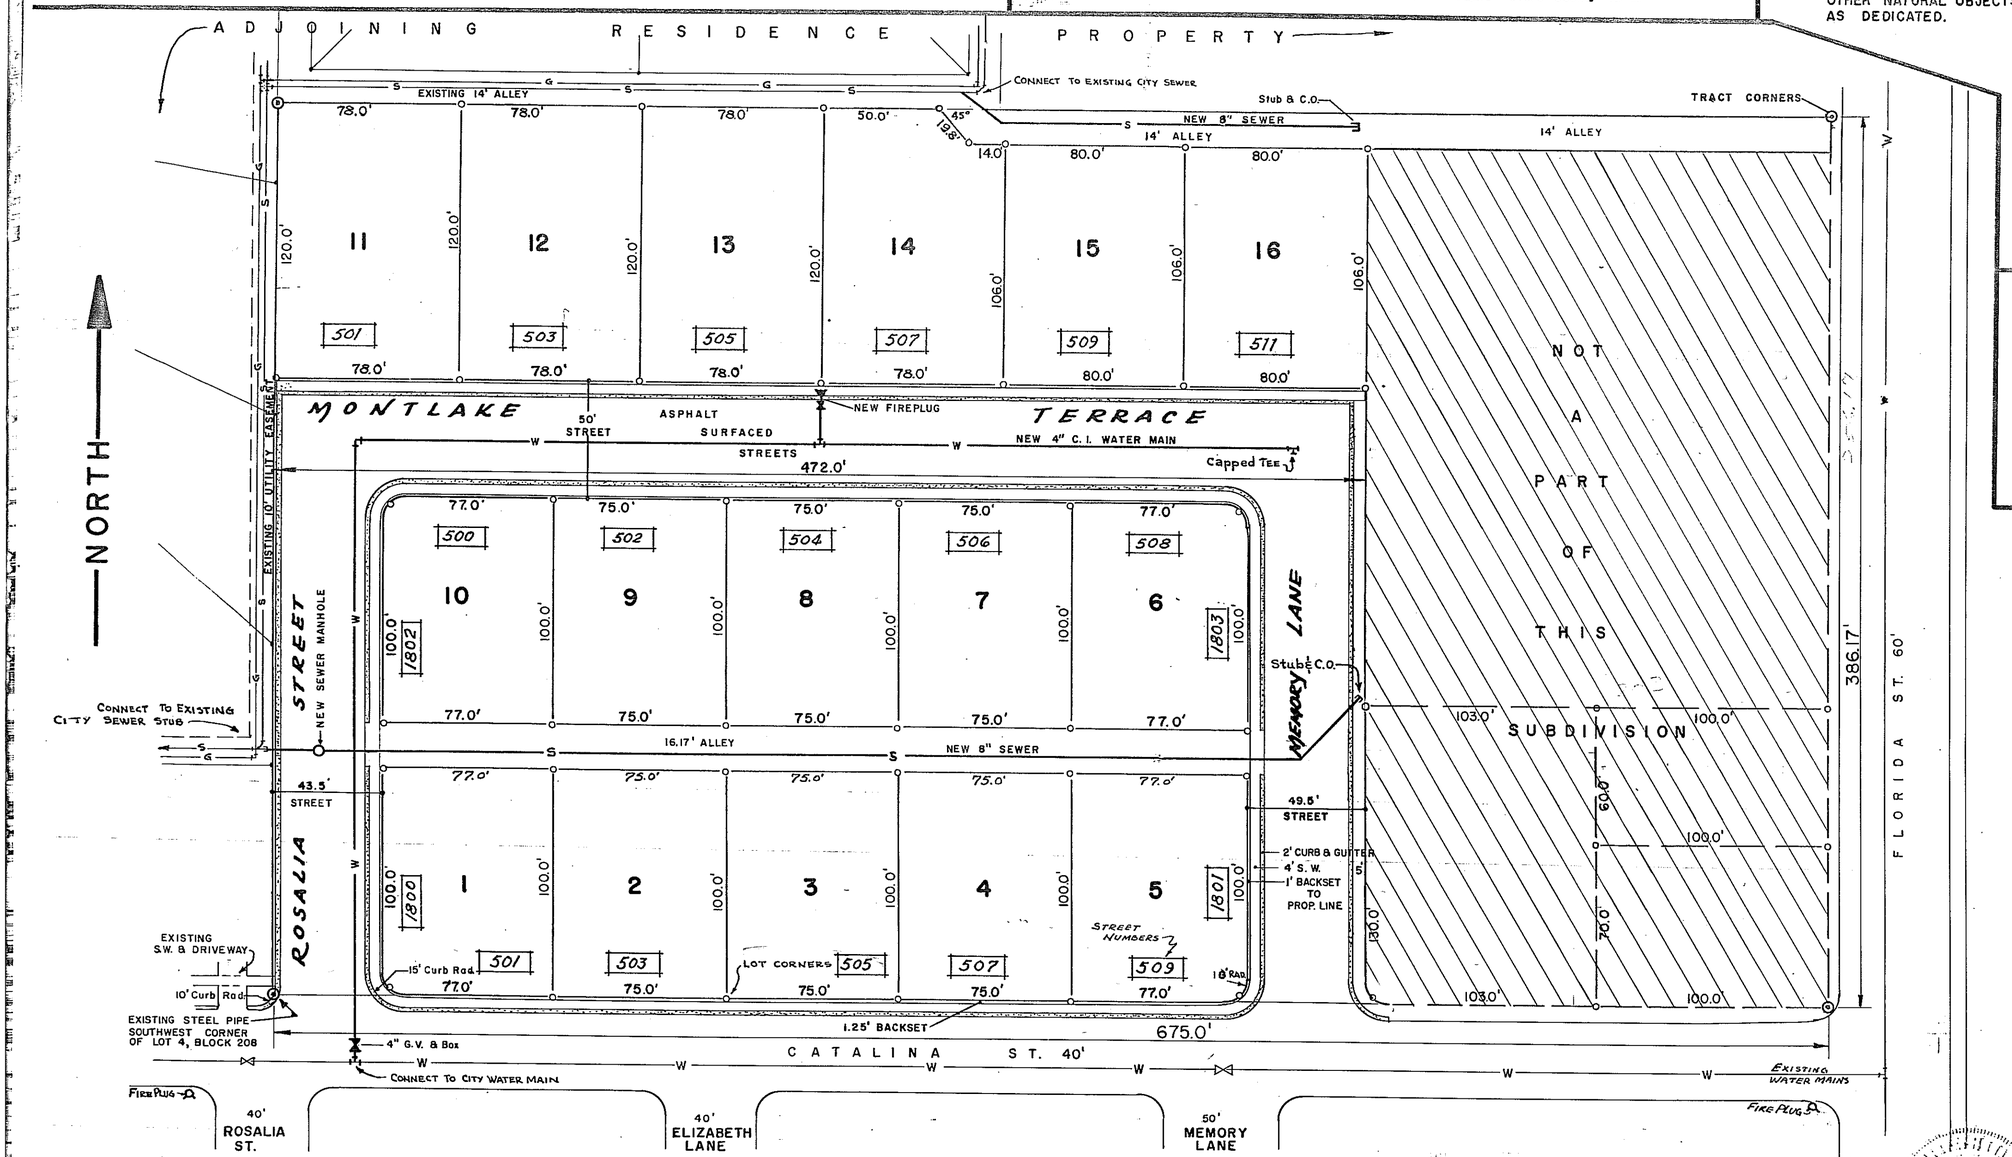

SUBDIVISION PLAT
WEST 472' LOT 4, BLOCK 208

Bk 3 Pg 3

SCALE: 1" = 40'

PREPARED FOR JOHN R. GERRY
JULY 10, 1955
BY FRANCIS HEPBURN

MONTLAKE
BK 3 PG 3