STATE OF NEW MEXICO }
COUNTY OF OTERO } SS

FILED FOR RECORD IN THE OFFICE OF THE COUNTY CLERK AND RECORDER OF THE COUNTY OF OTERO THIS 11th DAY OF APRIL, A.D. 1952, AT 9:25 A.M.

Lucille Alexander
COUNTY CLERK

3726

Filed for record this 11 day of April 1952 at 9:25 o'clock A.M. and duly recorded in Book 110 Volume ..... Page ..... of the Records of Otero County, New Mexico.

Lucille Alexander
County Clerk, Otero County, New Mexico

By ..... Deputy

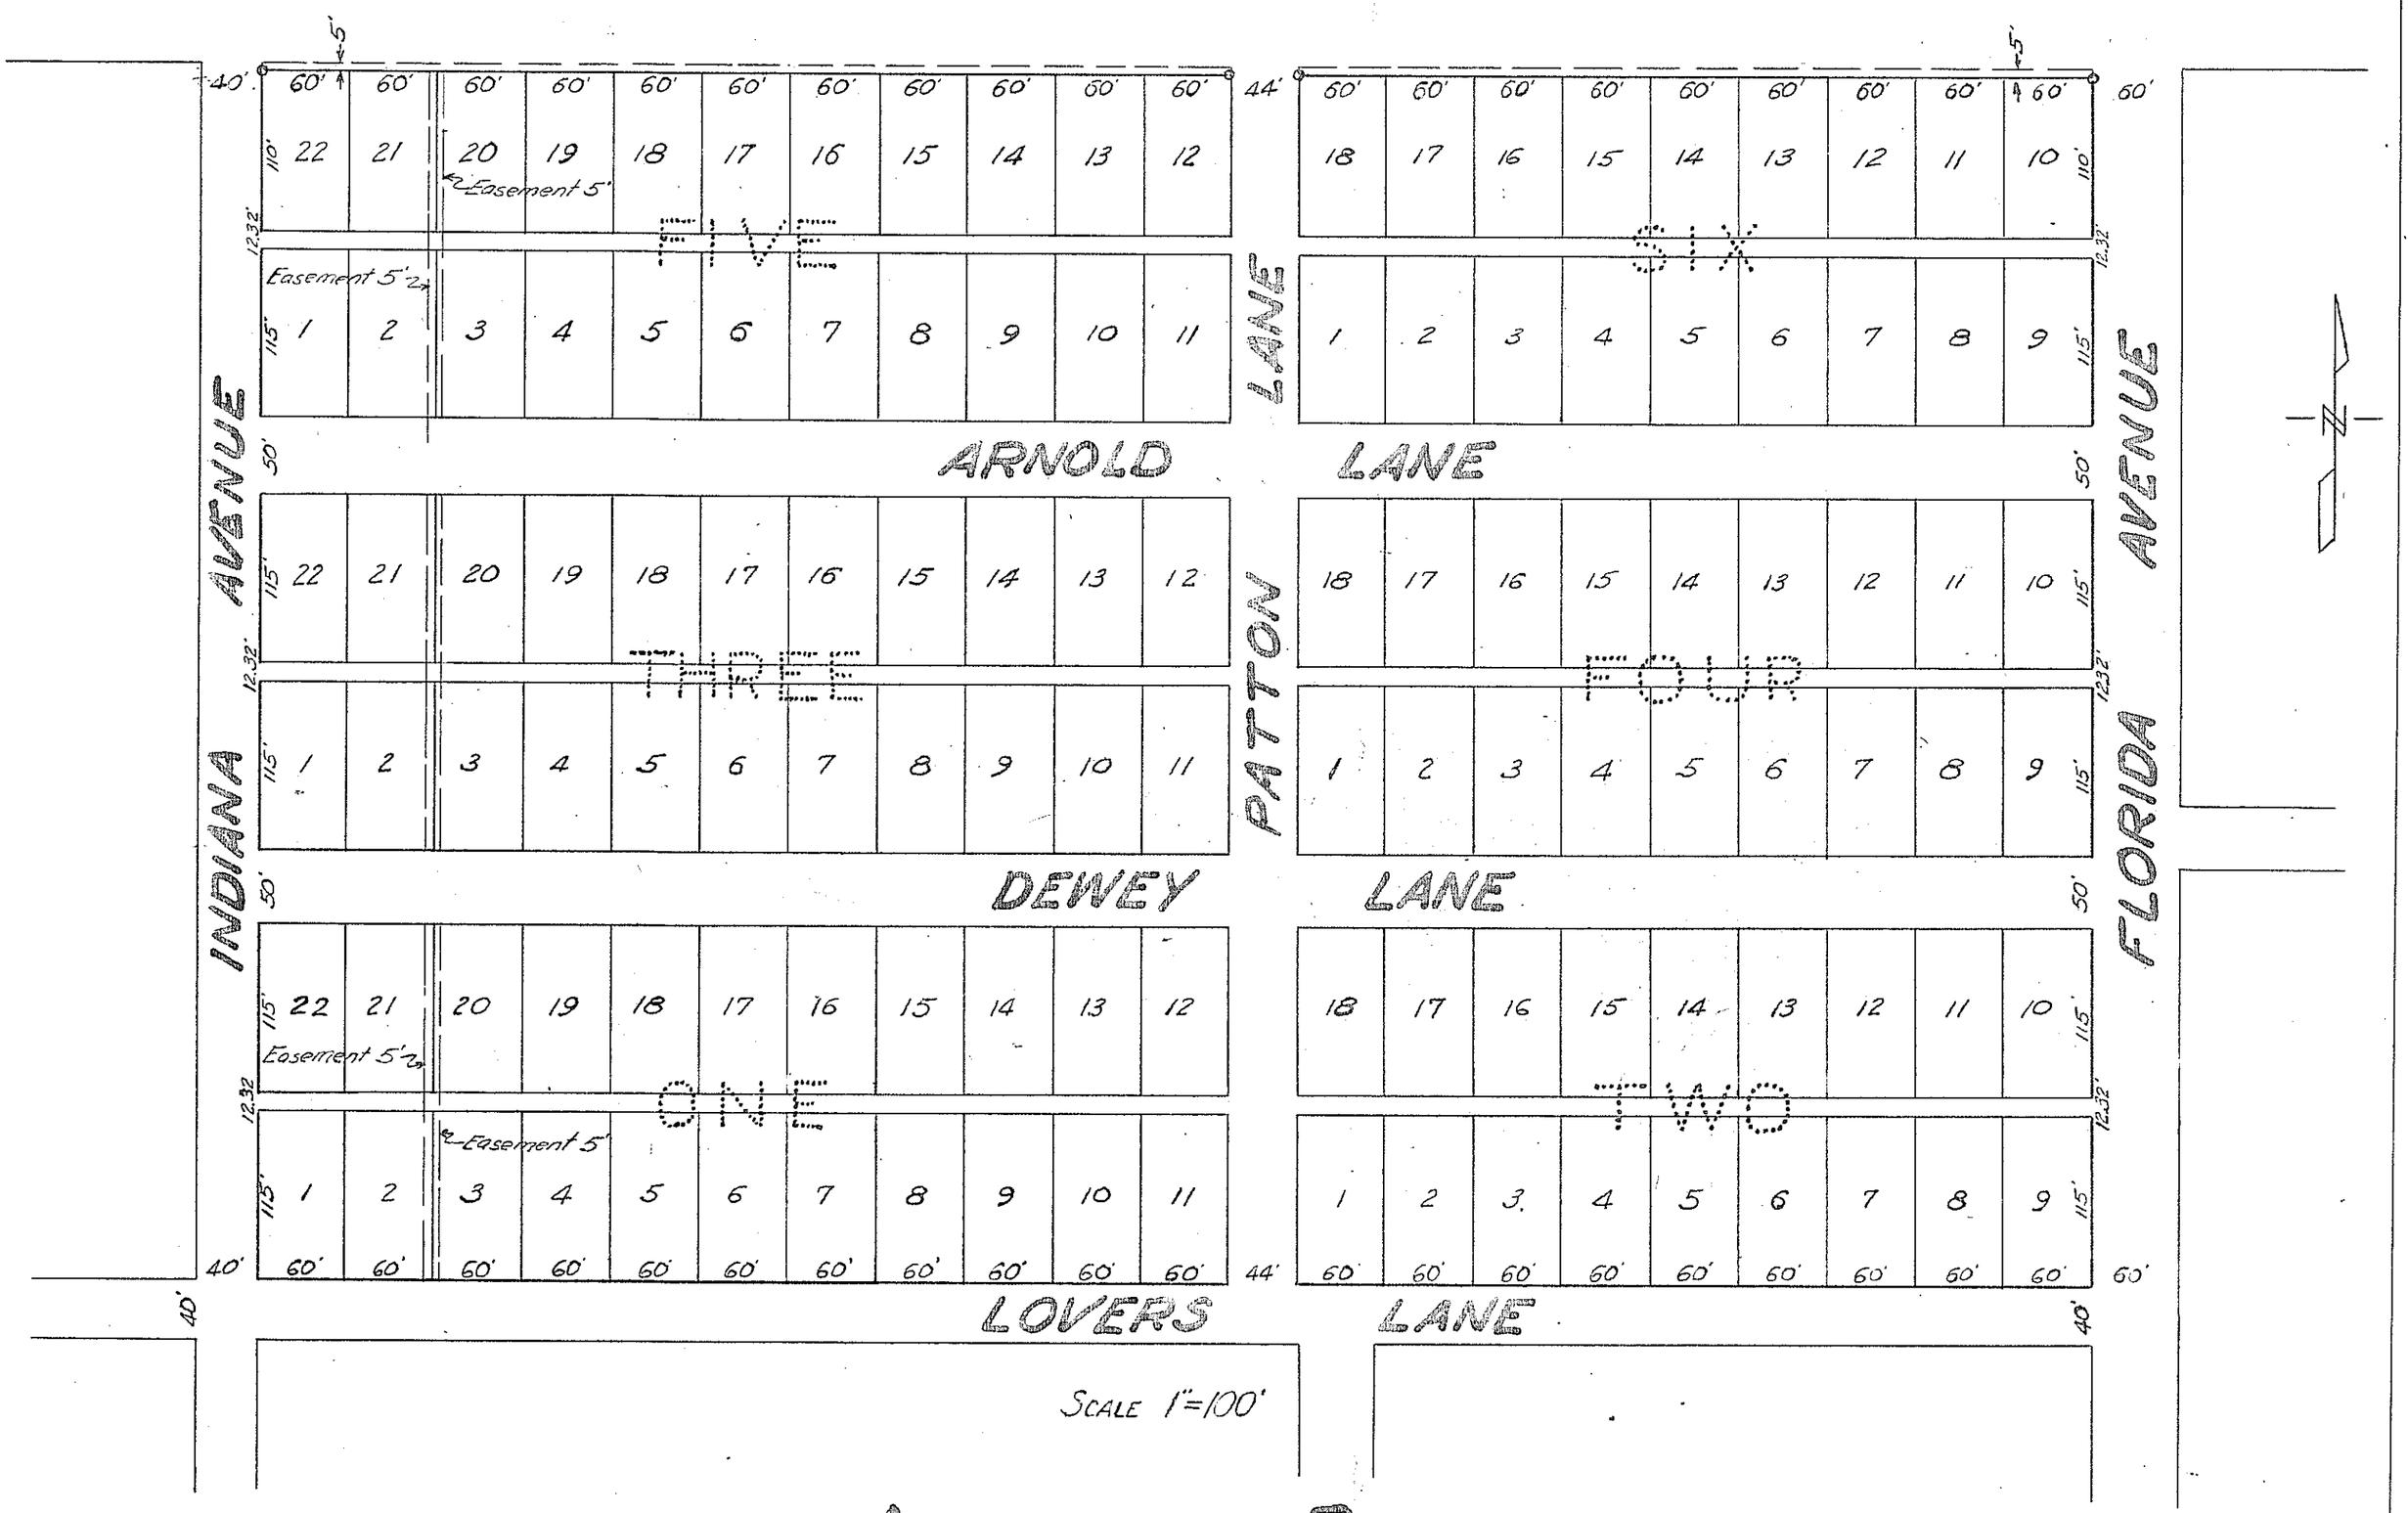

AMENDED PLAT
FRANK WEST RESUBDIVISION
OF BLOCK 207
TOWN OF ALAMOGORDO, N. M.

MARCH 29, 1952

I certify that I, Herbert Holcomb, am a registered professional land surveyor and that the above plat of the Frank West Resubdivision of Block 207 of the Town of Alamogordo, New Mexico was drawn under my direction to show a five (5) foot strip along the north side of Blocks five (5) and six (6) which was conveyed by Warranty Deed, dated March 15, 1952, by Thomas F. Gholson, et ux, et al, to the Town of Alamogordo; said Warranty Deed having been filed for record in the office of the Clerk of Otero County on March 20, 1952, and recorded in Warranty Deed Book No. 159, pages 422, 423 & 424: I further certify that said Lots 5 & 6 were resurveyed under my direction, that the northerly line thereof was restaked to conform with the covenants of said Warranty Deed, and that this plat and survey are true and correct to the best of my knowledge and belief.

LICENSE No. 996

Herbert Holcomb
Registered Professional Land Surveyor