MAP OF SIERRA VISTA SUBDIVISION

A SUBDIVISION OF THE SW 1/4, SE 1/4, SECTION 17
T. 16 S, R 10 E, N.M.P.M.

OTERO COUNTY
ALAMOGORDO, NEW MEXICO

DEDICATION

STATE OF NEW MEXICO
COUNTY OF OTERO

Be it known that the undersigned DUNCAN CAMPBELL and EUGENIE CAMPBELL, his wife, are the sole owners and proprietors of parcel of land being the SW 1/4, SE 1/4, Section 17, Tsp. 16 S, R 10 E, N.M. Prime Meridian, and being more particularly described by metes and bounds as follows to wit;

Beginning at a point which is the common quarter corner of Section 17 and Section 20, Tsp. 16 S, R 10 E, N.M.P.M.; Thence;

N 0° 10' E	1322.99	feet, thence;
S 89°35 E	1204.96	" "
S 0° 11' W	1324.16	" "
N 89°32' W	1204.50	feet. To the place of beginning,

located in Otero County, New Mexico; do hereby in accordance with their free will and desire, cause said parcel of land to be sub-divided and plotted into a subdivision which shall be known as "SIERRA VISTA SUBDIVISION." Alamogordo, New Mexico, as shown on the foregoing Map and in filing the same do hereby dedicate to the use of the public, the Park, roads, streets, alleys and utility easements shown thereon, all subject to the Restrictive Covenants filed separately and simultaneously with the filing of this map.

In witness whereof said owners and proprietors have set their hands and seals on this 10th Day of August A.D. 1951.

Duncan Campbell
DUNCAN CAMPBELL

Eugenie Campbell
EUGENIE CAMPBELL

STATE OF NEW MEXICO
COUNTY OF OTERO

On this 10th day of August A.D. 1951, before me personally appeared, Duncan Campbell and Eugenie Campbell, husband and wife, to me known to be the persons described in and who executed the foregoing instrument, and they acknowledged that they executed the same as their free act and deed. In witness whereof, I have hereunto set my hand and affixed my official Seal on the day and year first above written.

Mary J. Winchester
NOTARY PUBLIC

My Commission expires 9-1-54

Reccommended for Approval by:
B E Rutt
CITY ENGINEER

Approved by the City Council of the City of Alamogordo, New Mexico this 14 day of August A.D. 1951.
Walter S. Mullins
MAYOR

Attest
B E Rutt
CITY CLERK

Filed for record in the office of the Clerk of Otero, County on page ____ of Book ____ on the 17th day of August A.D. 1951.
Lucille Alexander
COUNTY CLERK

by
DEPUTY

Prepared by and under the supervision of H.F. KANNADY, Registered Professional Engineer and Land Surveyor, No. 1140.
H. F. Kannady
H.F. KANNADY

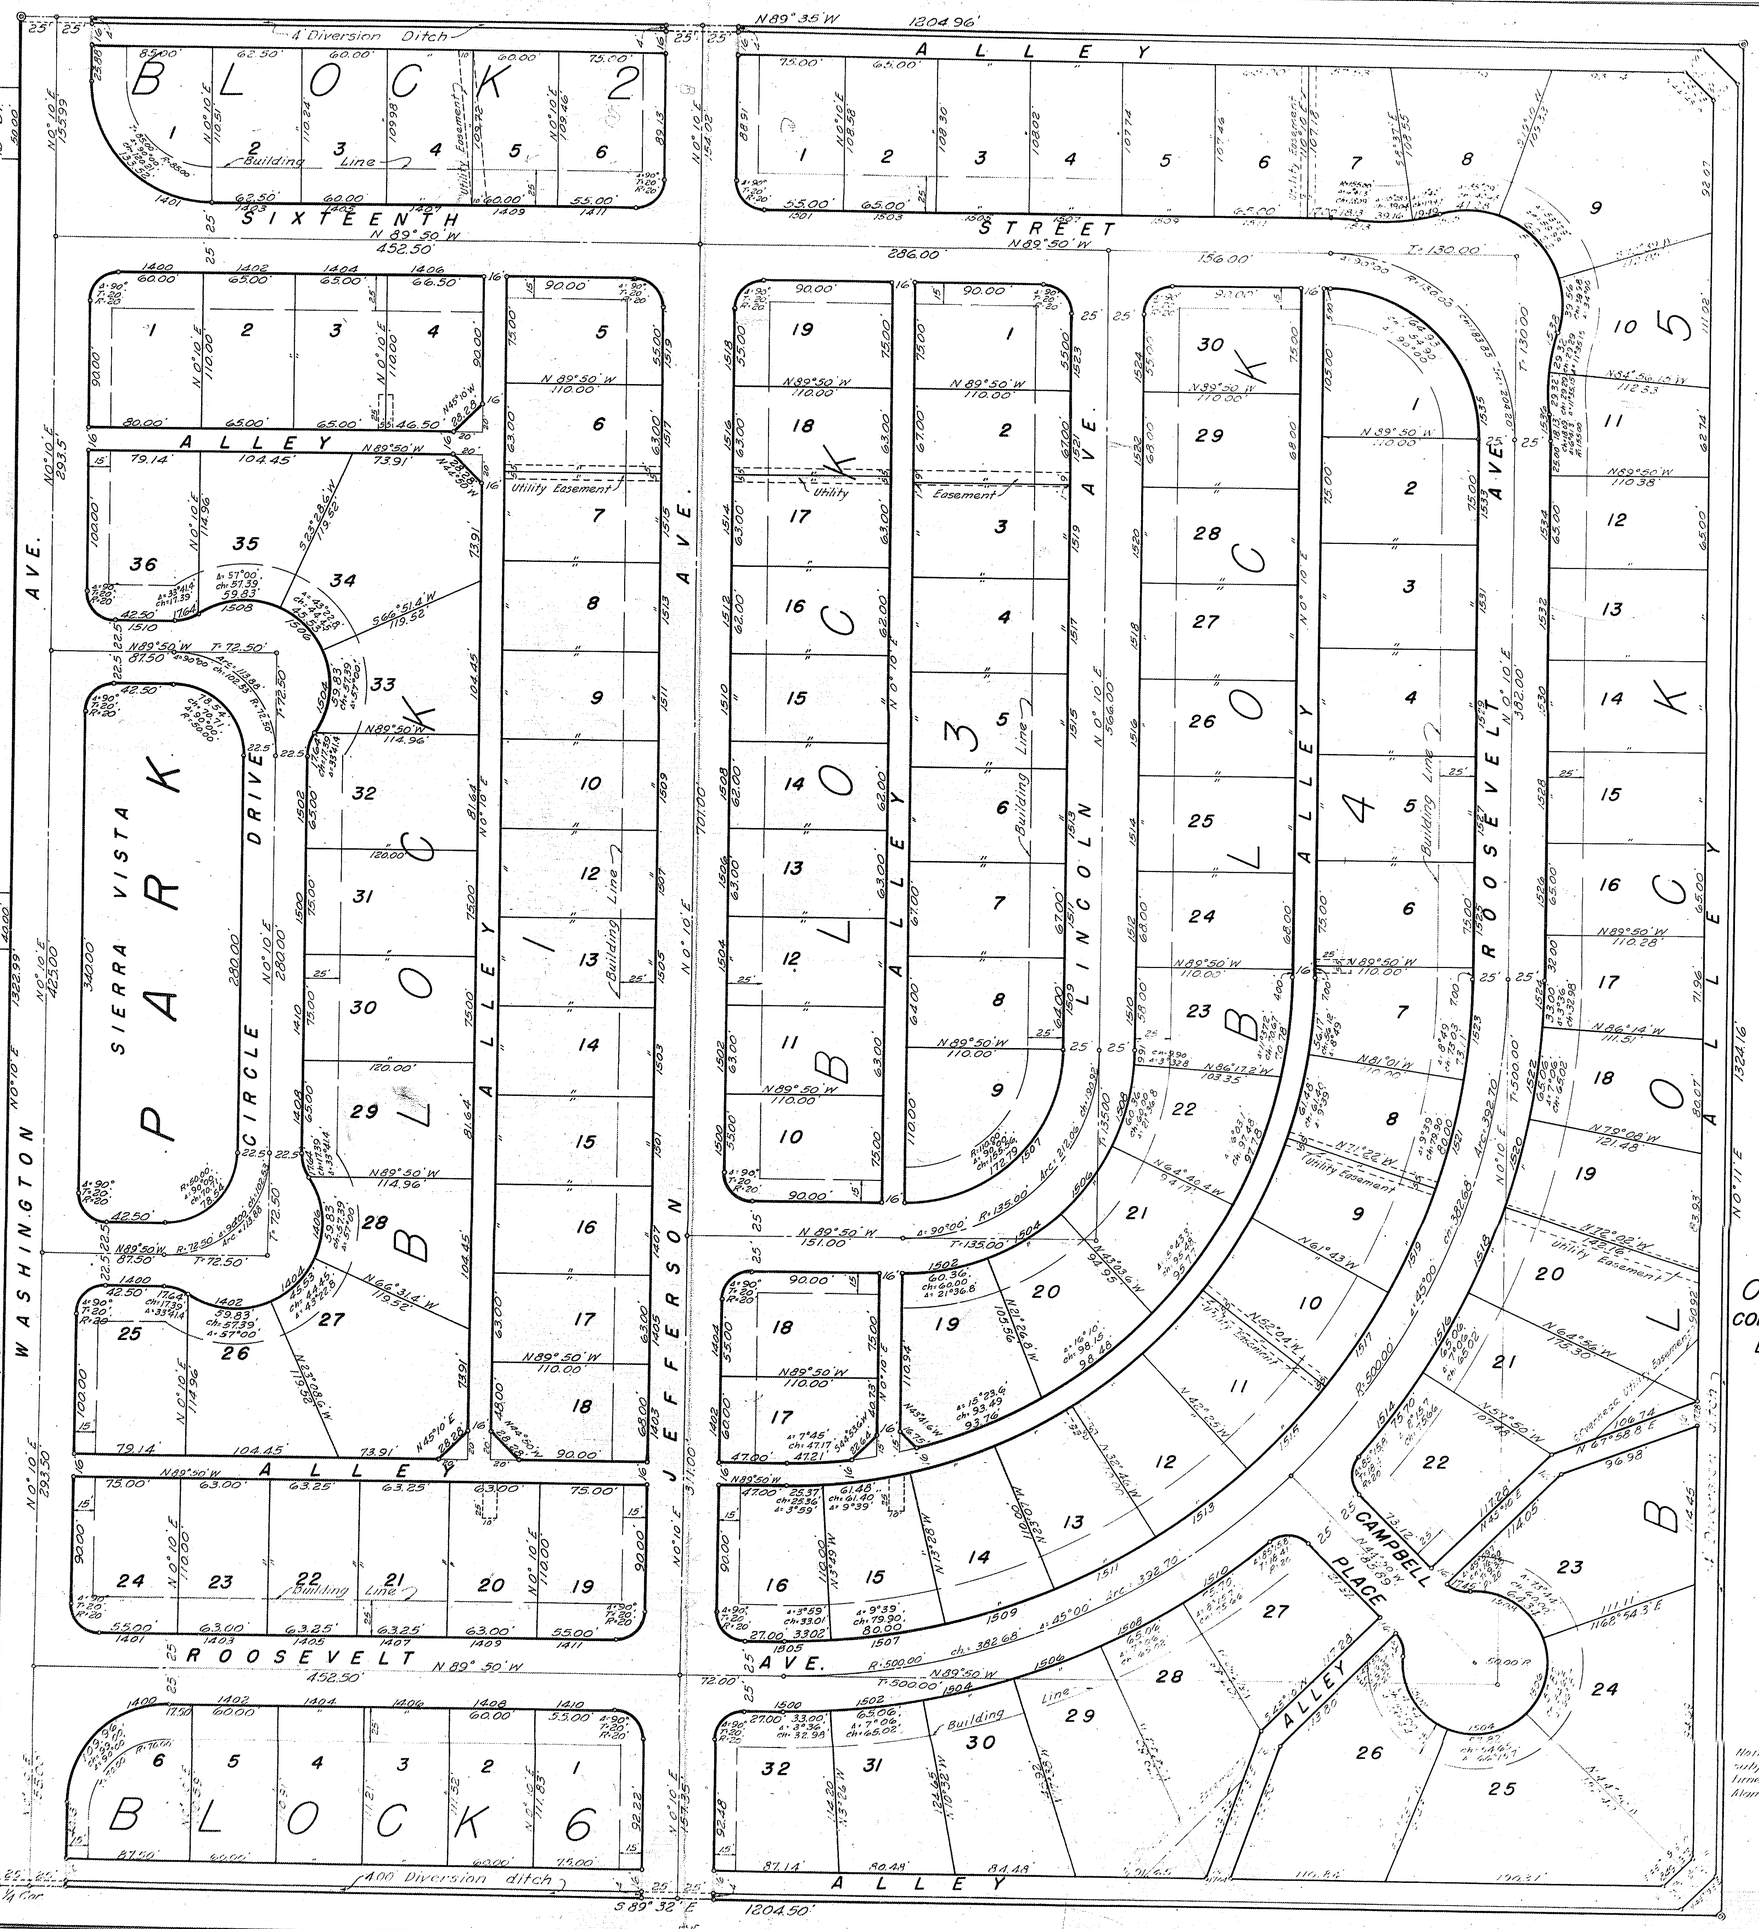

N

SCALE: 1" = 50'

O. PAUL LANCE
CONSULTING ENGINEER
EL PASO, TEXAS

Note: Street numbers are subject to change at any time by City Council of Alamogordo, New Mexico

August 13, 1951