Block # 1
Sunset Heights Addition

State of New Mexico, }
County of Otero. } ss
I hereby certify that this map was filed in my office on this 12th day of May. A.D. 1920.
Witness my hand and seal of office this 12th day of May, A.D. 1920.
Chas. [illegible]
County Clerk, Otero County, N. M.

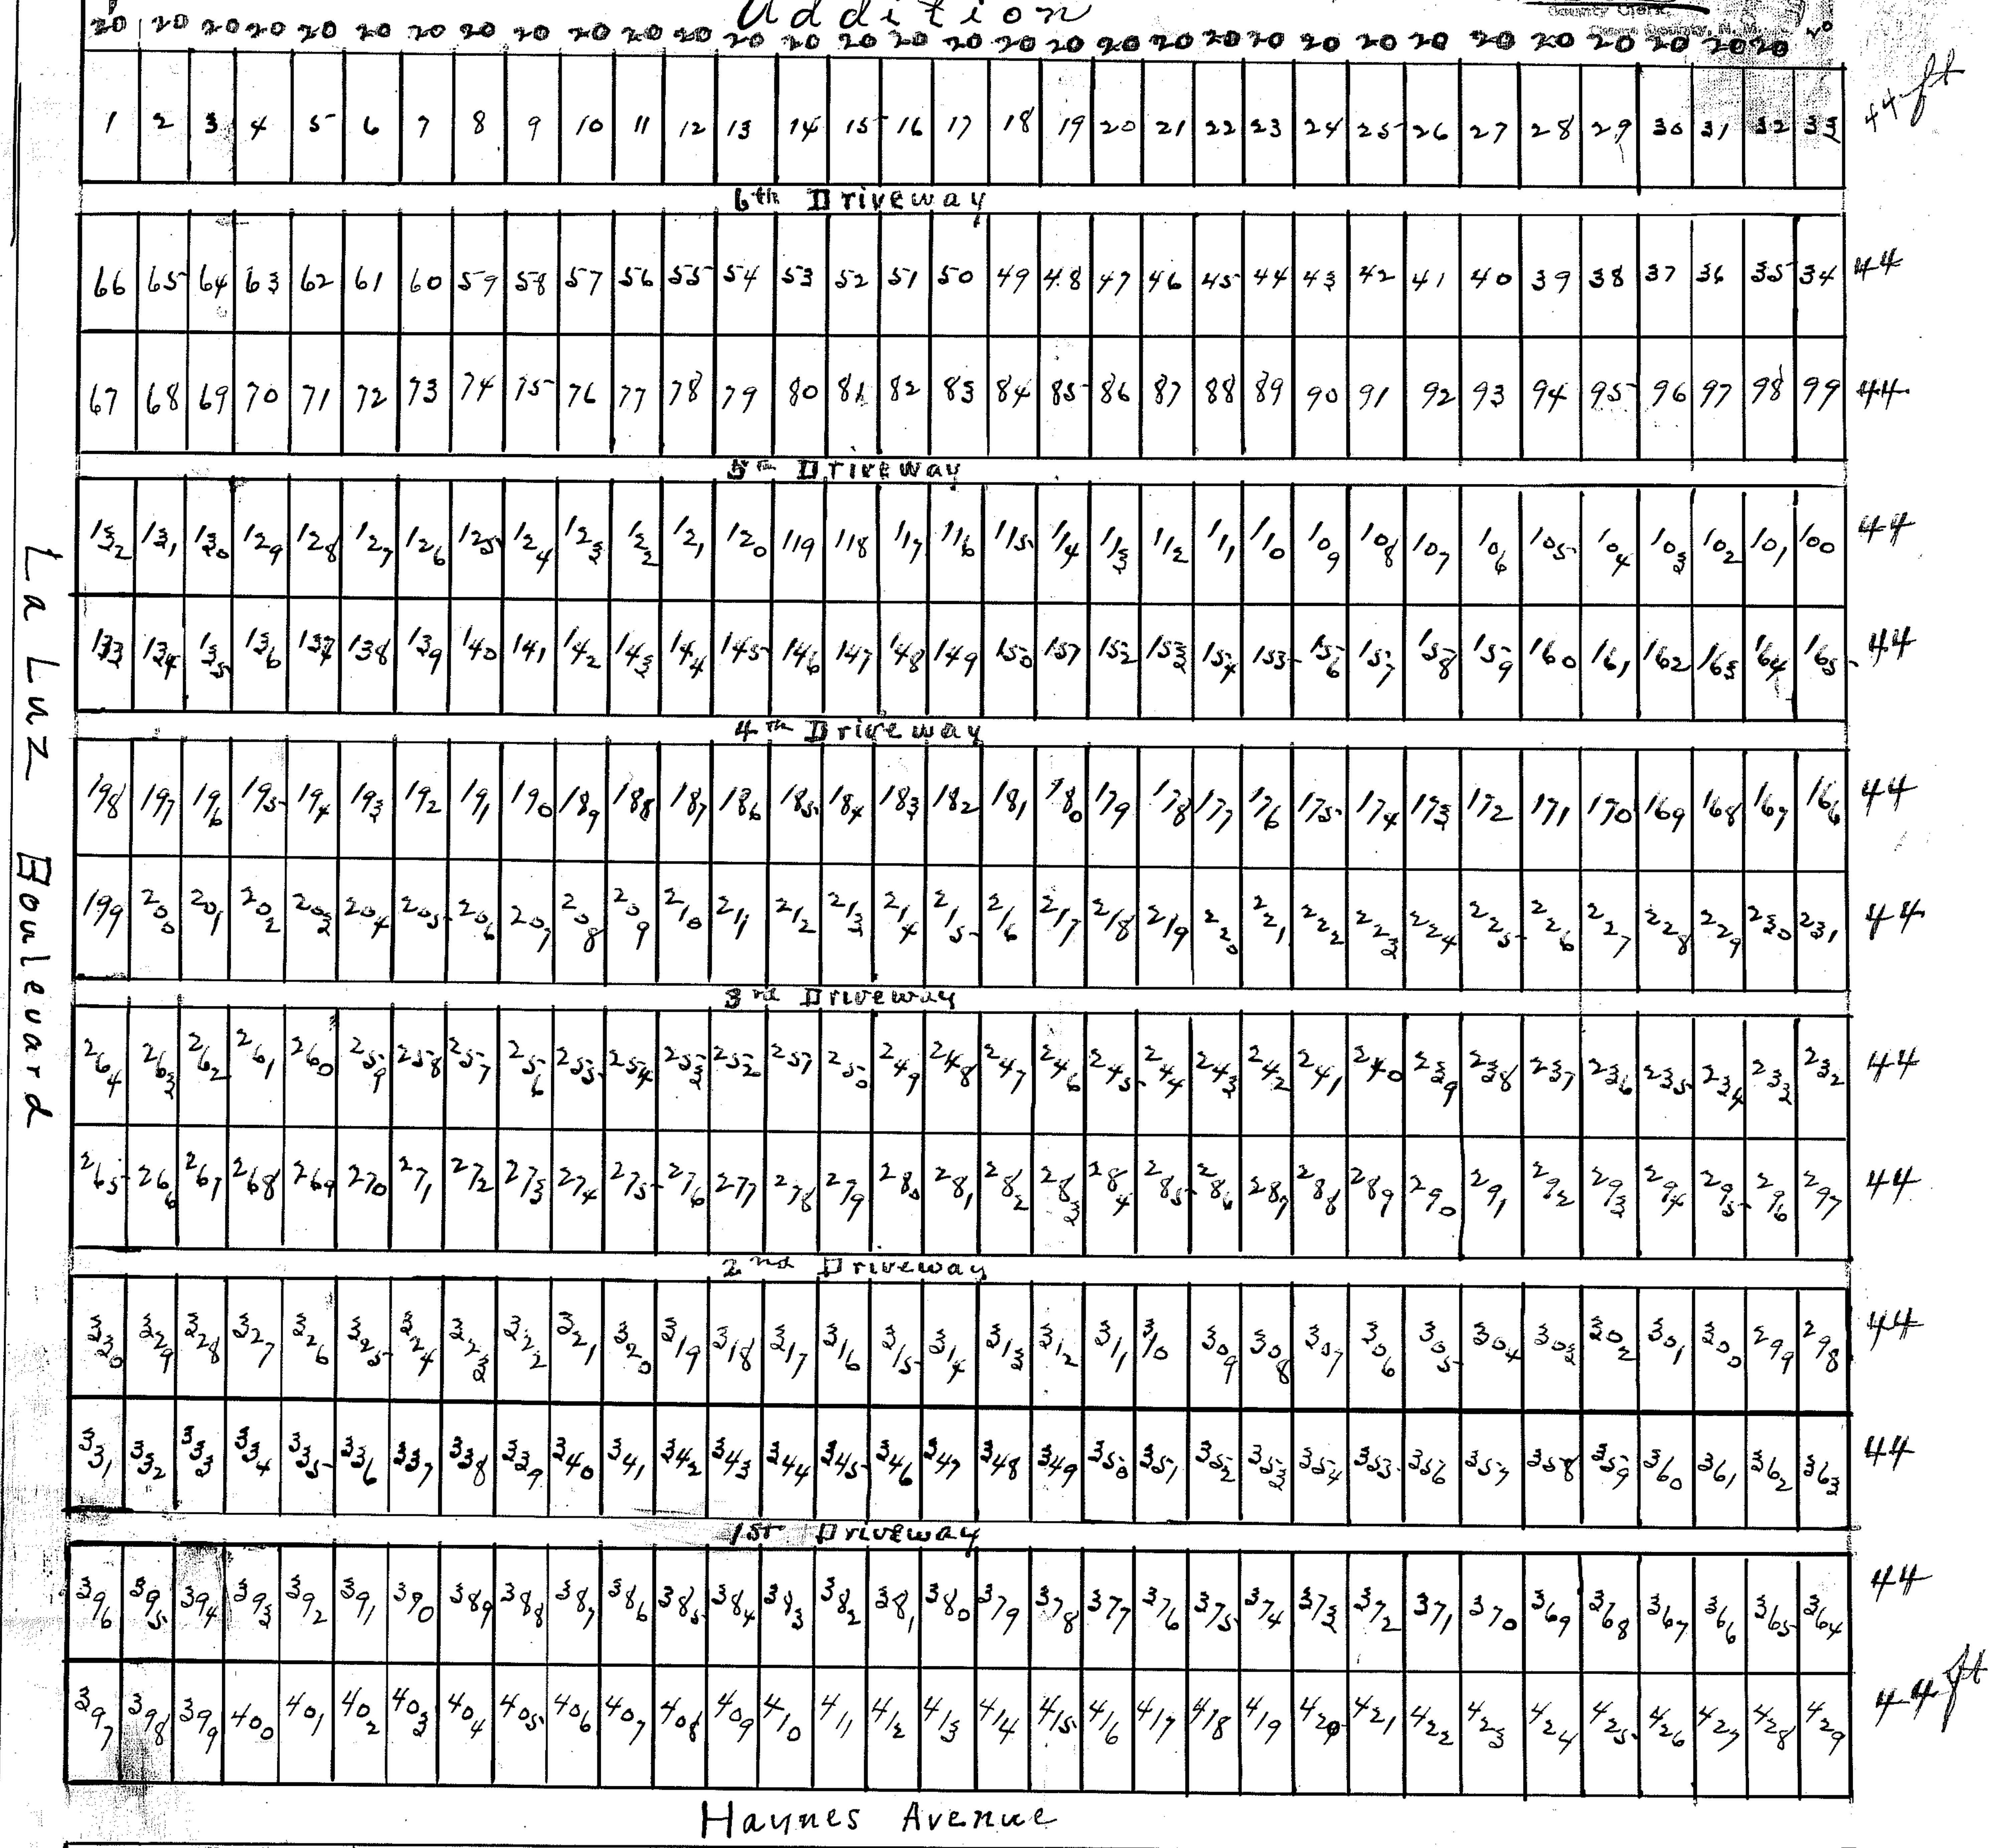

State of New Mexico)
ss.
County of Otero.) TO WHOM IT MAY CONCERN:
This is to certify that the above and foregoing subdivision of that certain real estate situated in the County of Otero, and State of New Mexico, described as follows, to-wit: The Northwest Quarter of the Southwest Quarter of the Southwest Quarter of section eight (8), Township sixteen (16) South, of Range Ten (10) East, N. M. P. M. is with the free consent and in accordance with the desire of the undersigned owner and proprietor.
Witness my hand this 8th day of May, 1920.

C. H. Haynes

State of New Mexico)
County of Otero.) On this 8th day of May, 1920, before me personally appeared C. H. Haynes, to me known to be the person described in and who executed the foregoing instrument and he acknowledged that he executed the same as his free act and deed.
In witness whereof I have hereunto set my hand and official seal the day and year in this certificate above written.
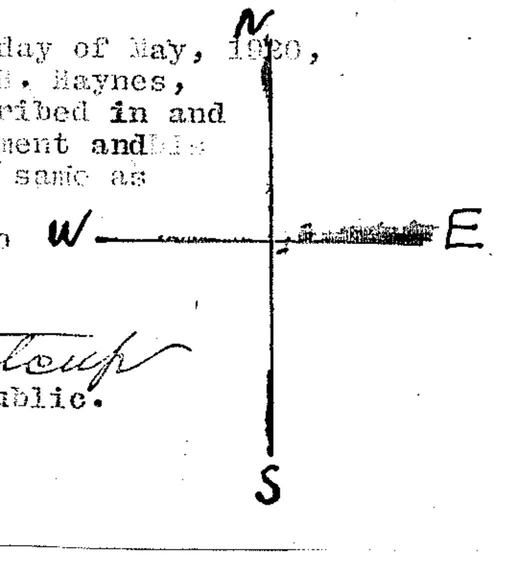
W. K. Stalcup
My commission expires,) Notary Public.
April 15, 1921.)