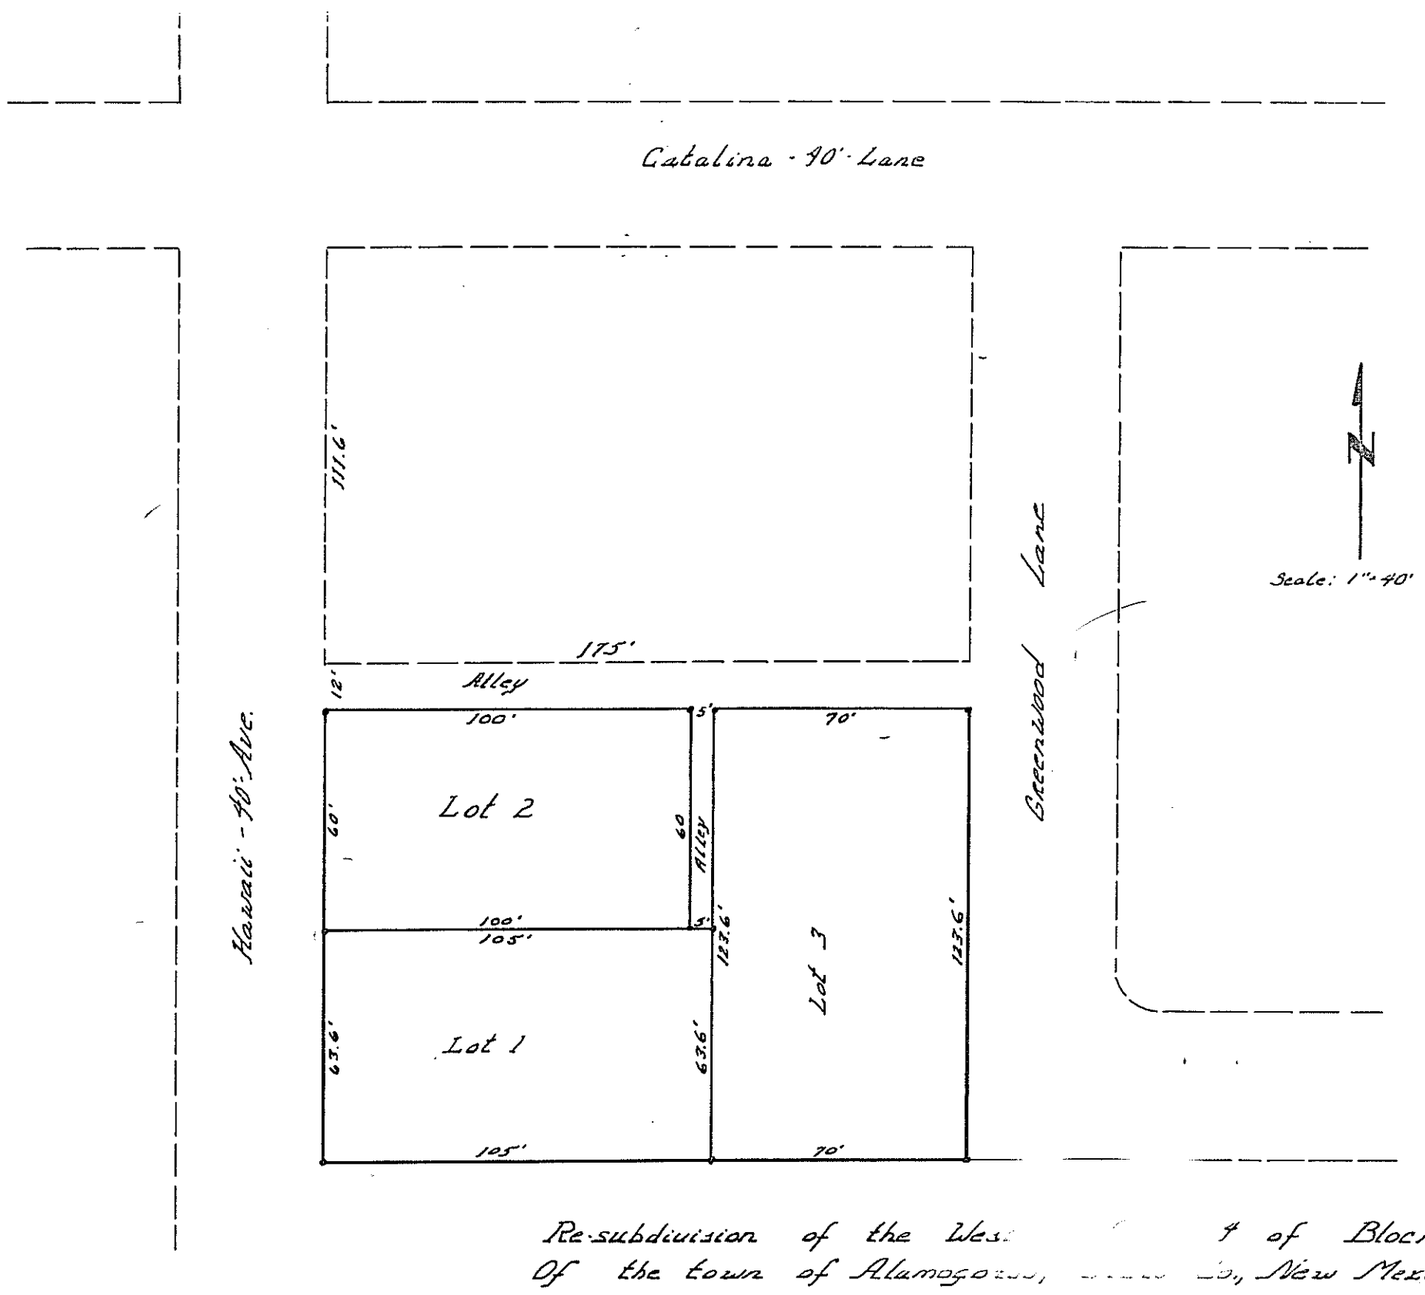

Re-subdivision of the West [illegible] of Lot 4 of Block 216
Of the town of Alamogordo, [illegible] Co., New Mexico.

State of New Mexico }
County of Otero } SS

KNOW ALL MEN BY THESE PRESENTS: That the undersigned M. E. Morgan and Jeraldine T. Morgan, his wife, being the owners and proprietors of a certain tract of land described as follows to wit:

West one-half of Lot 4 of Block 216 of the Town of Alamogordo, New Mexico.

And desiring to further subdivide the said tract into three (3) lots with their free consent and in accordance with said desire caused the foregoing map to be made and filed in the office of the Clerk, City of Alamogordo, New Mexico.

IN WITNESS WHEREOF the undersigned have set their hands and seals this 23rd day of November A.D. 1954.

M. E. Morgan
Jeraldine T. Morgan

* * * * * * *

State of New Mexico }
County of Otero } SS

On this 23rd day of November 1954 before me personally appeared M. E. Morgan and Jeraldine T. Morgan, his wife to me known to be the persons described in and who executed the foregoing instrument and acknowledged that they executed the same as their free act and deed.

Witness my hand and seal on this day and year last above written.

Melvin E. Tays
Notary Public

My Commission Expires: 8-30-56

* * * * * * *

State of New Mexico }
County of Otero } SS

This map or plat of the resubdivision of the West ½ of Lot 4, Block 216 of the town of Alamogordo, Otero County, New Mex, was, on this 23rd day of November A.D. 1954 submitted to the Board of Commissioners of the City of Alamogordo, New Mexico, and approved by three-fourths of the members elected thereto.

Executed by authority of three-fourths of the members of the Board of Commissioners of the City of Alamogordo, New Mexico.

Walter S. Mullins
Mayor

Attest: Dorothy McGrosch
Clerk

* * * * * * *

State of New Mexico }
County of Otero } SS #71724

Filed for record in the office of the County Clerk and Recorder of the County of Otero, New Mexico, on this 30th day of November A.D. 1954.

Lucille Alexander
County Clerk

* * * * * * *

This is to certify that I am a registered land surveyor, that the foregoing plat was prepared from field notes of actual surveys made by me or under my direction and that the same is true and correct to the best of my knowledge and belief.

Melvin E. Tays
Melvin E. Tays, Registered Land Surveyor, New Mexico.
License No. 677.

ALAMO BLKS BLK 216 LT 4

BK 3 PG 29

BK 3 PG 29