UNIVERSITY PARK ADDITION

ALAMOGORDO OTERO COUNTY NEW MEXICO

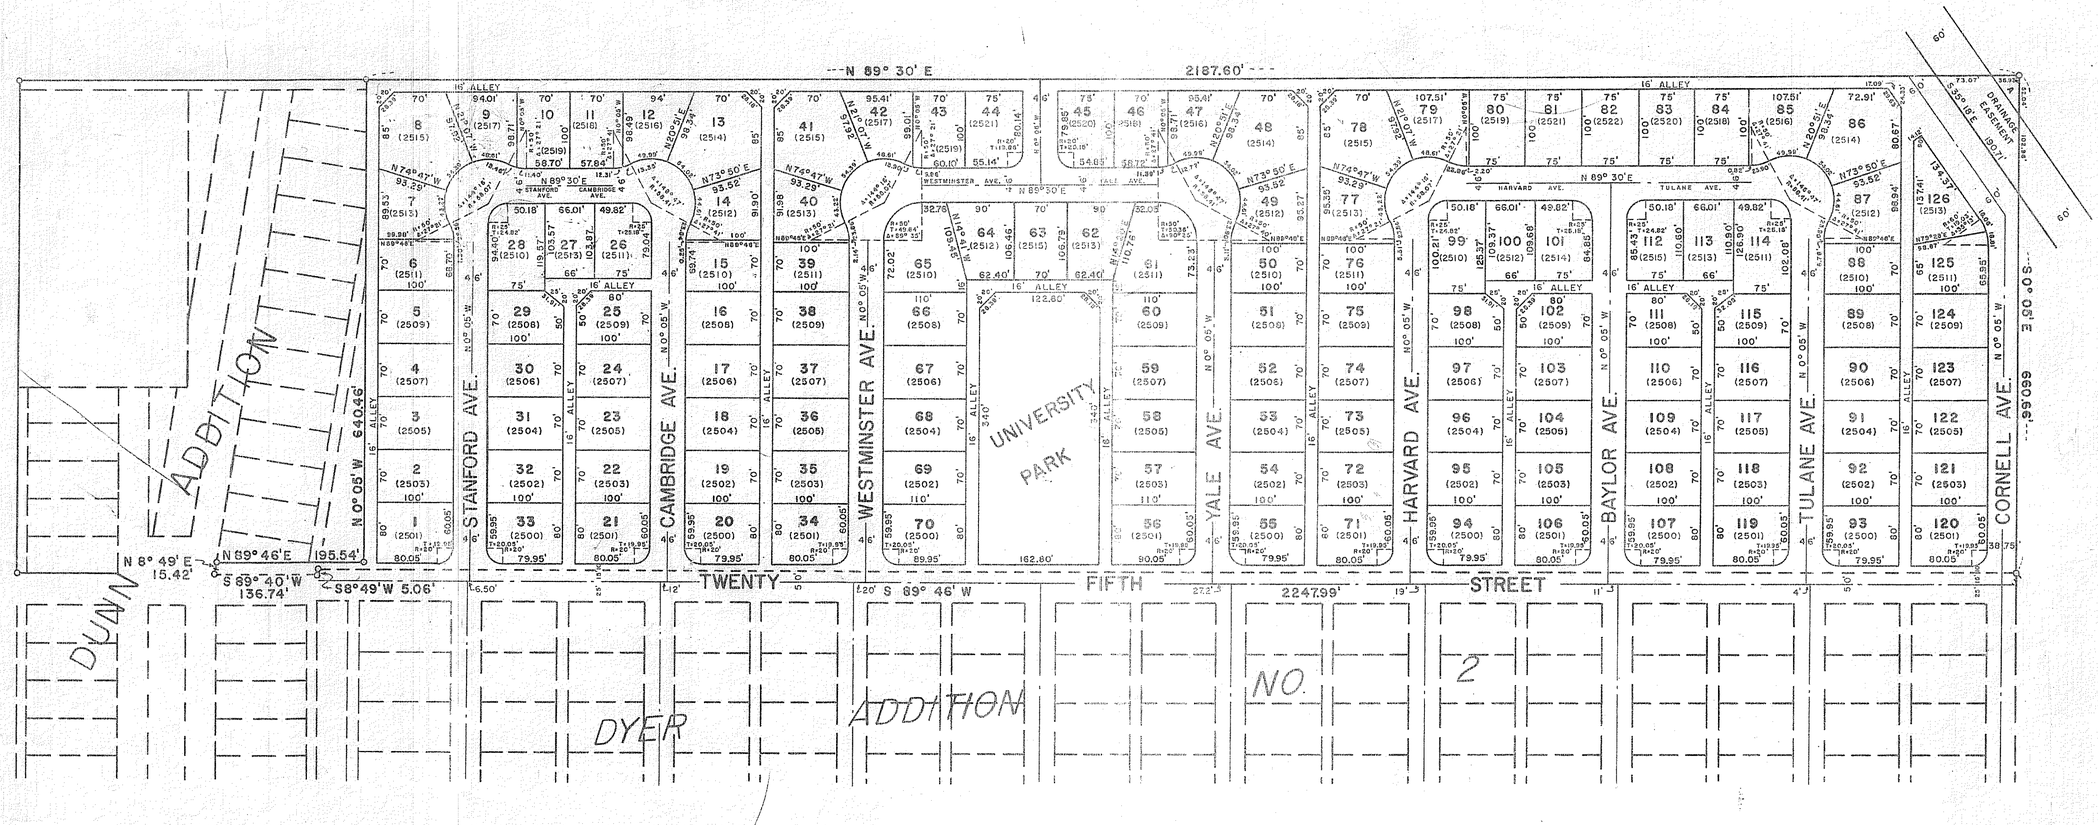

DEDICATION

STATE OF NEW MEXICO)
COUNTY OF OTERO) SS:

Know all men by these presents, that the undersigned owners and proprietors of a certain tract of land, described as follows, to wit: beginning at the northeast corner of the south half of the southeast quarter of section 8, T.16 S., R.10 E., N.M.P.M.; thence along the east line of said section 8, S 0° 05' E 660.66 feet to the north line of Dyer Addition No. 2; thence along said north line S 89° 46' W 2247.99 feet to a point on the east line of Dunn Addition; thence along said east line S 8° 49' W 5.06 feet to the north line of Sunset Street as shown on the plat of Dunn Addition; thence along said north line S 89° 40' W 136.74 feet to the east line of Pecan Drive; thence N 8° 49' E 15.42 feet along said east line of Pecan Drive; thence N 89° 46' E 195.54 feet; thence N 0° 05' W 640.46 feet to the north line of the south half of the southeast quarter of said section 8; thence N 89° 30' E 2187.60 feet along said north line to the point of beginning, and desiring to subdivide said tract of land into lots, blocks, streets and alleys, and with their free consent and in accordance with their said desire have caused the foregoing map or plat of UNIVERSITY PARK ADDITION to be made and filed in the office of the clerk of the city of Alamogordo, New Mexico, and in the office of the clerk and ex-officio recorder of the county of Otero, New Mexico, and do hereby dedicate said streets and alleys and the park to the use of the public forever.

In witness thereof we have hereunto set our hands and seals this 30th day of August, 1956.

J. V. Hyatt — Wanda Hyatt

Rex Adams — Virginia Adams

ACKNOWLEDGEMENT

STATE OF NEW MEXICO)
COUNTY OF OTERO) SS:

On this 14th day of August, 1956, before me personally appeared J. V. Hyatt and Wanda Hyatt, his wife, and Rex Adams and Virginia Adams, his wife, to me known to be the persons described in and who executed the foregoing instrument, and acknowledged that they executed the same as their free act and deed.

Witness my hand and official seal on this day and year last above written.

Edythe L. Elmore, Notary Public

My commission expires 6/18/58.

CERTIFICATE OF SURVEY

STATE OF NEW MEXICO)
COUNTY OF OTERO) SS:

I, James H. Thompson, a duly qualified land surveyor, licensed under the laws of the State of New Mexico, do hereby certify that the foregoing map or plat of UNIVERSITY PARK ADDITION to the City of Alamogordo, New Mexico, was prepared from field notes of an actual survey made by me or under my direction, and that the same is true and correct to the best of my knowledge and belief.

James H. Thompson

License number 1695.

ACCEPTANCE

STATE OF NEW MEXICO)
COUNTY OF OTERO) SS:

This map or plat of UNIVERSITY PARK ADDITION to the City of Alamogordo, New Mexico, was on this 16th day of August, 1956, submitted to the board of Commissioners of the City of Alamogordo, New Mexico, and approved by three-fourths of the members elected thereto.

Executed by authority of three fourths of the members of the Board of Commissioners of the City of Alamogordo, New Mexico.

John E. Roland, Mayor

Attest: Dorothy M. Grosch, Clerk

STATE OF NEW MEXICO)
COUNTY OF OTERO) SS:

Filed for record in the office of the County Clerk and Recorder of the County of Otero, New Mexico, at 3:30 o'clock P. M., this 30 day of August, A. D., 1956.

Reception Number 1422

Margaret D. Sanchez, County Clerk
By Christine Martinez, Deputy