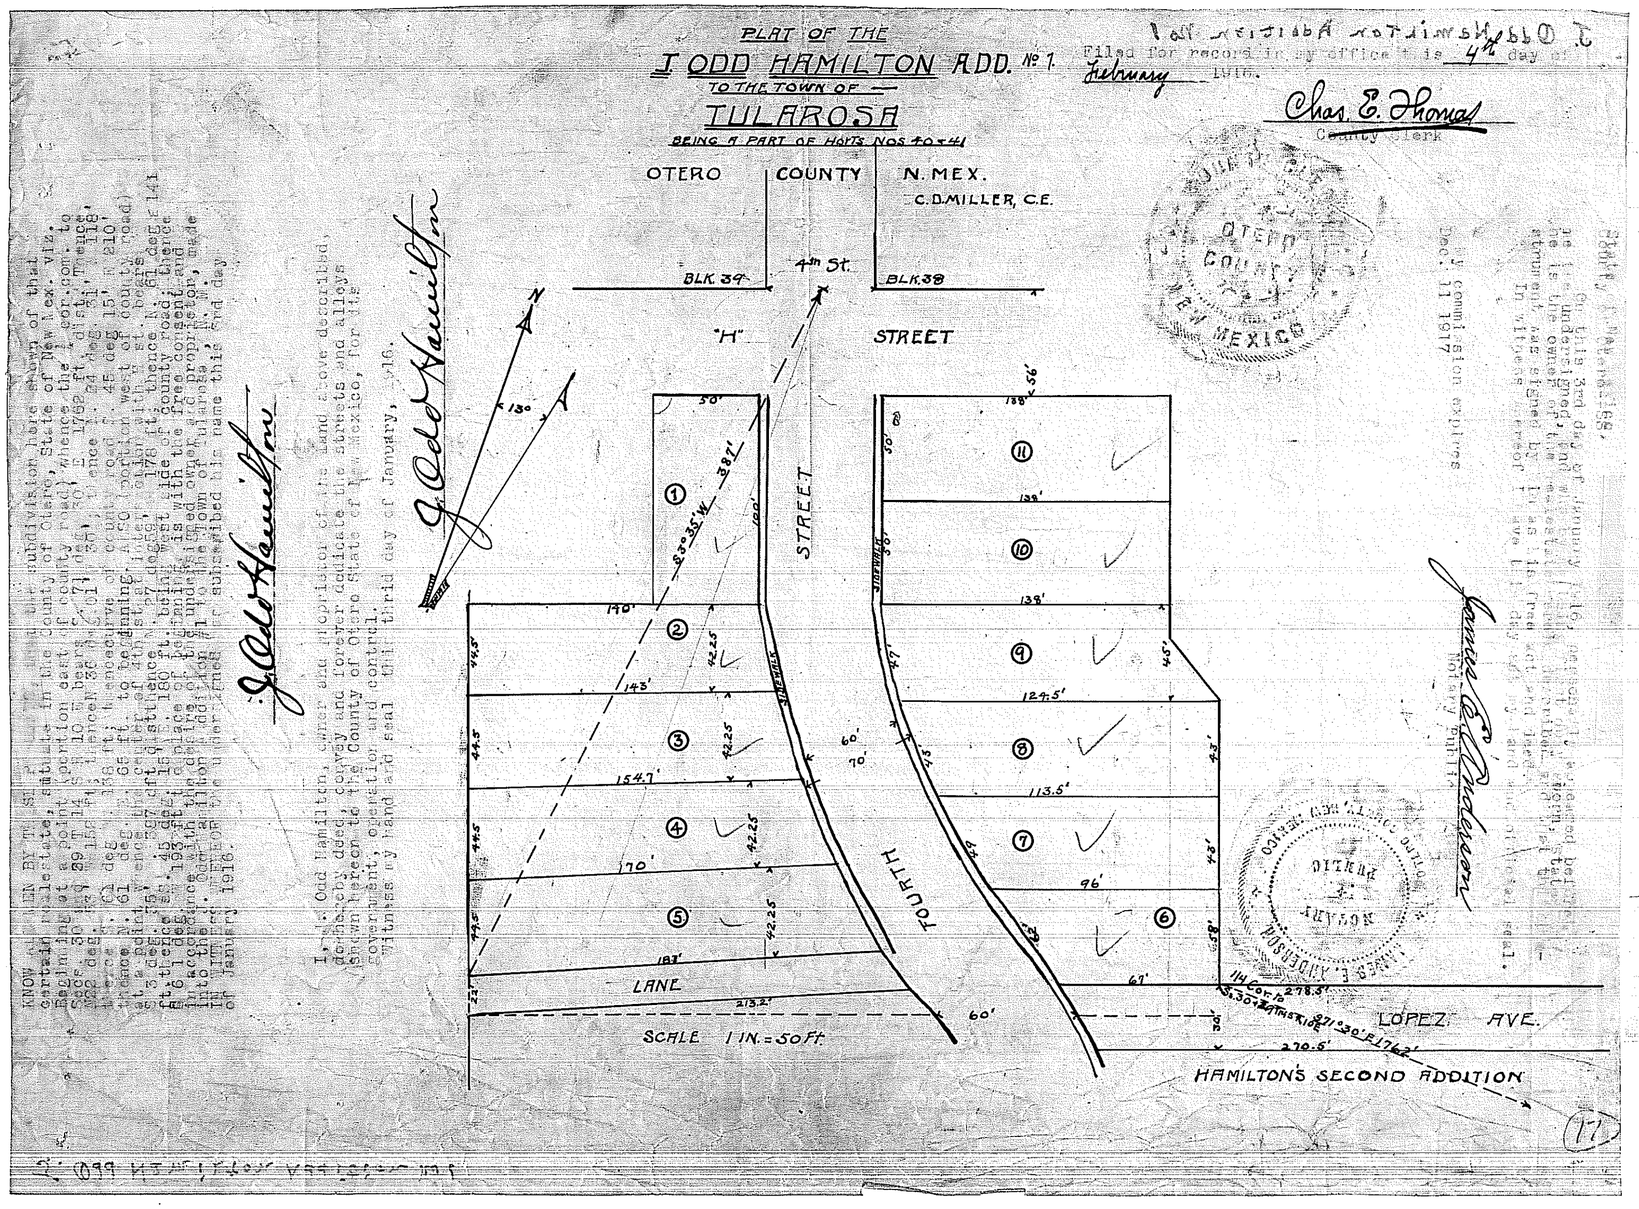

KNOW ALL MEN BY THESE PRESENTS, that the Subdivision here shown of that certain real estate, situate in the County of Otero, State of New Mexico, viz. beginning at a point (Portion east of county road) Whence the ¼ Cor. Com. to Secs. 30 and 29 T 14 S R 10 E bears S. 71 deg. 30' E 1762 ft. dist. Thence N22 deg. 53' W 152 ft; thence N 36 deg. 01' W 30'; thence N. 24 deg. 31' W 118' thence S. 61 deg W. 138 ft; thence N. 24 deg. 31' W 210' Thence N. 61 deg. E. 65 ft. to beginning.
ALSO portion west of county road at a point whence the center of 4th st at intersection with H st. bears S 3deg. 35' -2- 387 dft dist thence N. 27 deg 59' --- 178 ft; thence N. 61 deg(E ?? (pencil), 141 ft. thence sS. 45 deg; 15' E. 180 Ft. being west side of County Road; thence S 61 deg. W 193 ft the place of geginning is with the free consent and in accordance with the desire of the undersigned owner and proprietor, made into the J. Odd Hamilton Addition #1 to the Town of Tularosa, N. M.
IN WITNESS WHEREOF the undersigned ss subscribed his name this 3rd day of January 1916.

/s/ J. Odd Hamilton

I, J. Odd Hamilton owner and propietor of the land above described do hereby by deed, convey and forever dedicate the streets and alleys shown hereon to the County of Otero, State of New Mexico, for its government, operation and control.

Witness my hand and seal this third day of January. 1916.

/s/ J. Odd Hamilton

(NOTARY)

/s/ James E. Anderson
Notary Public