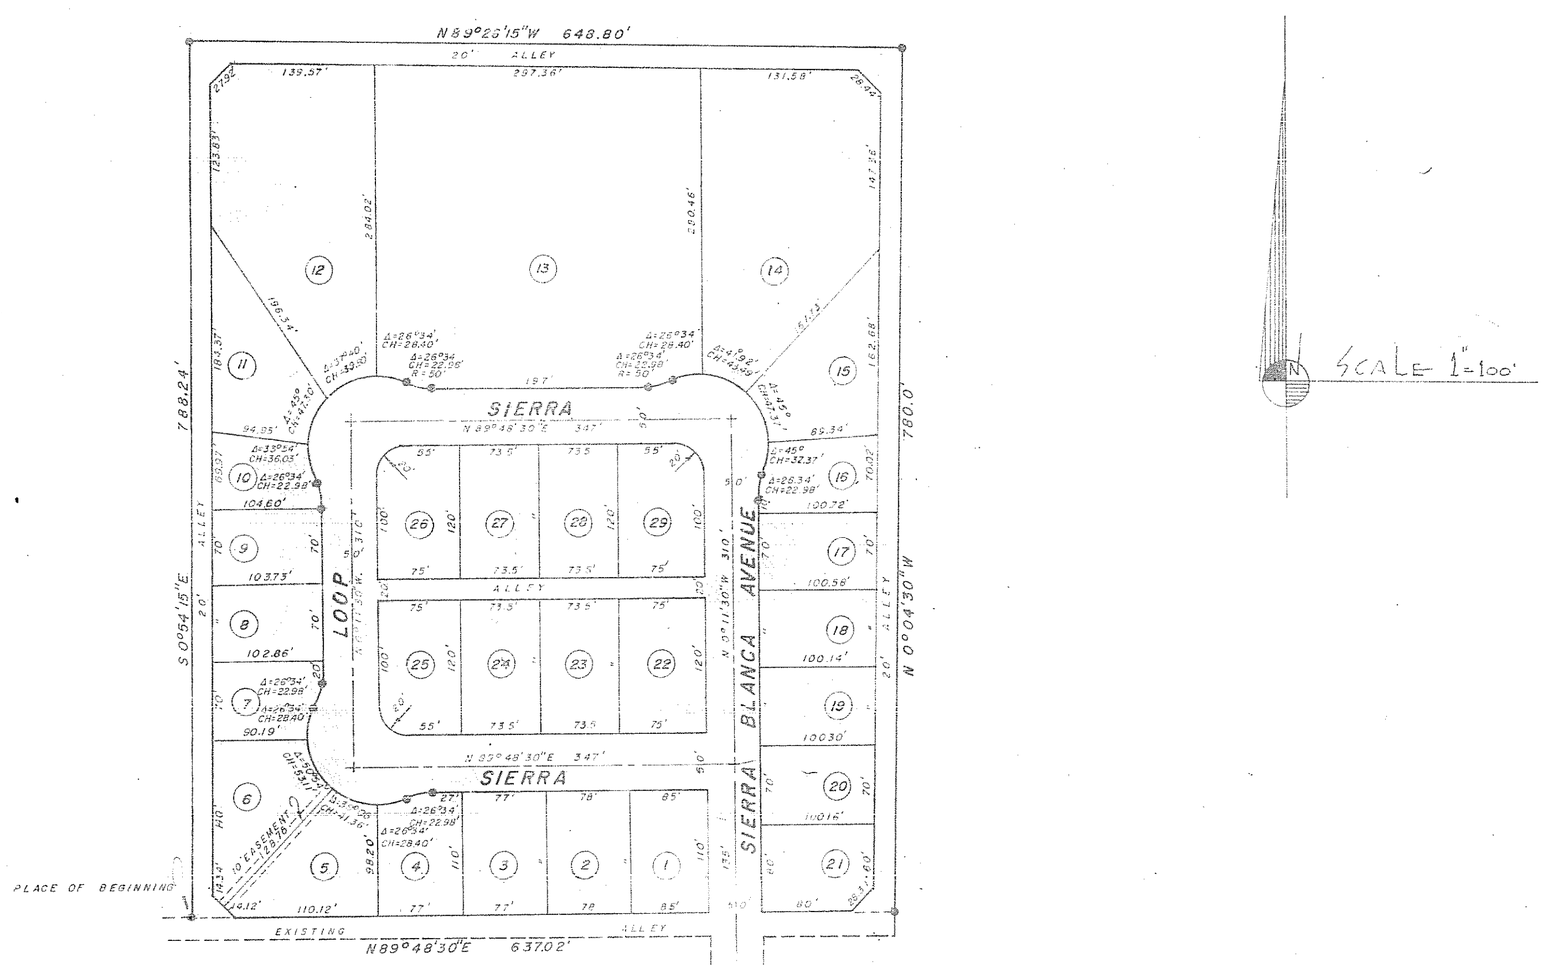

SIERRA TERRACES SUBDIVISION

UNIT 2

TULAROSA OTERO COUNTY NEW MEXICO

DEDICATION
STATE OF NEW MEXICO)
COUNTY OF OTERO) SS

BE IT KNOWN THAT THE UNDERSIGNED OWNERS AND PROPRIETORS OF A CERTAIN TRACT OF LAND LOCATED IN THE SE¼ SECTION 19, T14S, R10E, NMPM, MORE PARTICULARLY DESCRIBED AS FOLLOWS:

STARTING AT THE NORTHWEST CORNER OF THE SW¼ SE¼, SECTION 19, T14S, R10E, NMPM, AND GOING N 89° 48' 30" E A DISTANCE OF 689.78 FEET TO THE PLACE OF BEGINNING OF THE TRACT OF LAND HEREIN DESCRIBED: THENCE CONTINUING N 89° 48' 30" E A DISTANCE OF 637.02 FEET TO A POINT: THENCE N 0° 04' 30" W A DISTANCE OF 780.0 FEET TO A POINT: THENCE N 89° 26' 15" W A DISTANCE OF 648.80 FEET TO A POINT: THENCE S 0° 54' 15" E A DISTANCE OF 788.24 FEET TO THE PLACE OF BEGINNING AND CONTAINING 11.57 ACRES MORE OR LESS.

THE UNDERSIGNED OWNERS AND PROPRIETORS HAVE CAUSED THE ABOVE DESCRIBED TRACT TO BE SUBDIVIDED AND PLATTED WITH THEIR FREE CONSENT AND IN ACCORDANCE WITH THEIR DESIRE INTO WHAT IS KNOWN AND IS HEREBY DESIGNATED AS "SIERRA TERRACES SUBDIVISION, UNIT 2 , AND ALL STREETS AND ALLEYS AND EASEMENTS THROUGHOUT SAID TRACT AS SHOWN BY THIS PLAT ARE HEREBY AND BY THE FILING OF THIS PLAT, DEDICATED TO THE USE AND BENEFIT OF THE PUBLIC.

IN WITNESS WHEREOF SAID OWNERS AND PROPRIETORS HAVE HEREUNTO SET THEIR HANDS AND SEALS ON THIS 23rd DAY OF June, 1959.

John F. Meklas — JOHN F. MEKLAS
Jeanette L. Meklas — JEANNETTE L. MEKLAS

ACKNOWLEDGEMENT
STATE OF NEW MEXICO)
COUNTY OF OTERO) SS

ON THIS THE 23rd DAY OF June, 1959, BEFORE ME PERSONALLY APPEARED JOHN F. MEKLAS AND JEANETTE L. MEKLAS, HIS WIFE, KNOWN TO BE PERSONS DESCRIBED IN AND WHO EXECUTED THE FOREGOING INSTRUMENT, AND WHO ACKNOWLEDGED THAT THEY EXECUTED THE SAME AS THEIR FREE ACT AND DEED.

Betty J. Thomas — NOTARY PUBLIC
Jan. 12, 1963 — MY COMMISSION EXPIRES:

APPROVAL OF BOARD OF TRUSTEES
STATE OF NEW MEXICO)
COUNTY OF OTERO) SS

THE FOREGOING PLAT OF SIERRA TERRACES SUBDIVISION, UNIT 2 HAS BEEN APPROVED BY THE BOARD OF TRUSTEES OF THE VILLAGE OF TULAROSA, NEW MEXICO, AND ACCEPTED ON THIS THE 23rd DAY OF JUNE, 1959.

W. Reeb Jr — VILLAGE CLERK
Albert Sandoval Jr — MAYOR

ENGINEER'S CERTIFICATE
STATE OF NEW MEXICO)
COUNTY OF OTERO) SS

THIS IS TO CERTIFY THAT I AM A REGISTERED PROFESSIONAL ENGINEER AND LAND SURVEYOR, AND THAT THIS PLAT WAS PREPARED FROM FIELD NOTES OF AN ACTUAL SURVEY MADE BY ME OR UNDER MY DIRECTION AND THAT THE SAME IS TRUE AND CORRECT TO THE BEST OF MY KNOWLEDGE AND BELIEF.

Quinton E. Daniel — QUINTON E. DANIEL — REGISTRATION NO. 1359

STATE OF NEW MEXICO)
COUNTY OF OTERO) SS

FILED FOR RECORD ON THIS THE 23 DAY OF June, 1959, AT 3:30 P. M. O'CLOCK AND RECORDED IN PLAT BOOK NUMBER _____ ON PAGE _____.

Margaret D. Sanchez — COUNTY CLERK
21295 — RECEPTION NUMBER
By Christine Martinez, Deputy

DANIEL ENGINEERING COMPANY
ALAMOGORDO NEW MEXICO