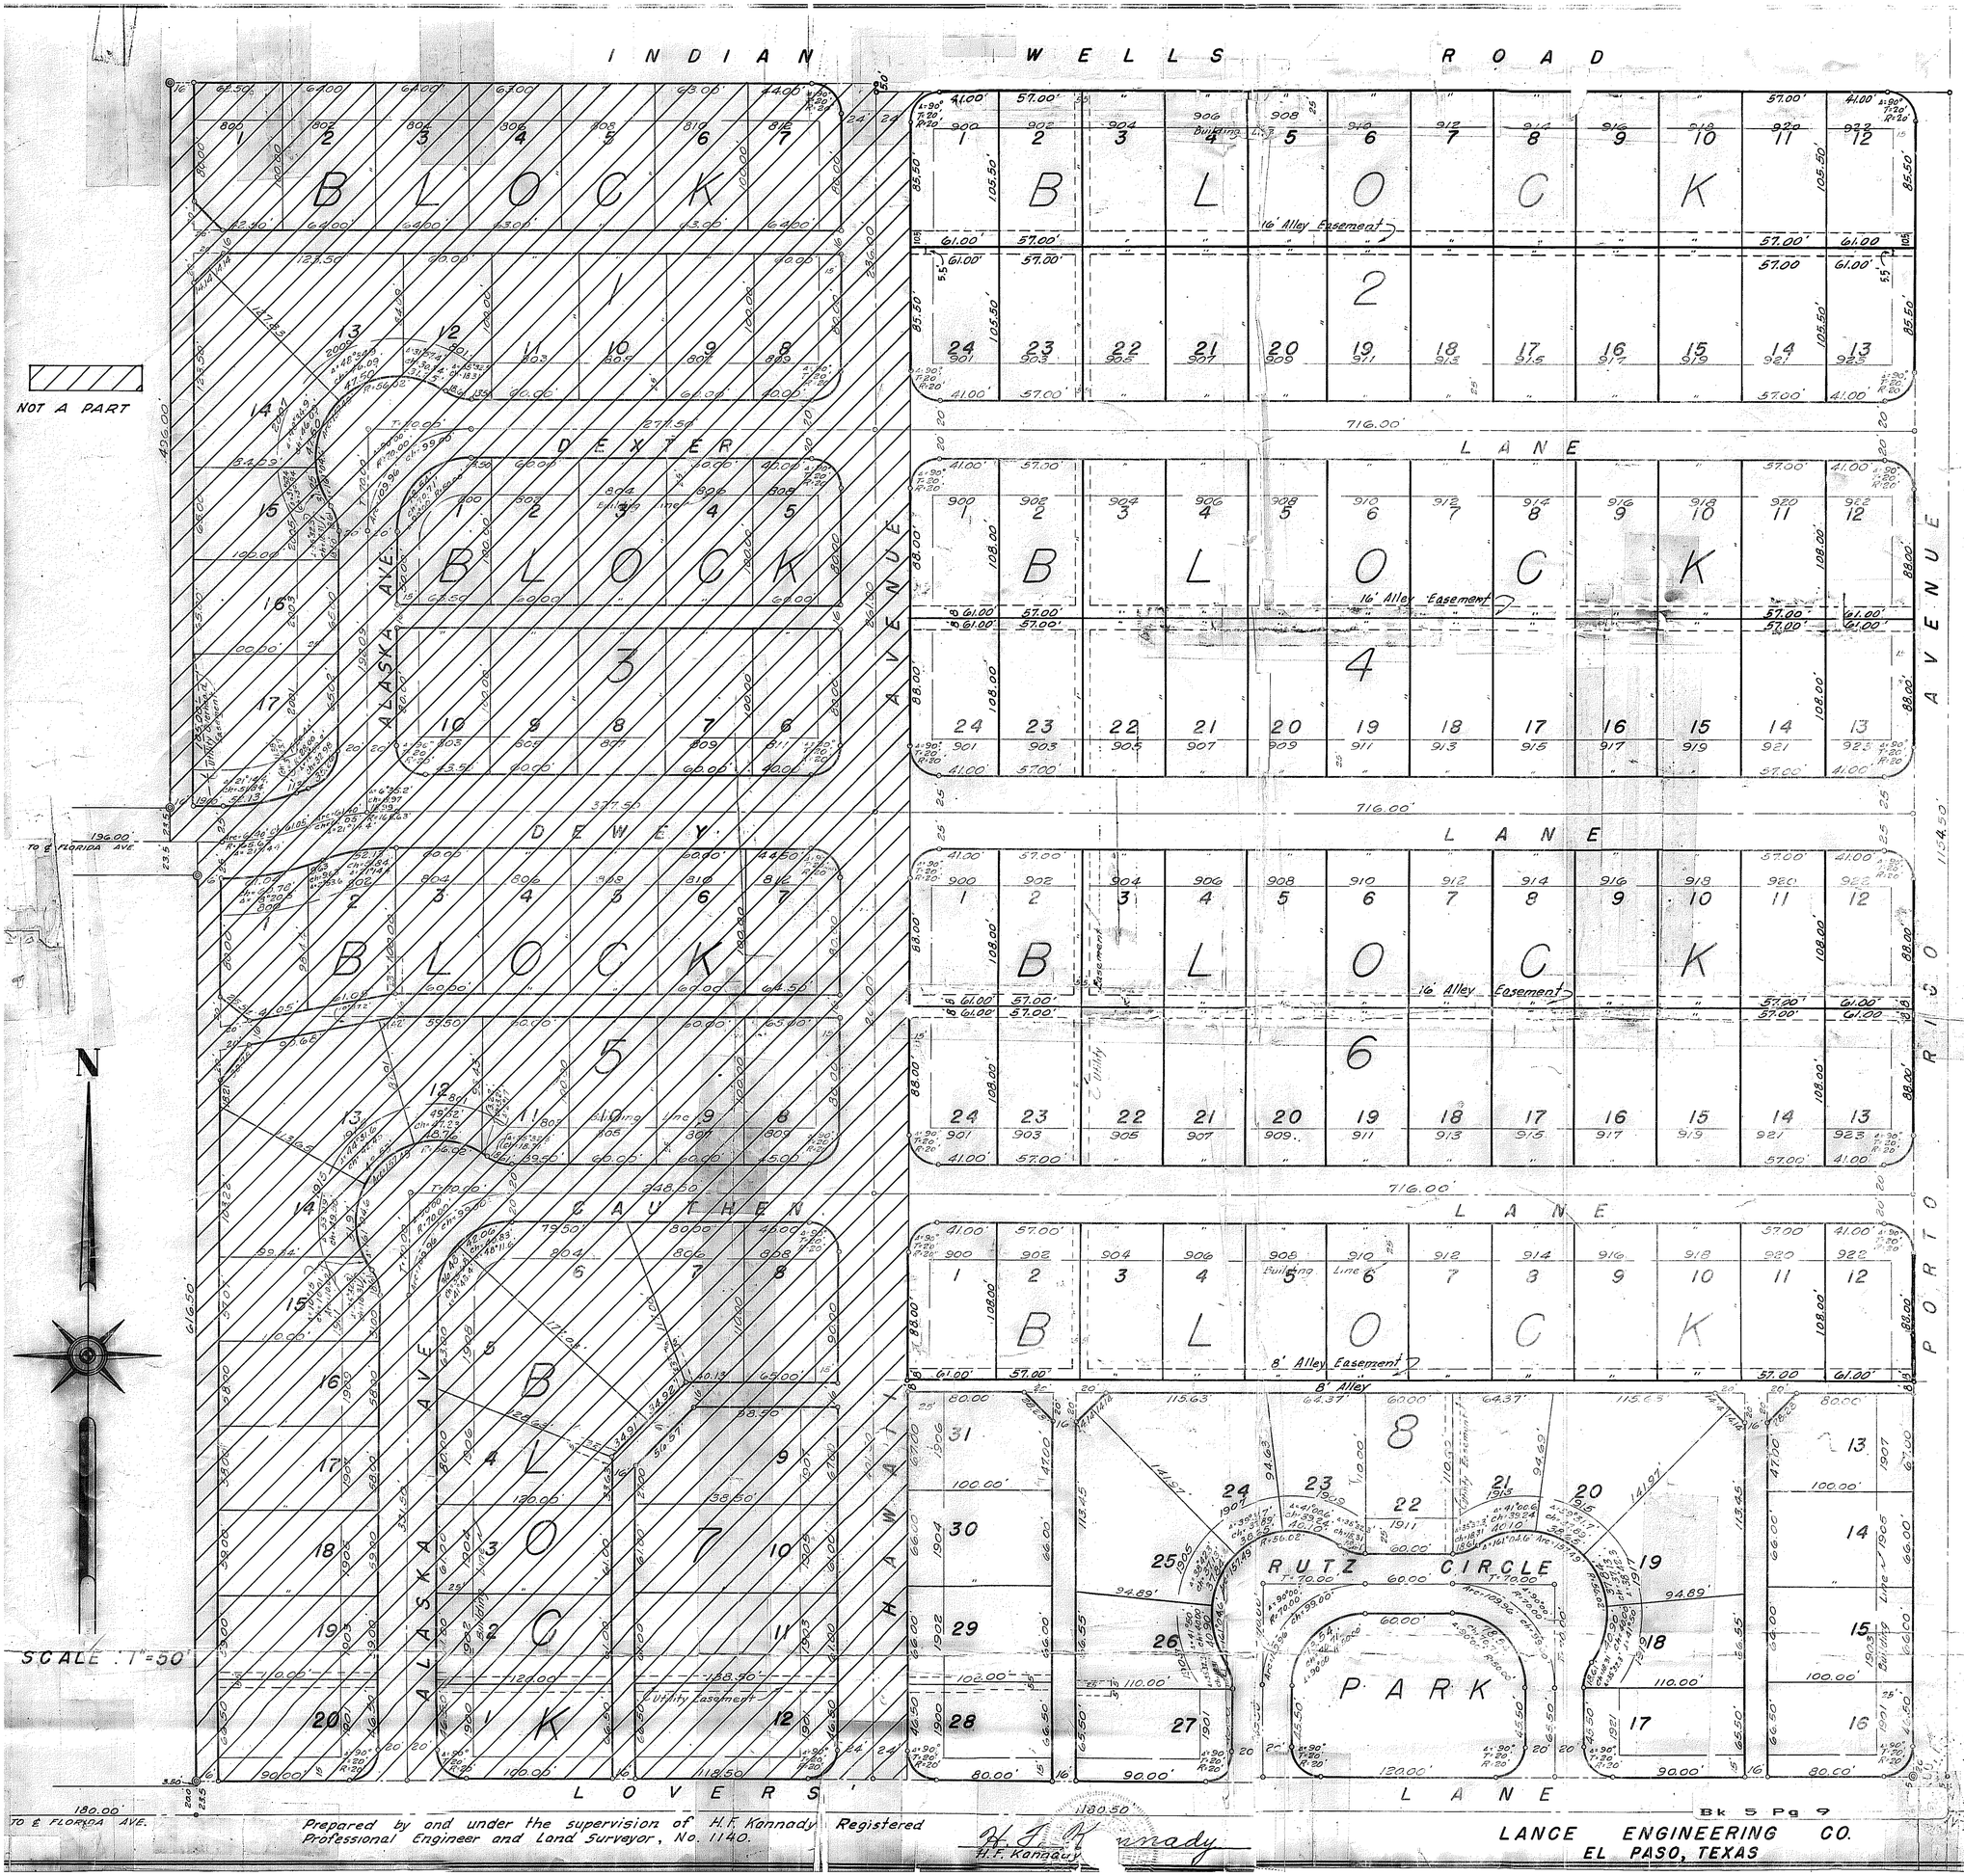

UNIT THREE

INDIAN WELLS SUBDIVISION

BEING A RE-SUBDIVISION OF BLOCKS 213 & 214 OF THE CITY OF ALAMOGORDO, OTERO COUNTY, NEW MEXICO

DEDICATION

STATE OF NEW MEXICO
COUNTY OF OTERO

Be it known that the under-signed Casa Alegre, Inc., a New Mexico Corporation; Lee Walker, and Besse L. Walker, his wife; Joe M. Miller and Margaret Miller, his wife; are the sole owners and proprietors of the parcel of land being Blocks 213 and 214 of the city of Alamogordo, Otero County, New Mexico, being desirous of re-subdividing said parcel of land; do hereby of their own free consent, cause said parcel of land to be re-subdivided and plotted into a subdivision which shall be known as Unit III INDIAN WELLS SUBDIVISION, Alamogordo, New Mexico, as shown on the foregoing Map, and in filing the same, do hereby dedicate to the use of the public, the streets, roads, alleys, and utility easements shown thereon.

In witness whereof, said owners and proprietors have set their hands and seals on this 27 day of March A.D., 1953.

CASA ALEGRE, INC.
by Edward H. Snow, President

Attest: Francis M. Snow, Secretary

Lee Walker — Joe M. Miller
Lee Walker — Joe M. Miller
Besse L. Walker — Margaret Miller
Besse L. Walker — Margaret Miller

STATE OF NEW MEXICO
COUNTY OF Otero

On this 27 day of March A.D. 1953, before me personally appeared Edward H. Snow, President of Casa Alegre, Inc., a New Mexico Corporation, to me known to be the person described in and who executed the foregoing instrument, and he acknowledged that he executed the same as the act and deed of said Corporation for the purposes and consideration therein expressed. In witness whereof, I hereunto set my hand and affixed my official Seal on the day and year first above written.

A. M. Martinez
Notary Public
My Commission expires Sept 9th, 1953

STATE OF ILLINOIS
COUNTY OF Cook

On this 24 day of March A.D. 1953, before me personally appeared Lee Walker and Besse L. Walker, husband and wife, to me known to be the persons described in and who executed the foregoing instrument, and they acknowledged that they executed the same as their free act and deed. In witness whereof, I hereunto set my hand and affixed my official seal on the day and year first above written.

A. R. Complanson
Notary Public
My Commission expires June 27, 1956

STATE OF New Mexico
COUNTY OF Otero

On this 26 day of March A.D. 1953, before me personally appeared Joe M. Miller and Margaret Miller, husband and wife, to me known to be the persons described in and who executed the foregoing instrument and they acknowledged that they executed the same as their free act and deed. In witness whereof, I hereunto set my hand and affixed my official seal on the day and year first above written.

A. M. Martinez
Notary Public
My Commission expires Sept 9th, 1953

Recommended for approval by:
B. C. Ruth
City Engineer

Approved by three fourths of the members of the City Commission of the City of Alamogordo, New Mexico, this 14th day of April A.D. 1953.

Walter E. Miller
Mayor

Attest B. C. Ruth
City Clerk

Filed for record in the office of the Clerk of Otero County on page ___ of Book on the 1st day of April A.D. 1953.

Lucille Alexander
County Clerk
Deputy

Prepared by and under the supervision of H. F. Kennady Registered Professional Engineer and Land Surveyor, No. 1140.

H. F. Kennady
H. F. Kennady

LANCE ENGINEERING CO.
EL PASO, TEXAS

Bk 5 Pg 9