AMENDED MAP OF
NORTH CLOUDCROFT
OTERO COUNTY, N.M.

BEING A SUBDIVISION OF PORTIONS OF LOTS 4 AND 5 OF SECTION 5 AND LOTS 1 AND 8 OF SECTION 6, T. 16 S. R. 12 E. N.M.P.M.

SCALE: 1 INCH = 100 FEET.

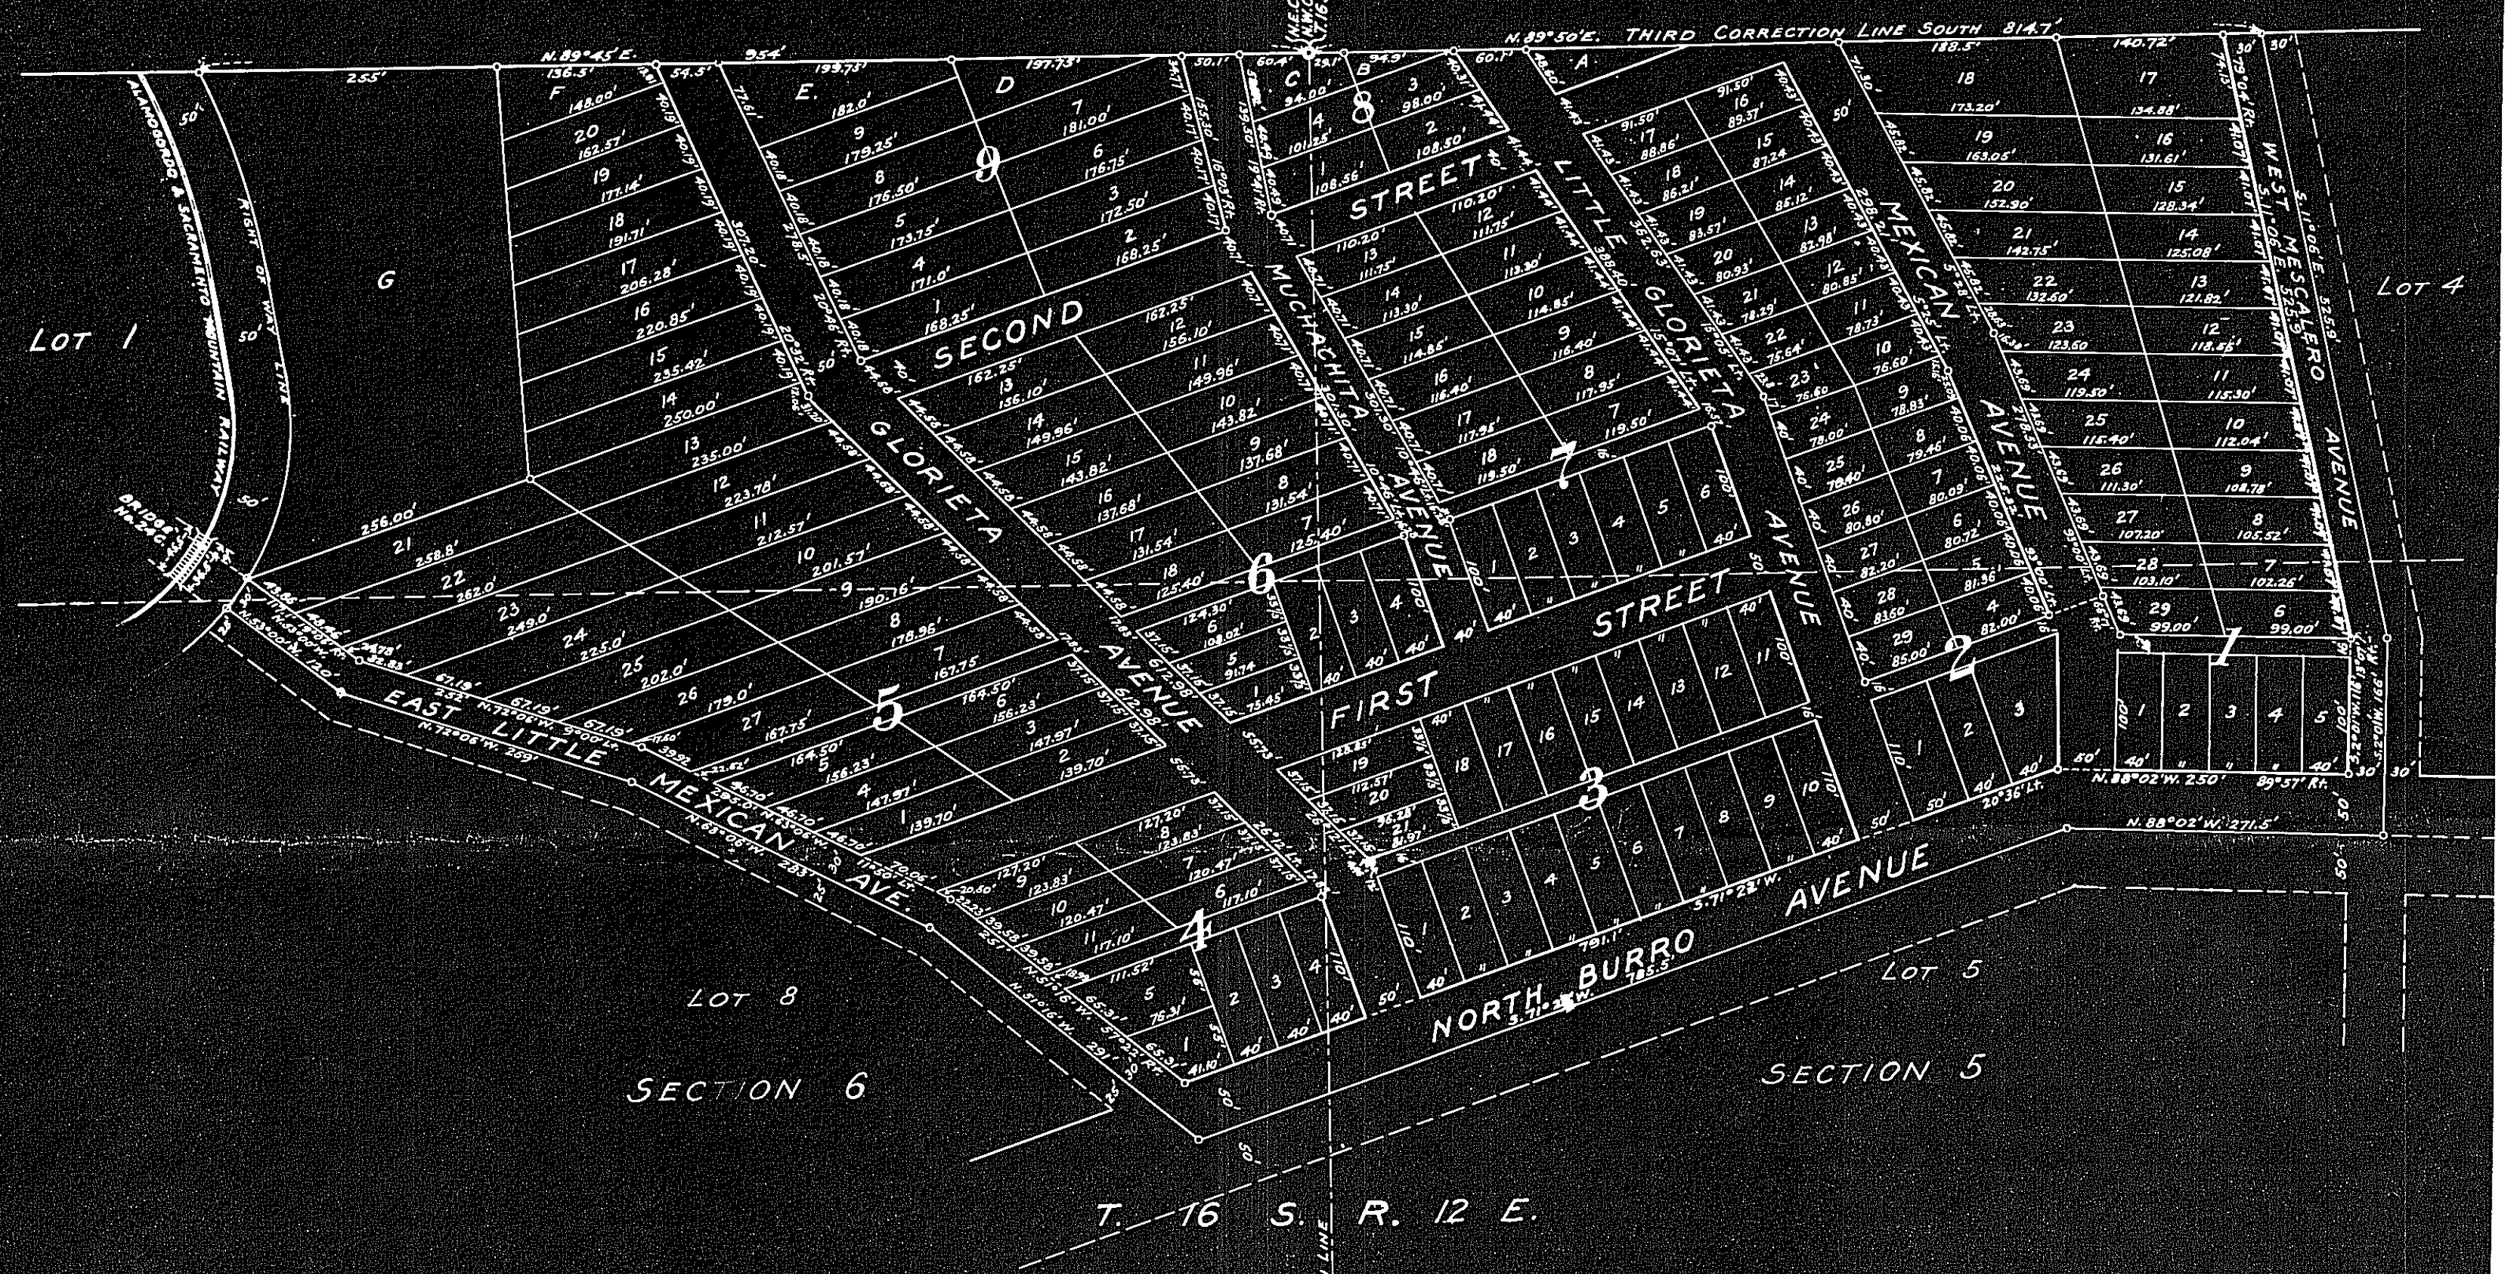

DEDICATION CERTIFICATE.

The undersigned, owner and proprietor of the land represented on the foregoing Map and who has heretofore subdivided the same into lots, blocks, streets and alleys as represented thereon, for the purpose of laying out a village to be known and designated as North Cloudcroft and filed in the office of the Probate Clerk and Ex-officio Recorder of Otero County, a map thereof, which said map was so filed on the 30th day of April, 1900, for the purpose of correcting errors in courses and distances of said original map so filed, hereby prepares and files in said office of said Probate Clerk this amended map to be known and described as the "Amended Map of North Cloudcroft" and hereby certifies that the subdivisions of said land represented on said original map and on this map which said land is desribed as follows: Beginning at the northwest corner of Section 5, the same being also the northeast corner of Section 6, Township 16 South, Range 12 East, New Mexico Principal Meridian; thence running with the northerly line of said Section 5, N.89°50' E. a distance of 814.7 feet to the easterly line of West Mescalero Avenue; thence with said easterly line of West Mescalero Avenue as follows; S.11°06' E. 525.9 feet, thence S.3°01' W. 166.0 feet to the intersection of said easterly line of West Mescalero Avenue with the southerly line of North Burro Avenue; thence with said southerly line of said North Burro Avenue as follows: N.88°02' W. 271.5 feet; thence S.71°22' W. 785.5 feet to the intersection of said south line of North Burro Avenue with the southwesterly line of East Little Mexican Avenue; thence with said southwesterly line of East Little Mexican Avenue as follows: N.51°16' W. 291 feet, thence N.63°06' W. 283 feet, thence N.72°06' W. 259 feet; thence N.53° 00' W. 120 feet to the easterly line of the right of way of the Alamogordo and Sacramento Mountain Railway; thence with said right of way line, in a general northerly direction, parallel to the center of the track of Said Railway and distant 50 feet at right angles therefrom, and following the curves and tangents thereof, to the intersection of said right of way line with the northerly line of Section 6; thence with said northerly line of Section 6, N. 89°45' E. 954 feet to the northeast corner of said Section 6, the place of beginning; is with the full consent and in accordance with the desire of the undersigned owner and proprietor.

In witness whereof, the undersigned has caused its corporate name to be subscribed hereto and its corporate seal to be affixed hereto by its President and Secretary, on this the 6th day of Dec, 1906.

Attest: C. D. Frost, Secretary.

Alamogordo Improvement Co.
By C. D. Simpson, President.

State of New York } ss.
County of New York }

On this 20th day of November, 1906, before me appeared C. D. Simpson, to me personally known, who being by me duly sworn, did say that he is the President of the Alamogordo Improvement Company, the corporation named in the foregoing instrument, and that the seal affixed to said instrument is the corporate seal of said corporation, and that said instrument was signed and sealed in behalf of said corporation by authority of its board of directors, and the said C. D. Simpson acknowledged the said instrument to be the free act and deed of said corporation.

In witness whereof, I have hereunto set my hand and official seal on this the day and year first above written.

Thomas Robinson
Notary Public in and for the County of New York

Territory of New Mex } ss.
County of Otero }

On this 6th day of Dec, 1906, before me appeared C. D. Frost, to me personally known, who being by me duly sworn did say that he is the Secretary of the Alamogordo Improvement Company, the corporation named in the foregoing instrument and that the seal affixed to said instrument is the corporate seal of said corporation, and that said instrument was signed and sealed in behalf of said corporation by authority of its board of directors and the said C. D. Frost acknowledged the said instrument to be the free act and deed of said corporation.

In witness whereof, I have hereunto set my hand and official seal on this the day and year first above written.

R. M. Jackson
Notary Public in and for Otero County, N.M.

A Famy 10 3 10

H. H. Mayer

AMENDED MAP OF

NORTH CLOUDCROFT

OTERO COUNTY, N.M.

BEING A SUBDIVISION OF PORTIONS OF LOTS 4 AND 5 OF SECTION 5 AND LOTS 1 AND 8 OF SECTION 6, T. 16 S. R. 12 E. N.M.P.M.

SCALE: 1 INCH = 100 FEET.

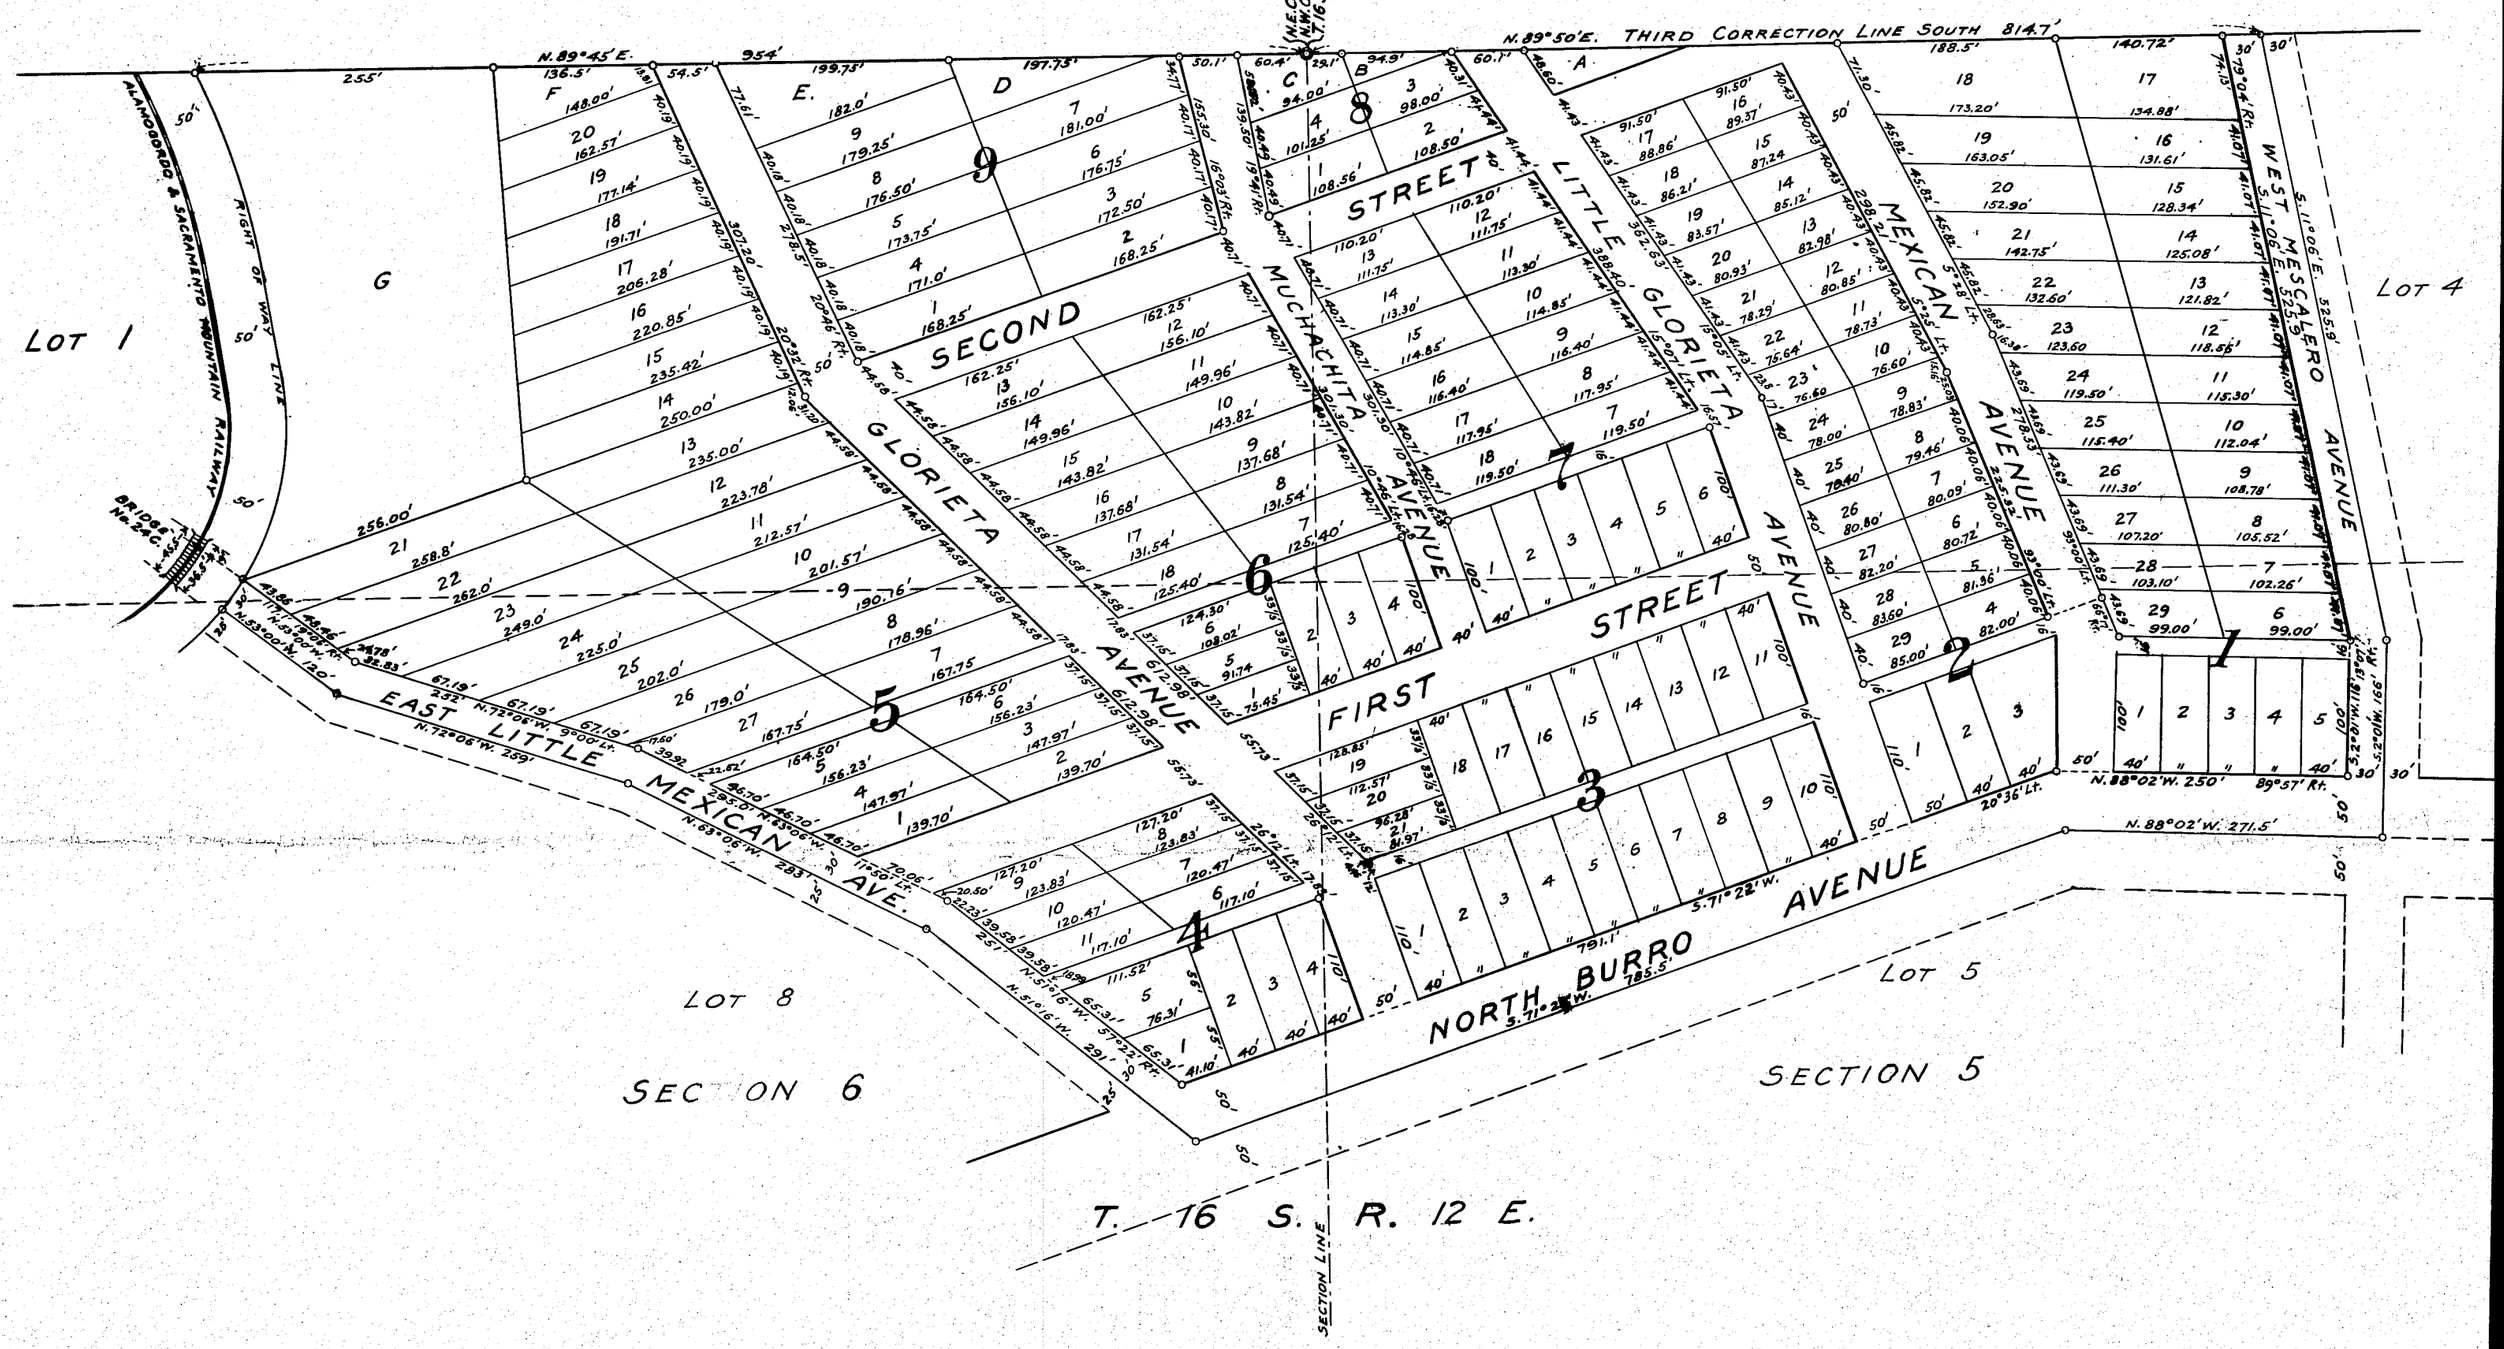

DEDICATION CERTIFICATE.

The undersigned, owner and proprietor of the land represented on the foregoing Map and who has heretofore subdivided the same into lots, blocks, streets and alleys as represented thereon, for the purpose of laying out a village to be known and designated as North Cloudcroft and filed in the office of the Probate Clerk and Ex-officio Recorder of Otero County, a map thereof, which said map was so filed on the 30th day of April, 1900, for the purpose of correcting errors in courses and distances on said original map so filed, hereby prepares and files in said office of said Probate Clerk this amended map to be known and described as the "Amended Map of North Cloudcroft" and hereby certifies that the subdivisions of said land represented on said original map and on this map which said land is desribed as follows: Beginning at the northwest corner of Section 5, the same being also the northeast corner of Section 6, Township 16 South, Range 12 East, New Mexico Principal Meridian; thence running with the northerly line of said Section 5, N. 89°50' E a distance of 814.7 feet to the easterly line of West Mescalero Avenue; thence with said easterly line of West Mescalero Avenue as follows; S. 11°06' E. 525.9 feet; thence S. 2°01' W. 166.0 feet to the intersection of said easterly line of West Mescalero Avenue with the southerly line of North Burro Avenue; thence with said southerly line of said North Burro Avenue as follows: N. 88°02' W. 271.5 feet; thence S. 71°22' W. 785.5 feet to the intersection of said south line of North Burro Avenue with the southwesterly line of East Little Mexican Avenue; thence with said southwesterly line of East Little Mexican Avenue as follows: N. 51°16' W. 291 feet, thence N. 63°06' W. 283 feet; thence N. 72°06' W. 259 feet; thence N. 53° 00' W. 120 feet to the easterly line of the right of way of the Alamogordo and Sacramento Mountain Railway; thence with said right of way line, in a general northerly direction, parallel to the center of the track of said Railway and distant 50 feet at right angles therefrom, and following the curves and tangents thereof, to the intersection of said right of way line with the northerly line of Section 6; thence with said northerly line of Section 6, N. 89°45' E. 954 feet to the northeast corner of said Section 6, the place of beginning, is with the full consent and in accordance with the desire of the undersigned owner and proprietor.

In witness whereof, the undersigned has caused its corporate name to be subscribed hereto and its corporate seal to be affixed hereto by its President and Secretary, on this the 6th day of Dec, 1906.

Alamogordo Improvement Co.

Attest: C. D. Frost, Secretary. By C. D. Simpson, President.

State of New York } ss.
County of New York }

On this 20th day of November, 1906, before me appeared C. D. Simpson, to me personally known, who being by me duly sworn, did say that he is the President of the Alamogordo Improvement Company, the corporation named in the foregoing instrument, and that the seal affixed to said instrument is the corporate seal of said corporation, and that said instrument was signed and sealed in behalf of said corporation by authority of its board of directors, and the said C. D. Simpson acknowledged the said instrument to be the free act and deed of said corporation.

In witness whereof, I have hereunto set my hand and official seal on this the day and year first above written.

Thomas Robinson
Notary Public in and for the County of New York

Territory of New Mex } ss.
County of Otero }

On this 6th day of Dec, 1906, before me appeared C. D. Frost, to me personally known, who being by me duly sworn did say that he is the Secretary of the Alamogordo Improvement Company, the corporation named in the foregoing instrument and that the seal affixed to said instrument is the corporate seal of said corporation, and that said instrument was signed and sealed in behalf of said corporation by authority of its board of directors and the said C. D. Frost acknowledged the said instrument to be the free act and deed of said corporation.

In witness whereof, I have hereunto set my hand and official seal on this the day and year first above written.

R. M. Jackson
Notary Public in and for Otero County, N.M.

A Gamy 10th 7. 10

No No Major