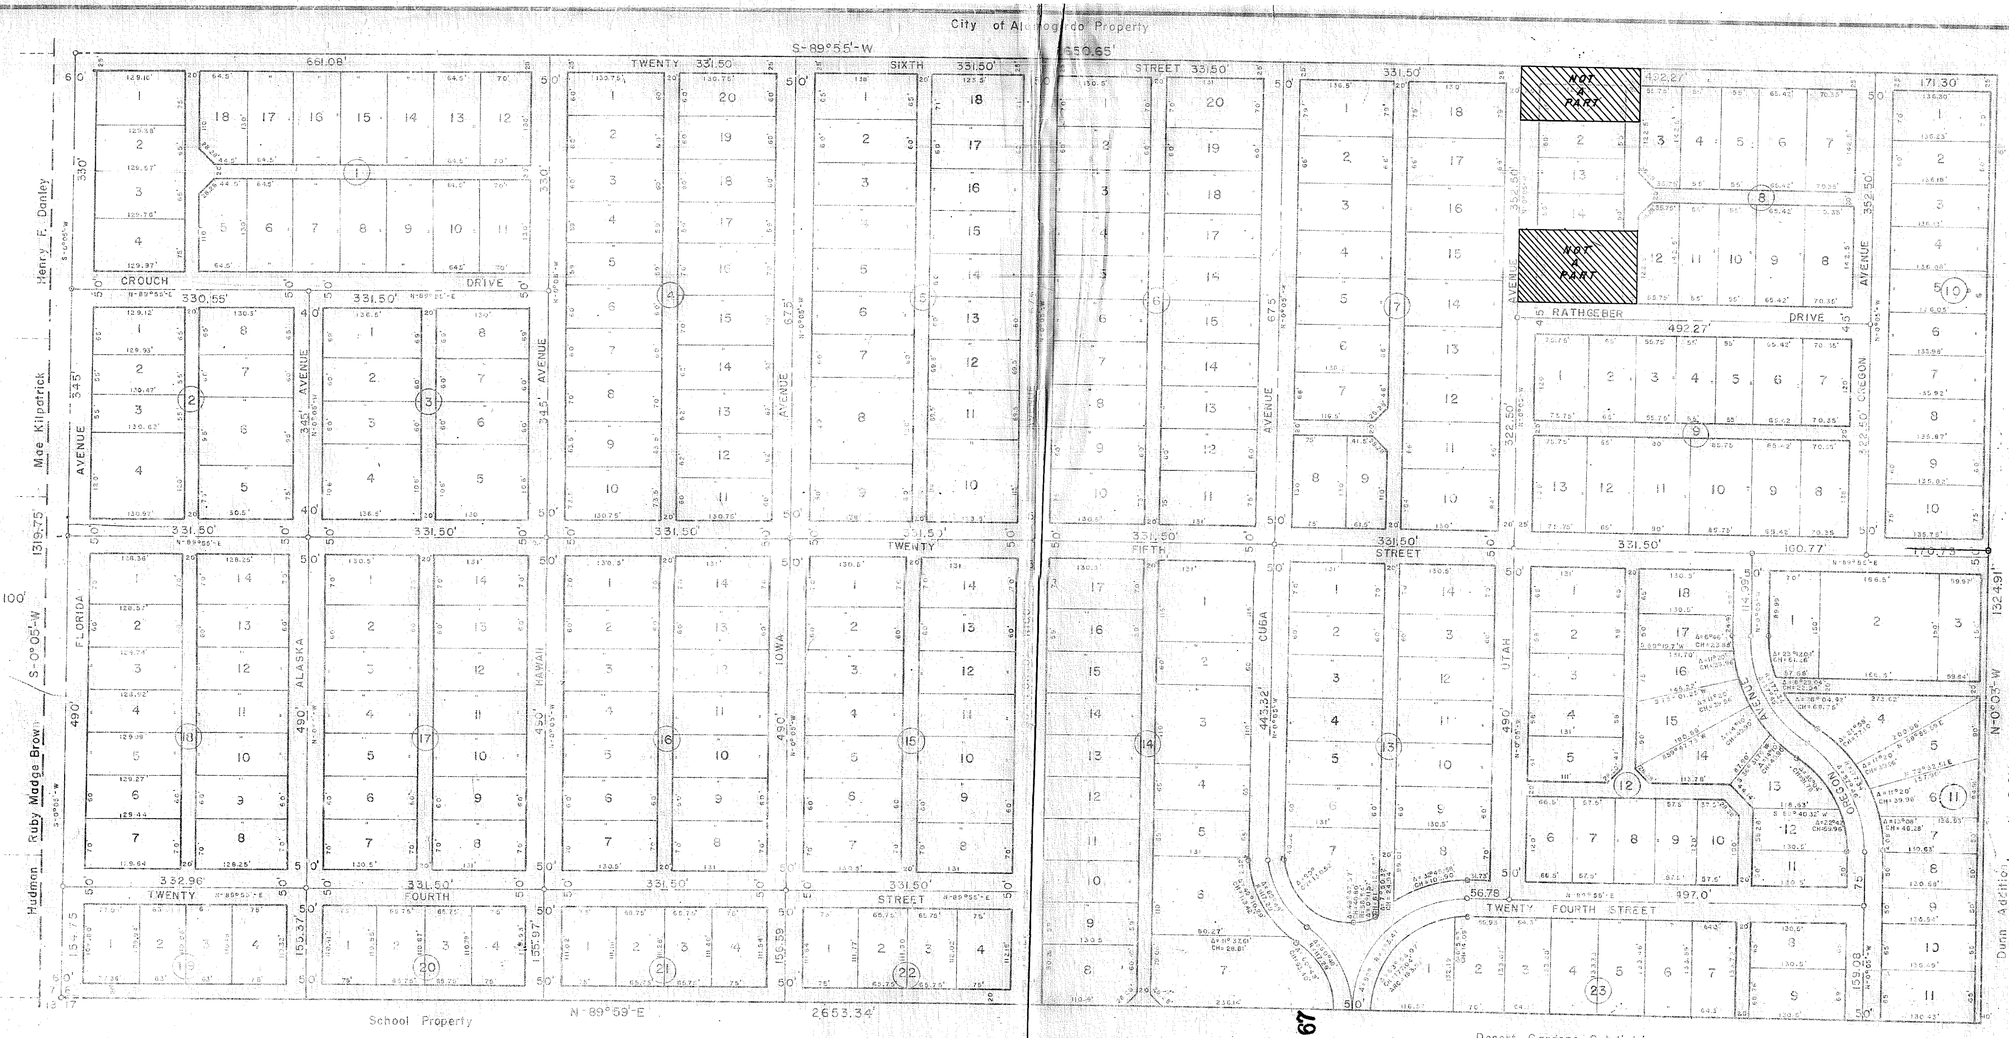

HAYNES ADDITION

ALAMOGORDO OTERO COUNTY NEW MEXICO

STATE OF NEW MEXICO)
COUNTY OF OTERO) SS

KNOW ALL MEN BY THESE PRESENTS THAT THE UNDERSIGNED OWNERS OF THAT CERTAIN TRACT OF LAND LOCATED IN THE S½ SW¼ SECTION 8, T16S, R10E, NMPM, MORE PARTICULARLY DESCRIBED AS FOLLOWS:

BEGINNING AT THE SECTION CORNER COMMON TO SECTIONS 7, 8, 17, AND 18, T16S, R10E, NMPM, AND GOING N 89° 59' E ALONG THE SOUTH BOUNDARY LINE OF SECTION 8, T16S, R10E, NMPM, A DISTANCE OF 2653.34 FEET; THENCE N 0° 03' W A DISTANCE OF 1324.91 FEET; THENCE S 89° 55' W A DISTANCE OF 2650.65 FEET; THENCE S 0° 05' W A DISTANCE OF 1319.75 FEET TO THE PLACE OF BEGINNING,

DO HEREBY, IN ACCORDANCE WITH THEIR FREE WILL AND DESIRE, CAUSE THIS TRACT OF LAND TO BE SUBDIVIDED AND PLATTED INTO A SUBDIVISION KNOWN AS "HAYNES ADDITION", AS SHOWN ON THIS PLAT, AND IN FILING THIS PLAT, DO HEREBY DEDICATE TO THE USE OF THE PUBLIC THE STREETS AND ALLEYS AS SHOWN THEREON.

IN WITNESS WHEREOF WE HAVE SET OUR HANDS AND SEALS THIS 26 DAY OF August, 1958.

SACRAMENTO MOTOR COMPANY, by B.K. Bolch, Partner, TITLE — ATTEST: Harry Wacker, Parts Manager, TITLE

STANLEY'S, by W.V. Gregory, Atty-In-Fact, TITLE — ATTEST: Mrs. Ellen Dodd, Cashier, TITLE

ACKNOWLEDGEMENT (SACRAMENTO MOTOR COMPANY)
STATE OF NEW MEXICO)
COUNTY OF OTERO) SS

THE FOREGOING INSTRUMENT WAS ACKNOWLEDGED BEFORE ME THIS 26th DAY OF May, 1959, BY B.K. Bolch, Partner OF THE SACRAMENTO MOTOR COMPANY.

NOTARY PUBLIC Kenneth W. Hutt — MY COMMISSION EXPIRES 8-23-1961

ACKNOWLEDGEMENT (STANLEY'S)
STATE OF NEW MEXICO)
COUNTY OF OTERO) SS

THE FOREGOING INSTRUMENT WAS ACKNOWLEDGED BEFORE ME THIS 26th DAY OF May, 1959, BY W.V. Gregory, Atty-In-Fact OF STANLEY'S.

NOTARY PUBLIC Kenneth W. Hutt — MY COMMISSION EXPIRES 8-23-1961

Reed Holdeman, Raul Torres, Leland Holdeman, Celia Torres, Joseph R. Pelfer, Earl A. Moore, James A. Goebel, Craig P. Thrasher, Hazel T. Ford, Kay Blevins, Leroy Hughes, Mary Rose Pelfer, Lowell Moore, A. Bernadine Goebel, Ellen Hutton, James R. Cunning, Otto Hughes, W. Warren Clendenen, Alfred J. Morgan, Claude R. Lequin, James M. Luallin, Marie Cunning, C.D. Kraucher, Chas. J. Davis, Bernice Clendenen, Hulet D. Morgan, Mrs. Ida Rodgers, R.A. Storey, Jack O. Rathgeber, Alva Francis Crouch, Hugh L. Davis, Chas. W. Rowe, Bob Chatham, Jose C. Siqueiros, Mr. R.A. Storey, George J. Baca, Mable Rowe, Anna Lee Dishman, Edward Shumaker, Murphy B. Ford

Joe E. Moffett, Pollee L. Callihan, Joe Wark (Pastor of Life Tabernacle + trustee), L.R. Stewart (TRUSTEE), Newell Melton (By W. Warren Clendenen Attorney-In-Fact), Marion F. Moffett, Lorraine Curry, H.B. Rodgers, Mrs. L. Stough, Verlayne B. Swan, Dale Melton (By W. Warren Clendenen Attorney-In-Fact), O.J. Ridley, Lowell Stough, Francis Mae Rodgers, ~~Ada L. Clendenen~~, R.H. Meashed, Ada L. Clendenen (By W. Warren Clendenen Attorney-In-Fact), Lowell Ridley, G.T. Armijo, Carl Gilchrand, ~~Newell Melton~~, Edward G. Damon, Pope Callihan, Emma Armijo, J.E. Funderbunk, ~~Dale Melton~~, Bettye J. Damon, By Wanda June Kayworth Attorney-In-Fact, Nora A. Bostick, Ruby Sundenburgh

ACKNOWLEDGEMENT
STATE OF NEW MEXICO)
COUNTY OF OTERO) SS

THIS 26th DAY OF May, 1959, BEFORE ME PERSONALLY APPEARED

Leland Holdeman, Clay Hughes, Clem W. Rowe, James A. Goebel, Francis M. Luallin, Maude O. Rathgeber, Gilles L. Callihan, Longino Mae Rodgers, W. Warren Clendenen, Attorney-In-Fact for Newell Melton, Ada L. Clendenen, Rita Holdeman, Otto Hughes, Mable Rowe, A. Bernadine Goebel, James M. Luallin, Jack O. Rathgeber, Lorraine Curry, Carl Alexander, Kay Blevins, Chas. J. Davis, Earl A. Moore, Claude R. Lequin, Lowell Stough, J.E. Funderbunk, Otto Hughes, Hazel T. Ford, Lowell Moore, Marvin Hughes, Mrs. R.A. Storey, H.B. Rodgers, Mrs. L. Stough, Mrs. Ida Rodgers, Alva Francis Crouch, Mary Rose Pelfer, Alfred J. Morgan, Joe C. Siqueiros, Murphy B. Ford, Joe E. Moffett, Lowell Ridley, Emma Armijo, Verlayne B. Swan, Bettye J. Damon, Raul Torres, W. Warren Clendenen, Joe Bob Chatham, Glenn C. Stephen, Hugh L. Ford, R.C. Gilchrist, Emma Armijo, Edward G. Damon, Celia Torres, Bernice Clendenen, Anna Lee Dishman, Allen Hutton, Joe C. Siqueiros, Bobby Ridley, Chas. W. Rowe, Mrs. J. Callihan, R.H. Meashed, L.R. Stewart, Ada L. Clendenen, Dale Melton, Newell Melton, Attorney-In-Fact for Dale Melton, Edward G. Damon, Bettye J. Damon

KNOWN TO ME TO BE THE PERSONS DESCRIBED IN AND WHO EXECUTED THE FOREGOING INSTRUMENT, AND ACKNOWLEDGED THAT THEY EXECUTED THE SAME AS THEIR FREE ACT AND DEED.

WITNESS MY HAND AND SEAL ON THE DAY AND YEAR LAST ABOVE WRITTEN.

NOTARY PUBLIC Kenneth W. Hutt — MY COMMISSION EXPIRES 8-23-1961

STATE OF NEW MEXICO)
COUNTY OF OTERO) SS

I, QUINTON E. DANIEL, A REGISTERED PROFESSIONAL ENGINEER AND LAND SURVEYOR OF THE STATE OF NEW MEXICO, DO HEREBY CERTIFY THAT THE FOREGOING PLAT WAS PREPARED FROM FIELD NOTES OF THE ACTUAL SURVEY MADE BY ME OR UNDER MY DIRECTION AND THAT THE SAME IS TRUE AND CORRECT TO THE BEST OF MY KNOWLEDGE AND BELIEF.

Quinton E. Daniel REGISTRATION NO. 1359

STATE OF NEW MEXICO)
COUNTY OF OTERO) SS
FILED FOR RECORD IN THE OFFICE OF THE COUNTY CLERK AND EX-OFFICIO RECORDER OF THE COUNTY OF OTERO, NEW MEXICO, AT 8:45 O'CLOCK A.M., THIS 27 DAY OF May, 1959

RECEPTION NUMBER 20680 — COUNTY CLERK Margaret D. Sanchez By: Gregg Yearley - Deputy

Bk 5 Pg 37

DANIEL ENGINEERING COMPANY
ALAMOGORDO, NEW MEXICO

STATE OF NEW MEXICO)
COUNTY OF OTERO) SS

THE FOREGOING INSTRUMENT WAS ACKNOWLEDGED BEFORE ME THIS 23rd DAY OF May, 1959, BY Wanda June Kayworth AS ATTORNEY-IN-FACT ON BEHALF OF

Edward G. Damon
Bettye J. Damon

NOTARY PUBLIC Kenneth W. Hutt
MY COMMISSION EXPIRES: 8-23-1961

STATE OF NEW MEXICO)
COUNTY OF OTERO) SS

THE FOREGOING INSTRUMENT WAS ACKNOWLEDGED BEFORE ME THIS 23rd DAY OF May, 1959, BY W. Warren Clendenen AS ATTORNEY-IN-FACT ON BEHALF OF

Newell Melton
Dale Melton
Ada L. Clendenen

NOTARY PUBLIC
MY COMMISSION EXPIRES: May 25 1960

ACCEPTANCE
STATE OF NEW MEXICO)
COUNTY OF OTERO) SS

THIS PLAT OF HAYNES ADDITION WAS ON THE 26 DAY OF May, A.D. 1959, SUBMITTED TO THE BOARD OF COMMISSIONERS OF THE CITY OF ALAMOGORDO, NEW MEXICO, AND WAS APPROVED BY THREE-FOURTHS OF THE MEMBERS.

EXECUTED BY AUTHORITY OF THREE-FOURTHS OF THE MEMBERS OF THE BOARD OF COMMISSIONERS OF THE CITY OF ALAMOGORDO, NEW MEXICO.

ATTEST: Dorothy N. Grosch, CITY CLERK
MAYOR