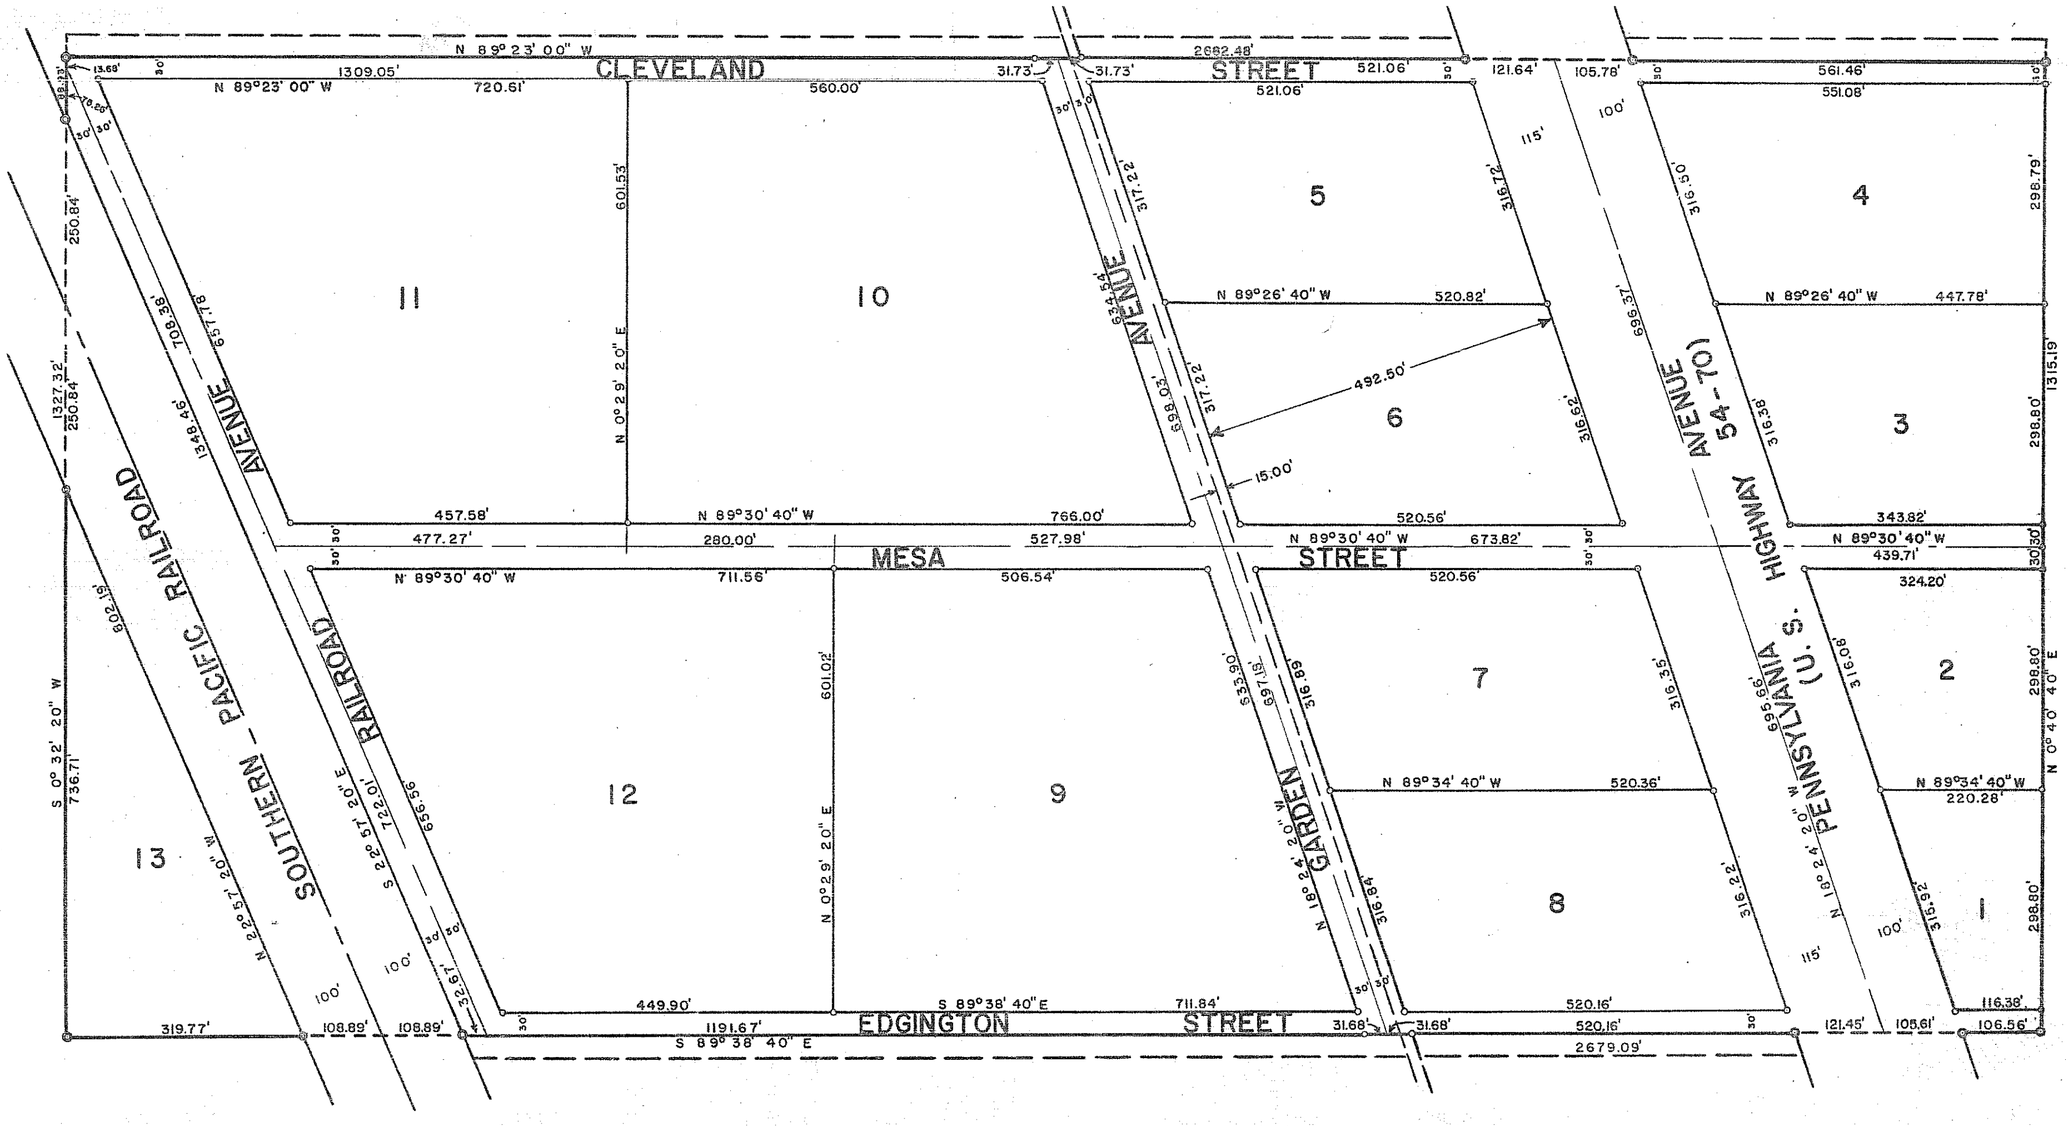

SCALE: 1" = 150'

MESA GARDENS SUBDIVISION

OTERO COUNTY, NEW MEXICO

DEDICATION

STATE OF NEW MEXICO }
COUNTY OF OTERO } SS

KNOW ALL MEN BY THESE PRESENTS, THAT I, THE UNDERSIGNED W. J. LENOX, BEING THE OWNER AND PROPRIETOR OF THE NORTH ONE HALF OF THE SOUTHEAST QUARTER OF SECTION 33, TOWNSHIP 15 SOUTH, RANGE 10 EAST, N.M.P.M., AND DESIRING TO SUBDIVIDE SAID TRACT OF LAND INTO TRACTS AND STREETS, AND WITH MY FREE CONSENT AND IN ACCORDANCE WITH MY SAID DESIRE, HAVE CAUSED THE FOREGOING PLAT OR MAP OF THE MESA GARDENS SUBDIVISION TO BE MADE AND FILED IN THE OFFICE OF THE CLERK AND EX-OFFICIO RECORDER OF THE COUNTY OF OTERO, NEW MEXICO, AND DO HEREBY DEDICATE SAID STREETS TO THE USE OF THE PUBLIC.

WITNESS MY HAND AND SEAL THIS 16 DAY OF September, 1959.

W. J. Lenox

ACKNOWLEDGEMENT

STATE OF NEW MEXICO }
COUNTY OF OTERO } SS

ON THIS 16 DAY OF September, 1959, BEFORE ME PERSONALLY APPEARED W. J. LENOX, TO ME KNOWN TO BE THE PERSON DESCRIBED IN AND WHO EXECUTED THE FOREGOING INSTRUMENT, AND ACKNOWLEDGED THE SAME TO BE HIS FREE ACT AND DEED.

WITNESS MY HAND AND OFFICIAL SEAL ON THIS DAY AND YEAR LAST ABOVE WRITTEN.

Edward Scarbrough, NOTARY PUBLIC.

MY COMMISSION EXPIRES December 10, 1960

APPROVAL BY PLANNING COMMISSION

STATE OF NEW MEXICO }
COUNTY OF OTERO } SS

THIS MAP OR PLAT OF MESA GARDENS SUBDIVISION WAS PRESENTED TO AND APPROVED BY A MAJORITY VOTE OF THE PLANNING COMMISSION OF THE CITY OF ALAMOGORDO, OTERO COUNTY, NEW MEXICO, ON THIS 5th DAY OF October, 1959.

Carl O. Rand, CHAIRMAN

CERTIFICATE OF SURVEY

STATE OF NEW MEXICO }
COUNTY OF OTERO } SS

I, JAMES H. THOMPSON, A DULY QUALIFIED LAND SURVEYOR, LICENSED UNDER THE LAWS OF THE STATE OF NEW MEXICO, DO HEREBY CERTIFY THAT THE FOREGOING MAP OR PLAT OF THE MESA GARDENS SUBDIVISION WAS MADE FROM FIELD NOTES OF AN ACTUAL SURVEY MADE BY ME OR UNDER MY DIRECTION, AND THAT THE SAME IS TRUE AND CORRECT TO THE BEST OF MY KNOWLEDGE AND BELIEF.

WITNESS MY HAND AND OFFICIAL SEAL ON THIS 16 DAY OF September, 1959.

NEW MEXICO REGISTRATION NO. 1695 James H. Thompson

ACCEPTANCE

STATE OF NEW MEXICO }
COUNTY OF OTERO } SS

THIS MAP OR PLAT OF THE MESA GARDENS SUBDIVISION WAS PRESENTED TO THE BOARD OF COMMISSIONERS OF THE COUNTY OF OTERO, NEW MEXICO, AND WAS APPROVED BY TWO THIRDS OF THE MEMBERS THEREOF.

IN WITNESS WHEREOF, WE HAVE HEREUNTO SET OUR HANDS AND OFFICIAL SEAL THIS 5th DAY OF October, 1959.

Ralph W. Morgan, CHAIRMAN

ATTEST: Margaret D. Sanchez, CLERK.

FILING DATA

STATE OF NEW MEXICO }
COUNTY OF OTERO } SS

FILED FOR RECORD IN THE OFFICE OF THE COUNTY CLERK AND EX-OFFICIO RECORDER OF THE COUNTY OF OTERO, NEW MEXICO, AT 4:40 O'CLOCK, P. M., ON THIS 6 DAY OF November, 1959.

RECEPTION NUMBER 23959

Margaret D. Sanchez, COUNTY CLERK

J.H. THOMPSON SURVEYING CO. 706 TENTH ST. ALAMOGORDO, NEW MEXICO