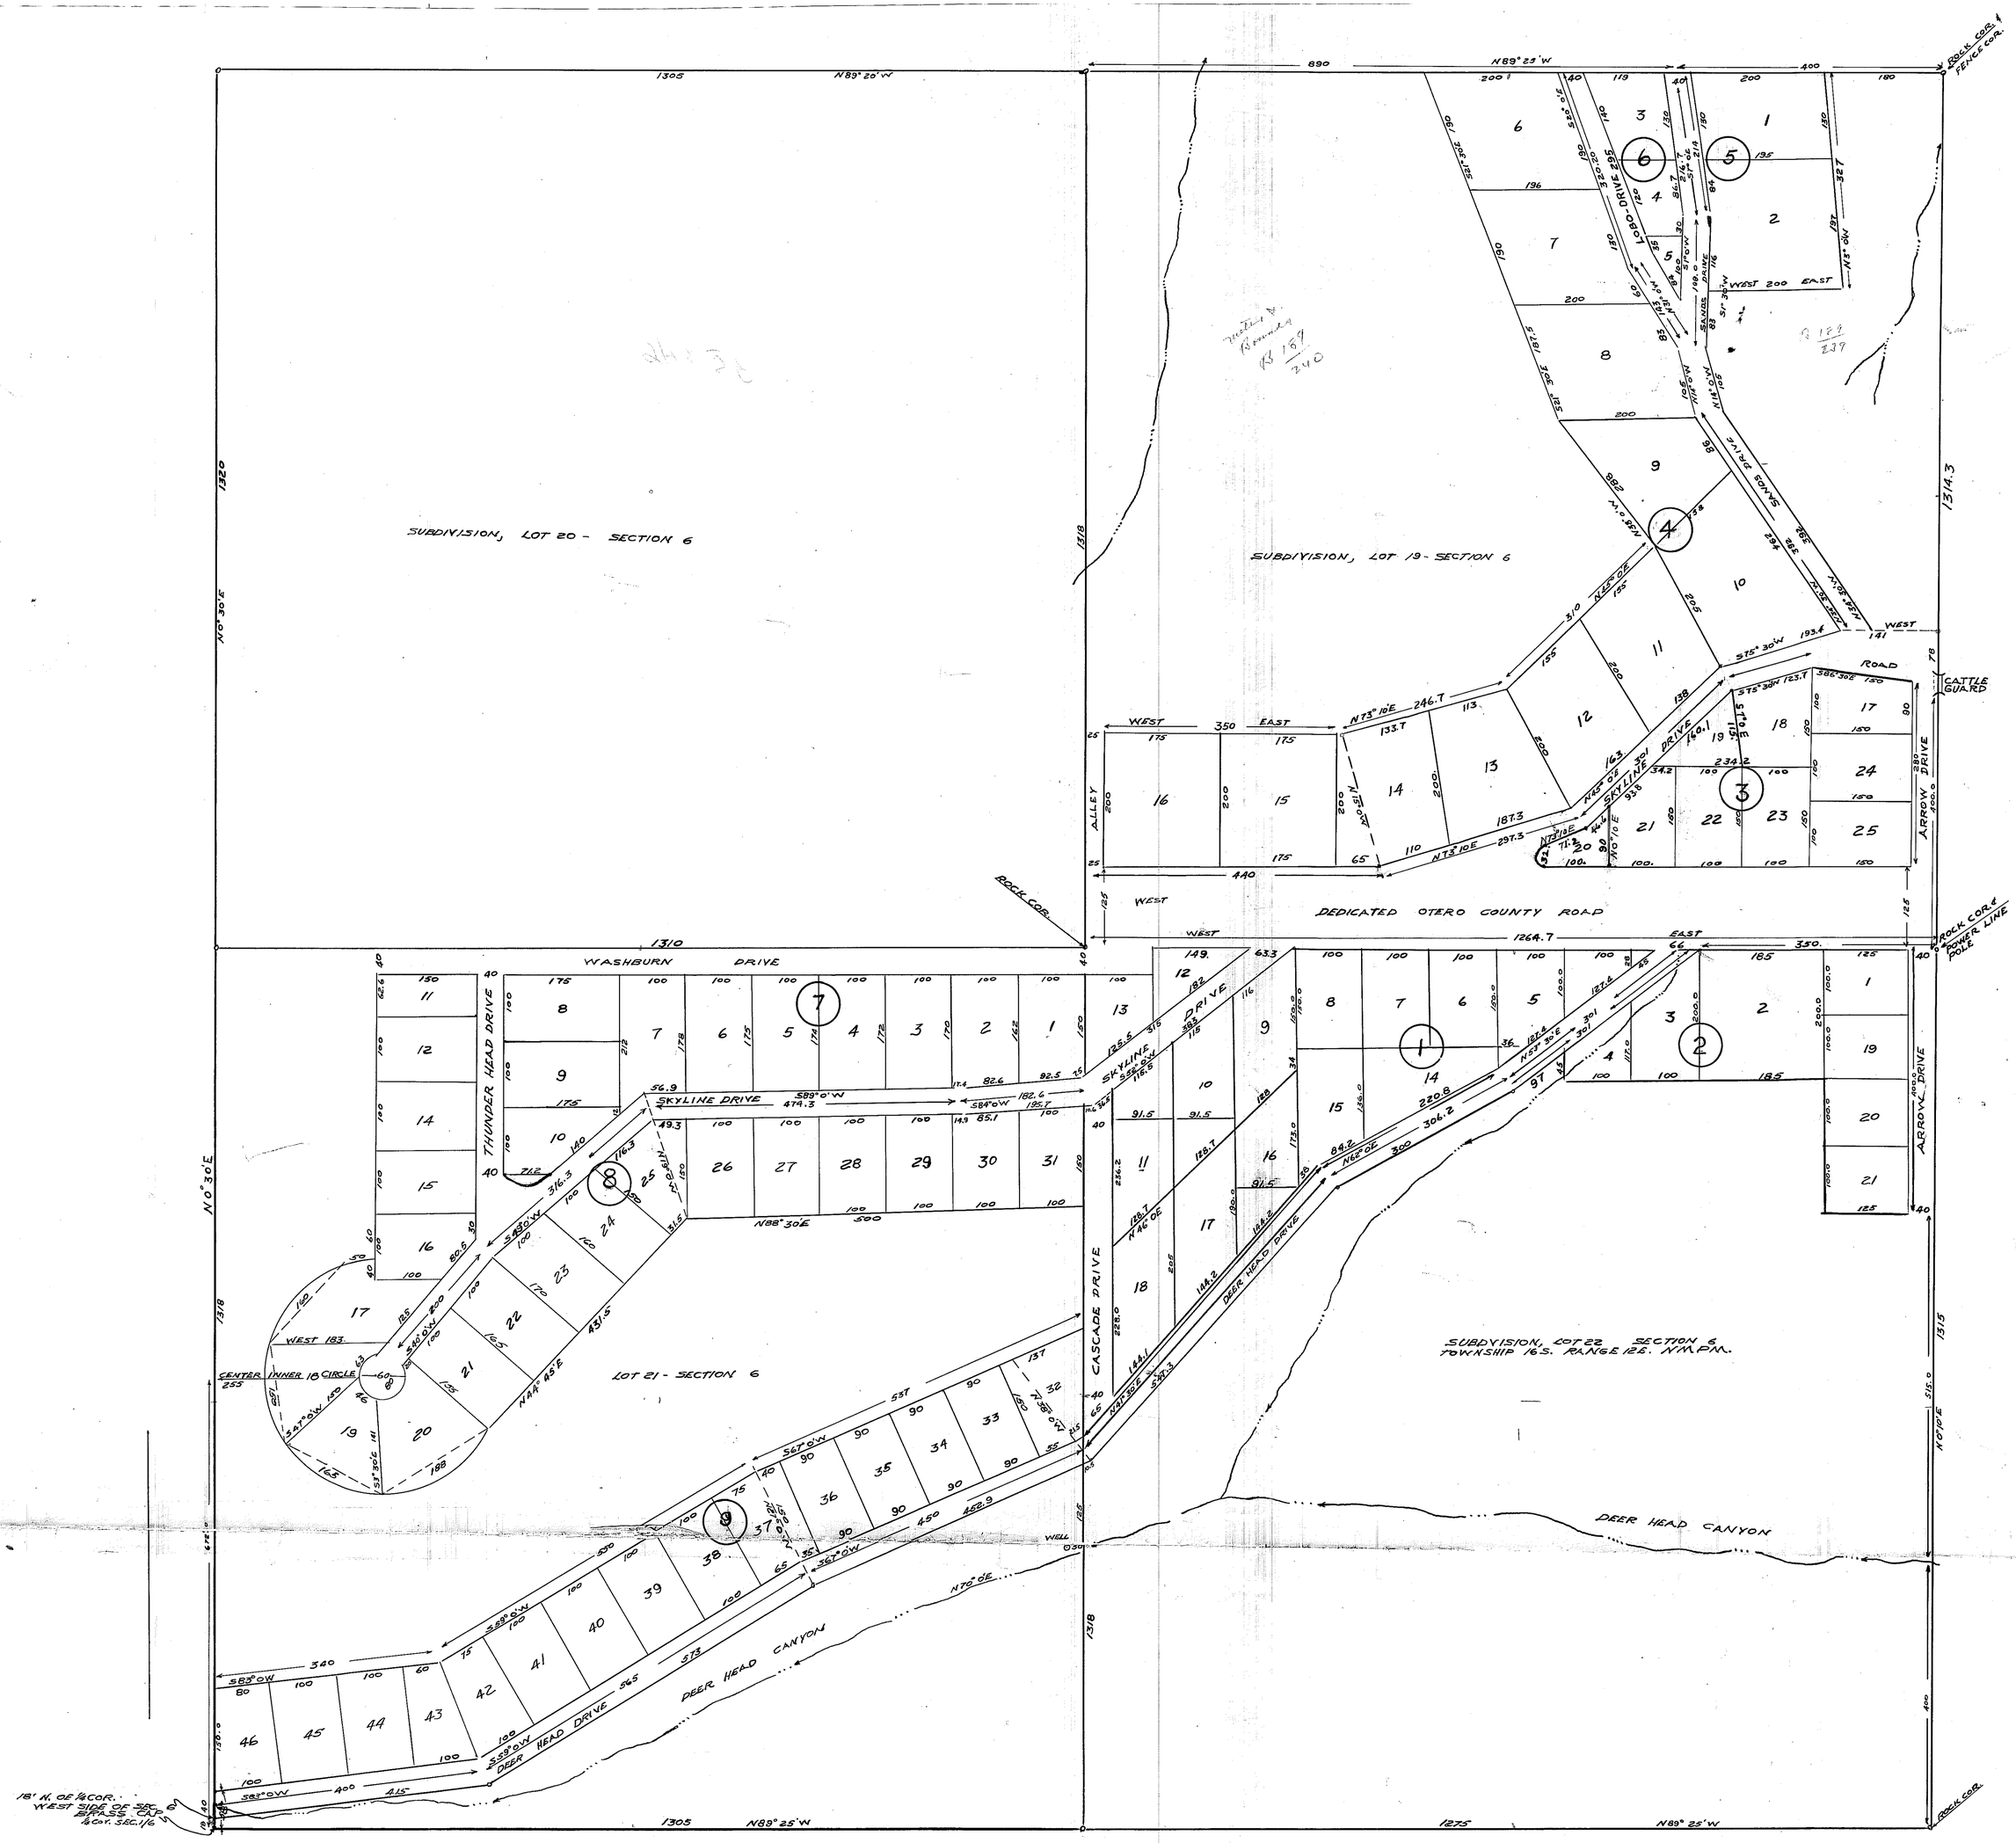

LOST LODGE SUBDIVISION, UNIT I

OTERO COUNTY **NEW MEXICO**

DEDICATION CERTIFICATE

STATE OF NEW MEXICO }
COUNTY OF OTERO } S.S.:

KNOW ALL MEN BY THESE PRESENTS:

That the undersigned, being the sole owners and proprietors of a certain tract of land lying within Lots 19, 21 and 22 of Section 6, Township 16 South, Range 12 East, N.M.P.M., said tract being more particularly described as follows:

From a brass cap which marks the quarter section corner on the west line of Section 6, T.16 S., R.12 E., N.M.P.M., which point is also the southwest corner of lot 21 of said Sec. 6; thence north along the west line of said lot 21 a distance of 18 feet to the point of beginning of this tract; thence north 83° 0' east 415 feet to a point; thence north 59° 0' east 573 feet to a point; thence north 67° 0' east 452.9 feet to a point; thence north 41° 30' east 547.3 feet to a point; thence north 62° 0' east 300 feet to a point; thence north 55° 30' east 97 feet to a point; thence south 0° 10' west 45 feet to a point; thence south 89° 25' east 385 feet to a point; thence south 0° 10' west 200 feet to a point; thence south 89° 25' east 165 feet more or less, to a point on the east line of lot 22 of said Sec. 6; thence north along said east line of said lot 22 a distance of 878 feet to a point on said line; thence north 89° 25' west a distance of 100 feet to a point; thence north 34° 30' west 392 feet to a point; thence north 14° 0' west 105 feet to a point; thence north 1° 30' east 83 feet to a point; thence south 89° 25' east 200 feet to a point; thence north 5° 0' west 327 feet, more or less, to a point on the north line of lot 19 of said Section 6, which point is 180 feet west of the northeast corner of said lot 19; thence west along the said north line of said lot 19 of said Section 6, a distance of 599 feet to a point; thence south 21° 30' east a distance of 567.5 feet to a point; thence south 38° 0' east 288 feet to a point; thence south 45° 0' west a distance of 310 feet to a point; thence south 73° 10' west a distance of 246.7 feet to a point; thence north 89° 28' west a distance of 382.3 feet, more or less, to a point on the west line of said lot 19 of said Section 6; thence south along said west line a distance of 325 feet, more or less, to a point which is the southwest corner of said lot 19; thence west along the north line of lot 21 of said Section 6 a distance of 1310 feet, more or less, to a point which is the northwest corner of said lot 21; thence south along the west line of said lot 21 a distance of 1300 feet, more or less, to the place of beginning;

and desire to subdivide said tract into lots and blocks, streets and alleys, and with their free consent and in accordance with their desires, have caused the foregoing map of the "Lost Lodge Subdivision, Unit No. 1" to be made and filed in the office of the County Clerk and Ex-Officio Recorder of Otero County, New Mexico, and do hereby dedicate the said streets and alleys to the use of the Public.

IN WITNESS WHEREOF the undersign have set their hands and seals on this the 6th day of October A.D. 1954.

Frank E. Curtis	I. E. Baggerly
Daisiana B. Curtis	P. Bernadette Baggerly
John B. Greer	L. L. Jones
Evelyn Greer	Anona Colson Jones
Louis A. Deimeyer	Clovis C. Weston
Frances J. Deimeyer	Evelyn G. Weston
Albert H. Fisher	Mrs. Temple B. Mathis
Thelma S. Fisher	Mrs. Jennie B. Mathis
V. W. Whitlock	J. D. Whitlock
Frances Whitlock	Maxine Whitlock

STATE OF TEXAS }
COUNTY OF EL PASO } S.S.

On this 6th day of October, A.D. 1954, before me personally appeared I. E. Baggerly and P. Bernadette Baggerly, his wife, to me known to be the persons described in and who executed the foregoing instrument, and acknowledged that they executed the same as their free act and deed.

WITNESS my hand and seal on this the day and year last above written.

Verl D. Hardin
Notary Public

My commission expires June 1, 1955

STATE OF TEXAS }
COUNTY OF EL PASO } S.S.

On this 6th day of October, A.D. 1954, before me personally appeared Frank E. Curtis, and Daisiana Curtis, his wife, to me known to be the persons described in and who executed the foregoing instrument, and acknowledged that they executed the same as their free act and deed.

WITNESS my hand and seal on this the day and year last above written.

Verl D. Hardin
Notary Public

My commission expires June 1, 1955

STATE OF TEXAS }
COUNTY OF EL PASO } S.S.

On this 6th day of October, A.D. 1954, before me personally appeared John B. Greer and Evelyn Greer, his wife, to me known to be the persons described in and who executed the foregoing instrument, and acknowledged that they executed the same as their free act and deed.

WITNESS my hand and seal on this the day and year last above written.

Verl D. Hardin
Notary Public

My commission expires June 1, 1955

STATE OF TEXAS }
COUNTY OF EL PASO } S.S.

On this 6th day of October, A.D. 1954, before me personally appeared Louis A. Deimeyer, and Frances J. Deimeyer, his wife, to me known to be the persons described in and who executed the foregoing instrument, and acknowledged that they executed the same as their free act and deed.

WITNESS my hand and seal on this the day and year last above written.

Verl D. Hardin
Notary Public

My commission expires June 1, 1955

STATE OF TEXAS }
COUNTY OF EL PASO } S.S.

On this 6th day of October, A.D. 1954, before me personally appeared L. L. Jones and Anona Colson Jones, his wife, to me known to be the persons described in and who executed the foregoing instrument, and acknowledged that they executed the same as their free act and deed.

WITNESS my hand and seal on this the day and year last above written.

Verl D. Hardin
Notary Public

My commission expires June 1, 1955

STATE OF NEW MEXICO }
COUNTY OF EDDY } S.S.

On this 12th day of October, A.D. 1954, before me personally appeared Mrs. Jennie B. Mathis, Albert H. Fisher and Thelma S. Fisher, his wife, J. D. Whitlock and Maxine Whitlock, his wife, and V. W. Whitlock and Frances Whitlock, his wife, to me known to be the persons described in and who executed the foregoing instrument, and acknowledged that they executed the same as their free act and deed.

WITNESS my hand and seal on this the day and year last above written.

Nellie Campbell
Notary Public.

My commission expires: May 13, 1958

STATE OF NEW MEXICO }
COUNTY OF OTERO } S.S.

This map was on the 8th day of November, 1954, approved by a majority of the County Commissioners of Otero County, NEW MEXICO, with the proposed streets and alleys being in conformity as to width, course and angles with the streets and alleys of adjoining portions of property and the streets, alleys and roads in said subdivision, together with the boundries of such subdivision being defined by permanent monuments or markers.

Executed by authority of a majority of the members of the board of County Commissioners of Otero County, New Mexico.

L. A. Hendrix
Chairman,
Board of County Commissioners
Otero County, New Mexico

ATTEST:
Lucille Alexander
Clerk

STATE OF NEW MEXICO }
COUNTY OF OTERO } SS:

Filed and recorded in the Office of the County Clerk and Ex Officio Recorder of Otero County, New Mexico, on this 4th day of December, A.D. 1954, at 11:00 o'clock A.M.
Reception No. 71746

Lucille Alexander
County Clerk

SURVEYOR'S CERTIFICATE

This is to certify that I am a Registered Land surveyor, that I have prepared this map from actual field notes and surveys made by me, or under my direction, and that the same are true and correct to the best of my knowledge and belief.

Dated this 30th day of September, 1954.

F. B. Longwell
Registered Land Surveyor,
New Mexico License No. 1226

Subscribed and sworn to before me this 30th day of September, 1954.

Notary Public

My commission expires 10-15-55

Bk 7 Pg 2