Territory of New Mexico
County of Otero, } ss

C. J. Christianson and Fred Le Min, being sworn according to law, declare that they are the owners of the ~~northwest~~ northeast quarter of the ~~southeast~~ southwest quarter of section twenty-five (25) township sixteen (16) south, range nine (9) east of N. M. P. M.; that they have caused the said tract of land to be surveyed and platted as represented on this map; that the said tract is hereby designated, Peachvale Addition to the town of Alamogordo, and the streets and alleys, as shown on this map, are hereby dedicated to the use of the public forever, and the said C. J. Christianson and Fred Le Min hereby acknowledge the said dedication to be their voluntary act and deed.

C. J. Christianson
Fred Le Min

Sworn and subscribed to, also acknowledged to, before me this 29 day of January A. D. 1908.

N. N. Major Probate Clerk
By N. N. Kellogg
Deputy

PEACHVALE ADDITION

To The Town of

ALAMOGORDO, N. M.

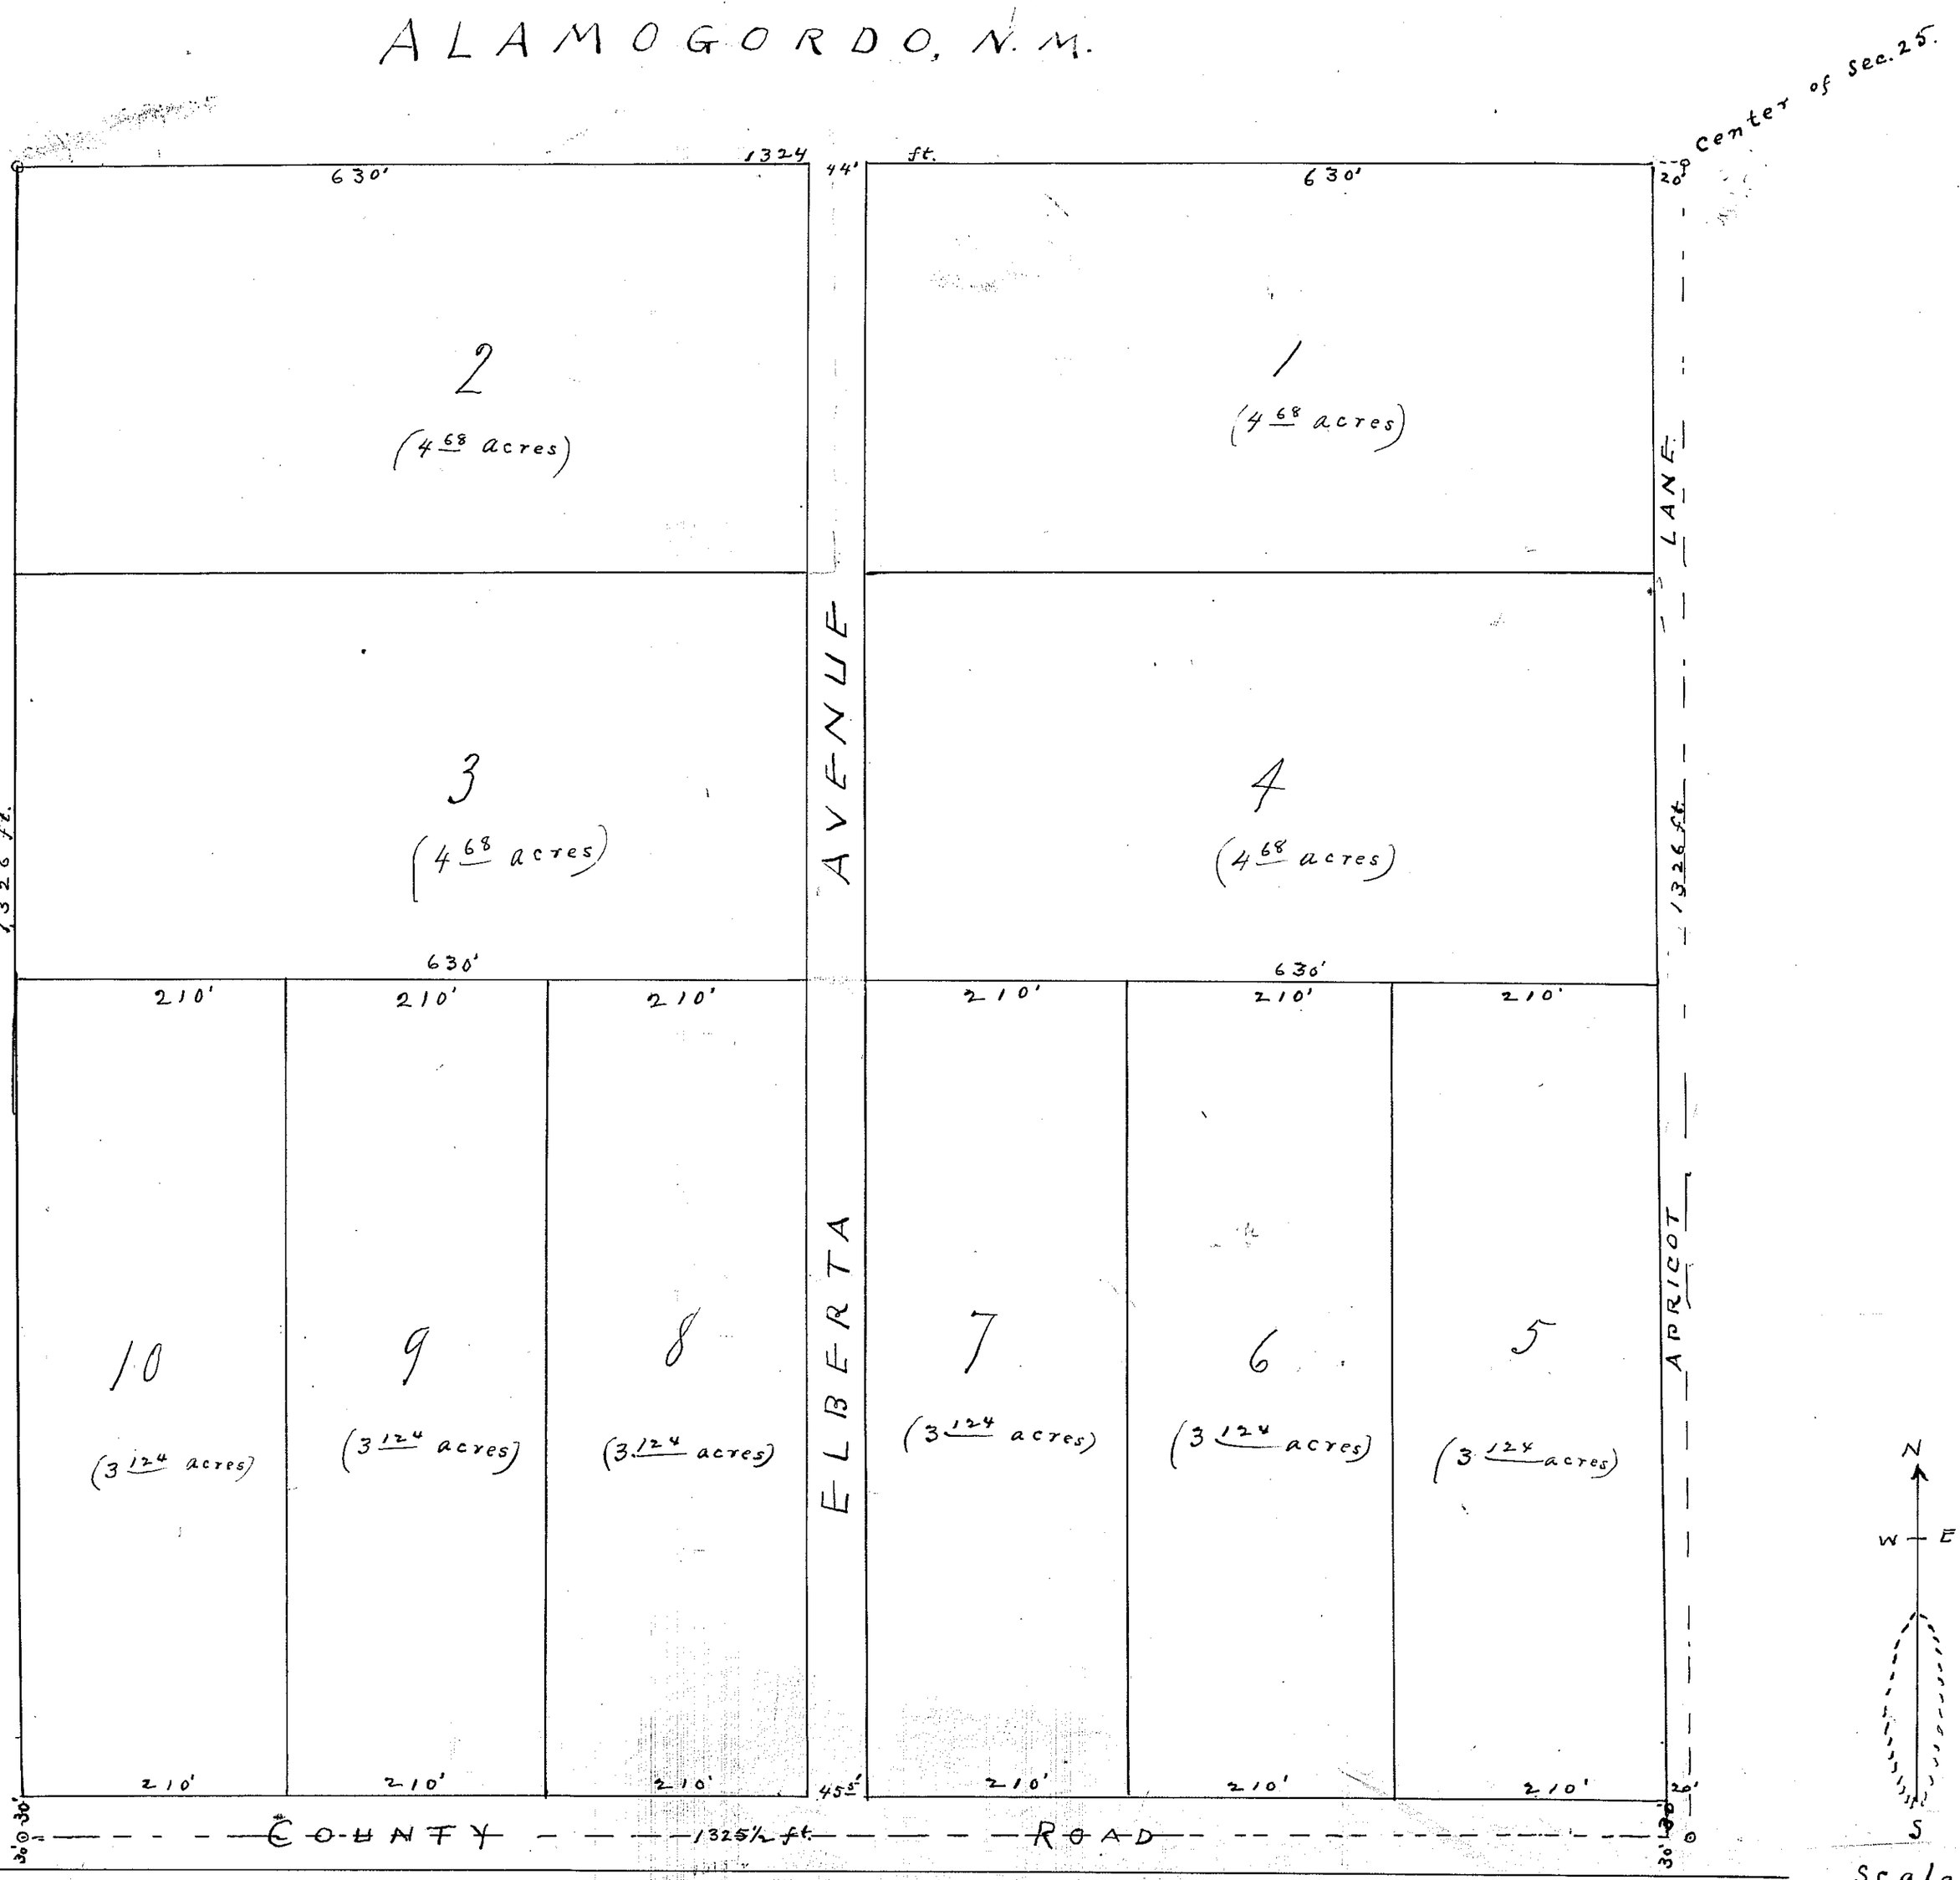

Jan 29 8 3

Bk 7 Pg 17

N. N. Major
N. N. Kellogg
Deputy