LAWRENCE'S ADDITION

TO ALAMOGORDO, OTERO Co. NEW MEXICO.

Scale 1" = 200'

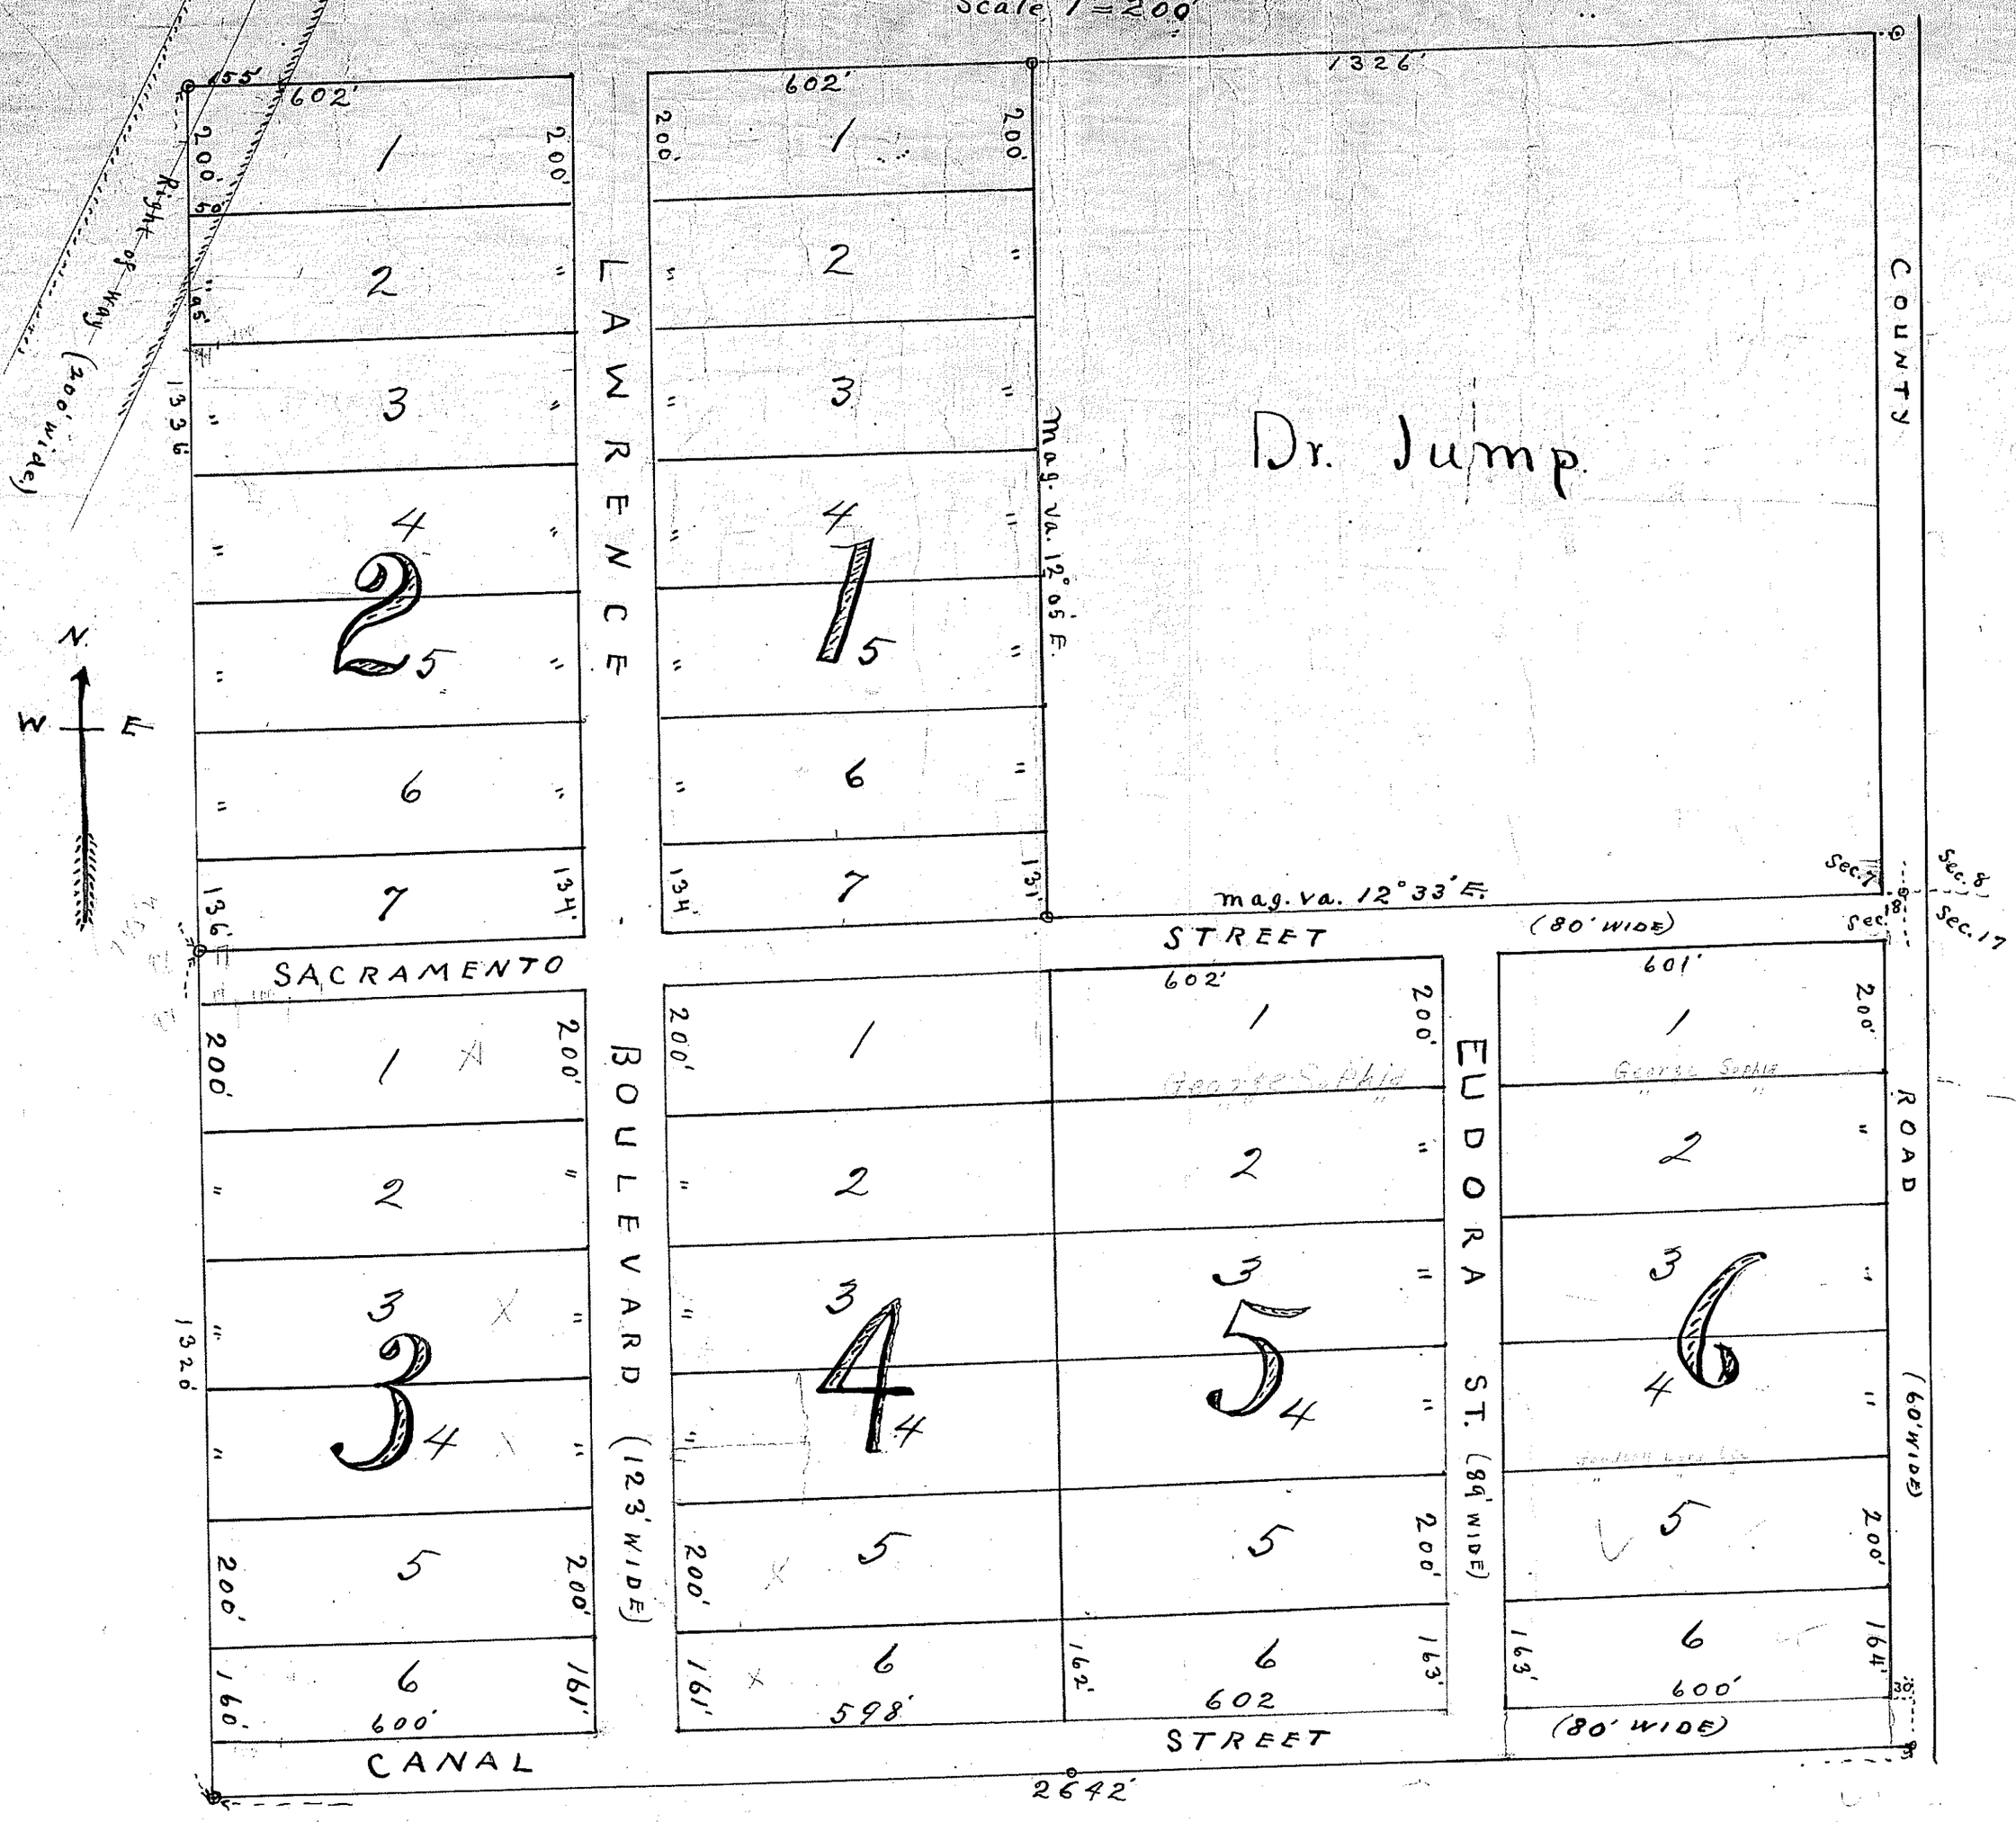

Territory of New Mexico, County of Otero, } S.S.

Lon L. Lawrence and Lulie I. Lawrence, being duly sworn, declare that they are the owners and proprietors of the following real estate situate in the said county of Otero, New Mexico, to wit: The SW. 1/4 of the SE. 1/4 of section seven (7) and the N 1/2 of the NE 1/4 of section eighteen (18) tp. 16 south, range 10 east of N. M. P. M. And the said owners further declare that they have caused the said described lands to be sub-divided into lots, blocks, streets and a boulevard as shown on the above and foregoing plat — the said platted lands to be henceforth known as Lawrence's Addition to Alamogordo New Mexico. And the said Lon L. Lawrence and Lulie I. Lawrence do hereby acknowledge that they, by this instrument, dedicate all of the streets and boulevard shown on the above plat to the use of the public forever.

Lon L Lawrence
Lulie I Lawrence

Territory of New Mexico, County of Otero } On this 3rd day of September 1906 before me personally appeared Lon L. Lawrence and Lulie I. Lawrence his wife who being by me first duly sworn I say that the statements contained in the foregoing Certificate of dedication are true and that they executed the same as their free act and deed.

Witness my hand and official seal the day and year last above written.

W. K. Halecy
Notary Public
Otero Co. N. M.

Filed for Record this 3 day Sept. A. D. 1906 at 3 o'clock P. M., and duly recorded in Book 9 Page 10 Records of Otero County, N. M.

H. H. Mayer
Probate Clerk

Bk 9 Pg 10

10