HALL SUB-DIVISION.

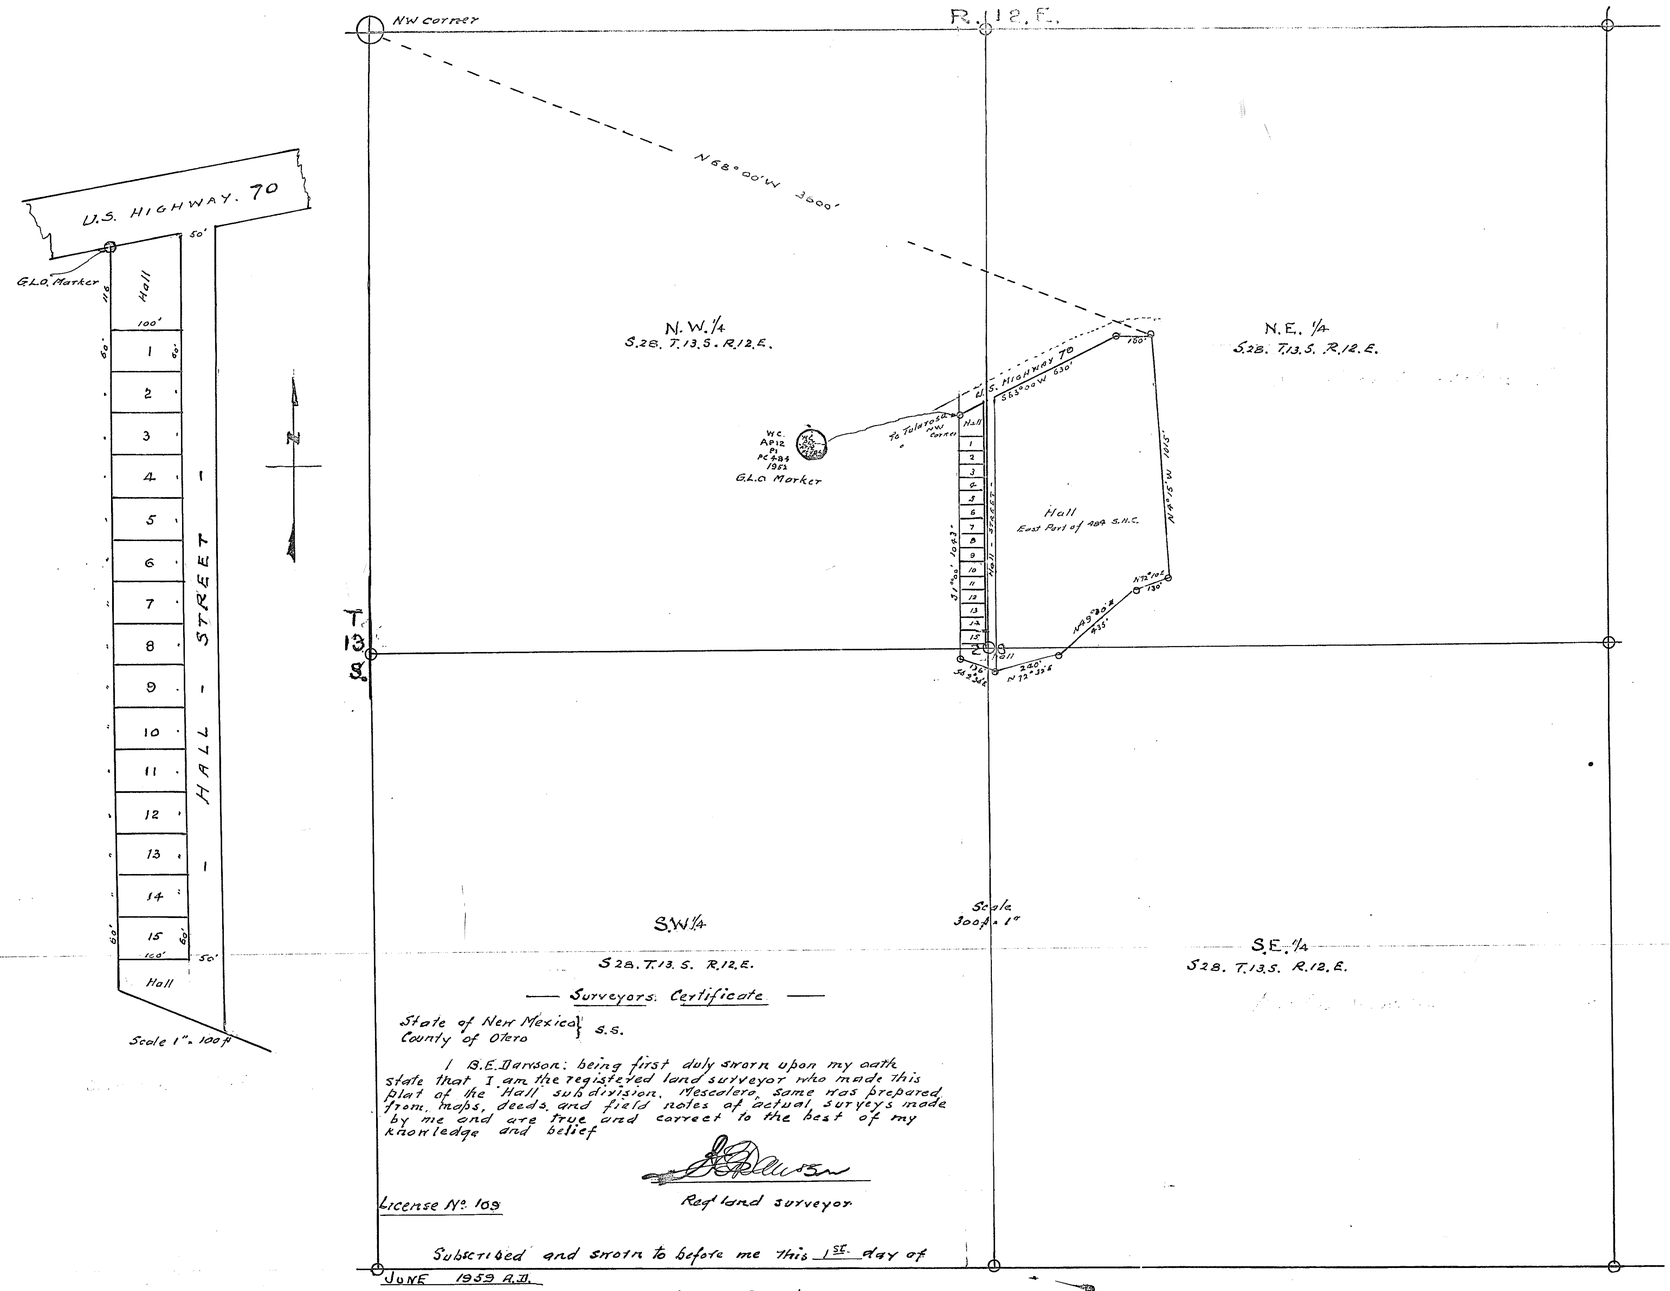

— Surveyors Certificate —

State of New Mexico } S.S.
County of Otero

I B.E. Darson; being first duly sworn upon my oath state that I am the registered land surveyor who made this plat of the Hall subdivision, Mescalero, Same was prepared from maps, deeds, and field notes of actual surveys made by me and are true and correct to the best of my knowledge and belief

B.E. Darson
Reg'd land surveyor

License No: 109

Subscribed and sworn to before me this 1st. day of JUNE 1959 A.D.

Francis Dorados
Notary Public

My commission expires JAN. 22 1962

— Dedication Certificate —

State of New Mexico } S.S.
County of Otero

KNOW ALL MEN BY THESE PRESENTS. that we the undersigned, John D. Hall and Grace M Hall his wife are sole owners and proprietors of a certain tract of land described as follows.-to wit:-

East portion of Small Holdings Claim number 484 in Section 28. T.13.S. R.12.E. in Otero County, and recorded in Book 89 page 245 in Court House Alamagordo. N.M.

Desiring to further divide same into Blocks Lots & streets have caused this tract of land to be laid out as shown on plat by a registered land surveyor,

The adjoining map of this subdivision as shown is with the free consent and in accordance with their desire of the undersigned owners thereof, and the streets, alleys, and public way therein set out are hereby dedicated to the public use for such purposes

Signed John D Hall
Grace M Hall

State of New Mexico } S.S.
County of Otero

On this 2d. day of June 1959 A.D before me personally appeared, John D. Hall and Grace M. Hall his wife to me known to be the persons, described in and who executed the foregoing instrument, and acknowledged that they executed the same as their free act and deed

Witness my hand and seal this the day and year last above written

Francis Dorados
Notary Public

My commission expires. Jan. 22, 1962

— Approval —
— of —
Board of County Commissioners of Otero. County, N.M.

This plat of the Hall sub division was presented to the Board of County Commissioners of Otero County New Mexico for their approval and was found to be in conformity with the laws of the state of New Mexico and is hereby approved by unanimous vote this 1st day of June. 1959. A.D

Chairman Ralph W. Morgan
Member Roy E Tucker
Member Fred Bentley

Margaret B. Sanchez
County Clerk

22769

2 September 59
2:15
Margaret B. Sanchez

HALL IRVINE, CA
BK 9 PG 13
EFN 24