Know All Men by These Presents, That the undersigned, being the owner and proprietor of that certain tract or parcel of land situated in the county of Otero, Territory of New Mexico, and hereinafter described, having for the purpose of laying out the Town of Sacramento City, County of Otero, Territory of New Mexico, subdivided the same into blocks, lots, streets, avenues and alleys, according to the subdivisions represented on the following map and plat, hereby certifies that the following subdivision of all of the following described property to-wit: Beginning at the Southwest Corner of Township Eighteen (18), South of Range Eleven (11) East, N. M. P. M., thence two west Seven hundred and one-half (7½) rods, and Five Hundred Sixty-four feet (564) South to the place of beginning; Thence one fourth (¼) mile south, thence one fourth (¼) mile west, thence one fourth mile (¼) north, thence one fourth (¼) mile east to the place of beginning, said subdivisions as appear on this map and plat, is with the free consent and in accordance with the desire of the undersigned Owner and Proprietor thereof.

The foregoing certificate is made by and with the authority and in accordance with the instructions of the Board of Directors of the undersigned corporation, and in order to comply with Sections 3971 and 3972 of the compiled laws of New Mexico of 1897.

Sacramento Valley Irrigation Company
By
W. L. Bullis President

By J. H. Dawson Secretary

Territory of New Mexico } ss:
County of Otero

On this Second day of July A.D. 1907, before me personally appeared W. L. Bullis and J. H. Dawson to me personally known, who being by me duly sworn, did say the said W. L. Bullis that he is the President and the said J. H. Dawson that he is the secretary of the Sacramento Valley Irrigation Company, and that the seal affixed to the foregoing certificate of this and the following plat is the corporate seal of the said Sacramento Valley Irrigation Company, which said Company is a corporation organized and existing under and by virtue of the laws of the Territory of New Mexico, and that said certificate and said plat were signed and sealed in behalf of said corporation by authority of its board of Directors, and that said W. L. Bullis and said J. H. Dawson acknowledge said instrument to be the free act and deed of said corporation.

In Witness whereof, I have hereunto set my hand and official seal for this the second day of July, A.D., 1907.

Robert R. Wade
Notary Public, Otero County
New Mexico

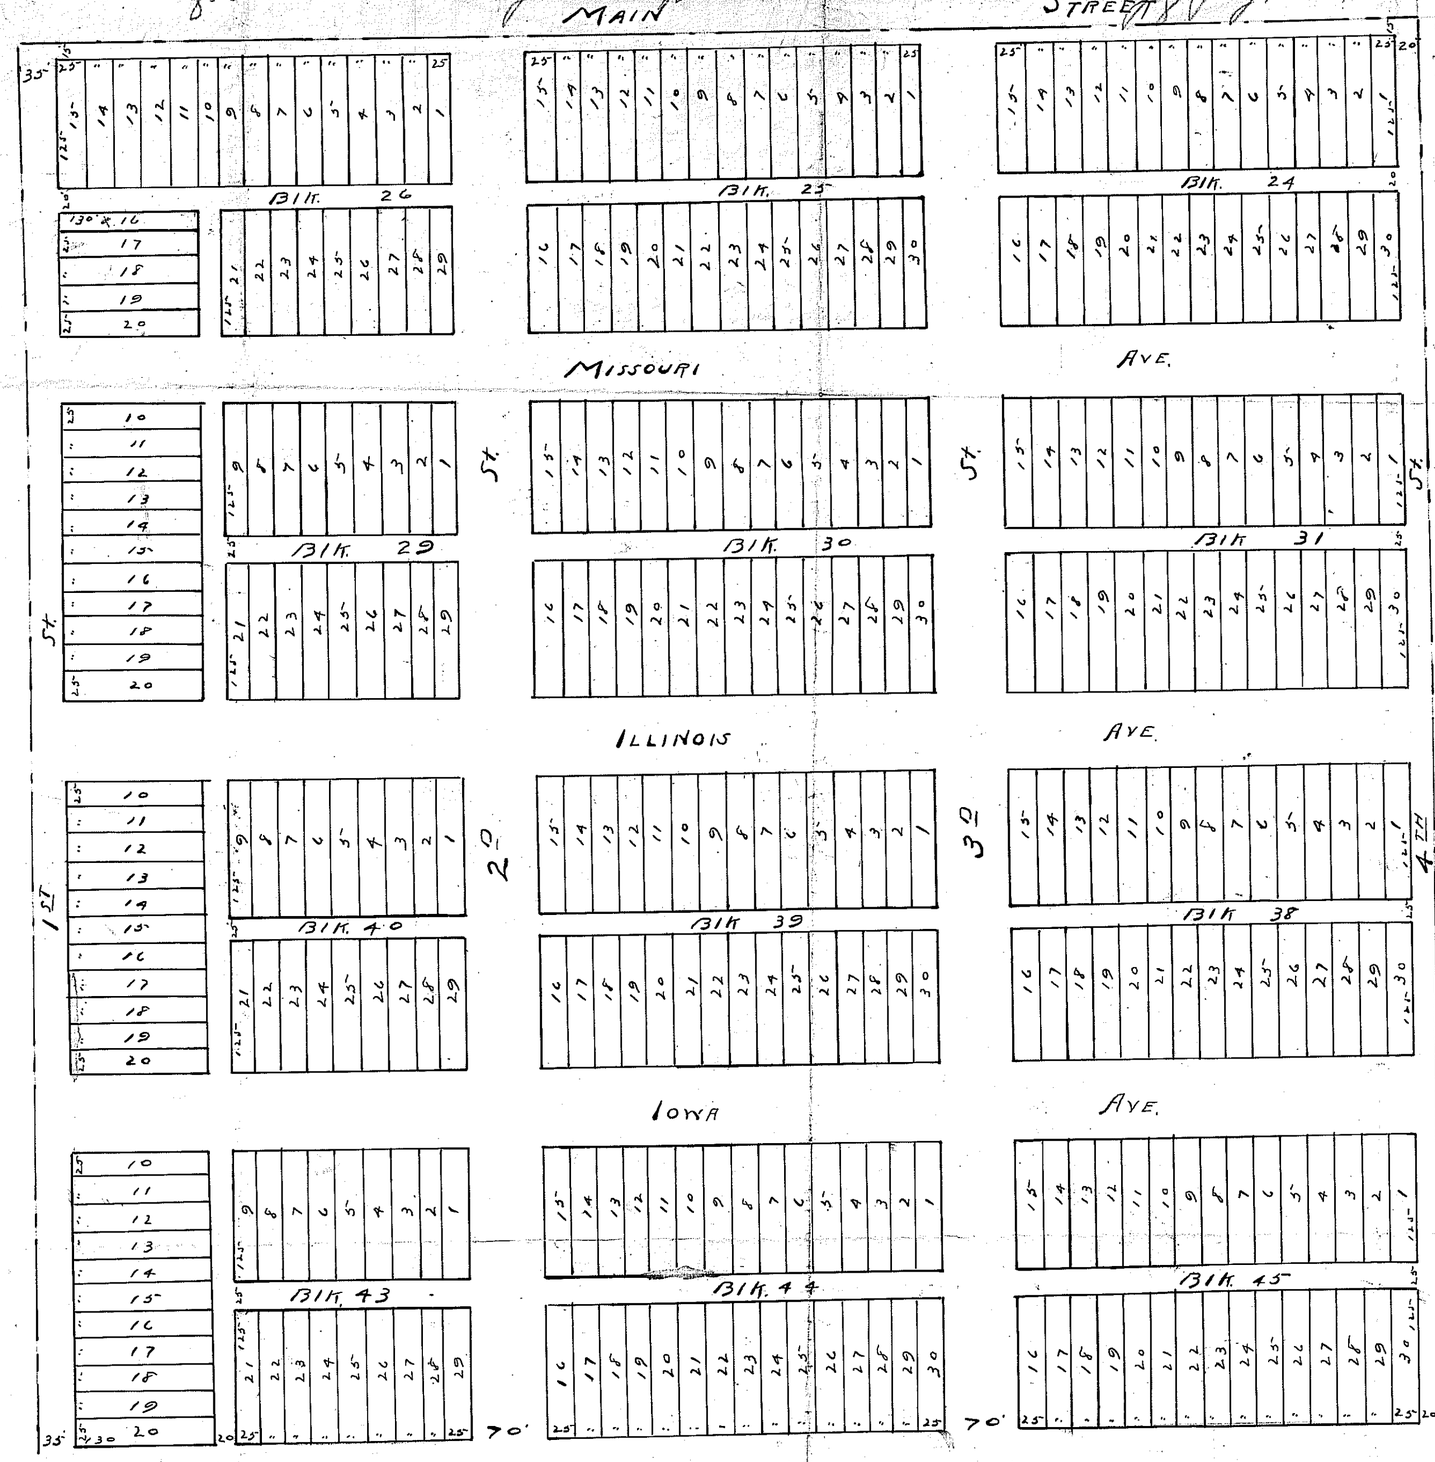

Filed for Record this 8th day of July A.D. 1907 at 9:11 o'clock A. M., and duly recorded in Book No. ____ Page ____ Records of Otero County, N. M.

H. H. Major
Probate Clerk