RESUBDIVISION OF BLOCK 233 & 234

BEING A REPLAT OF BLOCK 233 & 234 OF THE CITY OF ALAMOGORDO, NEW MEXICO

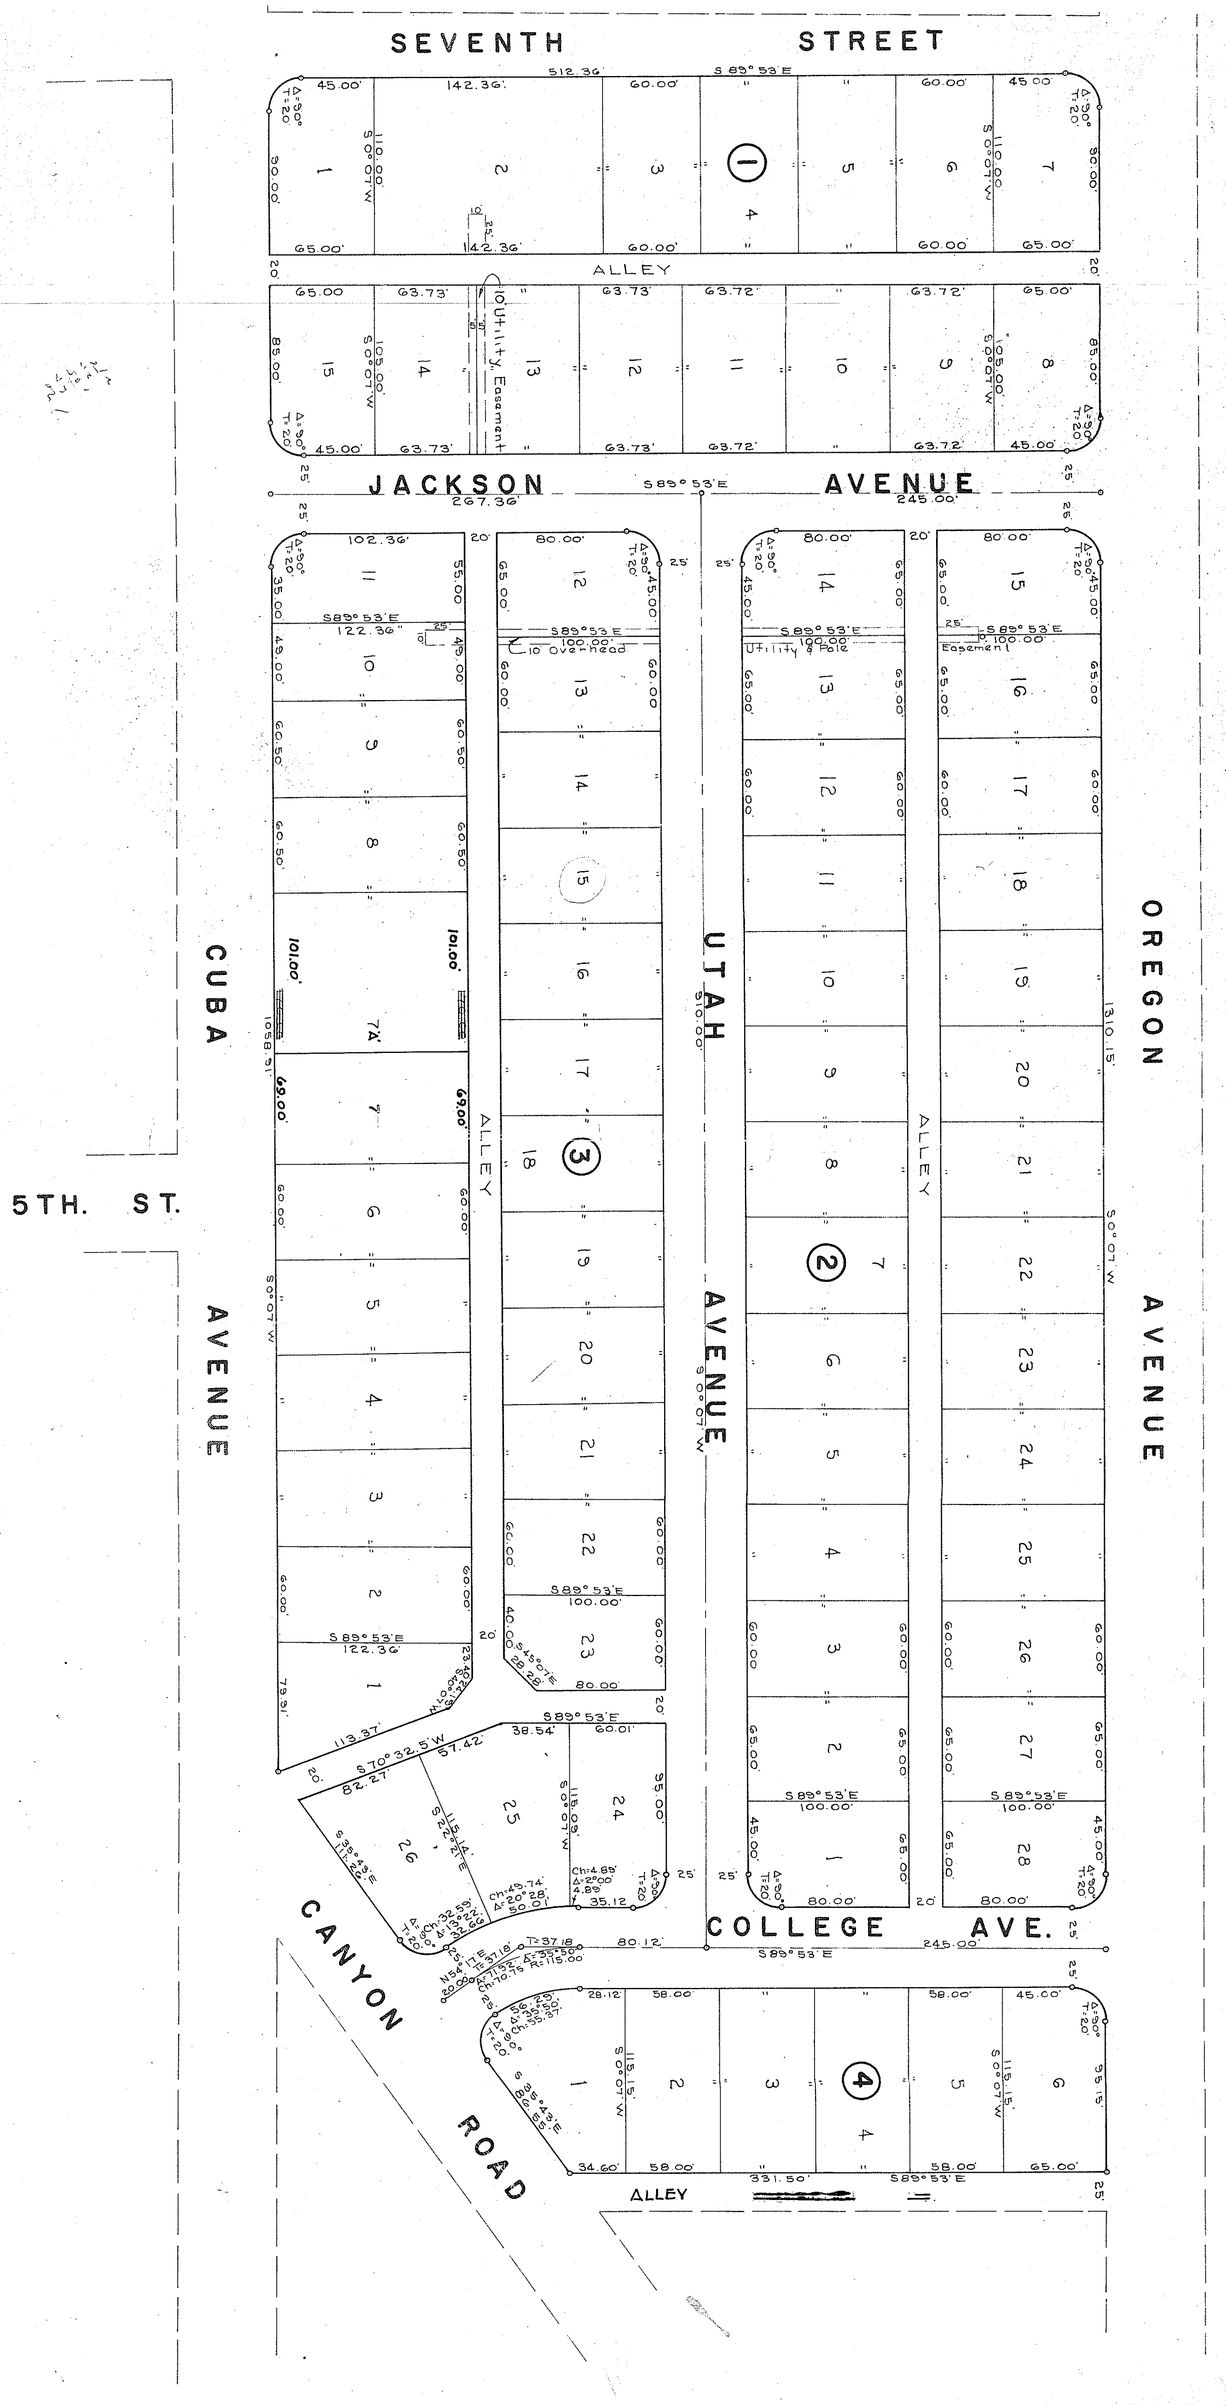

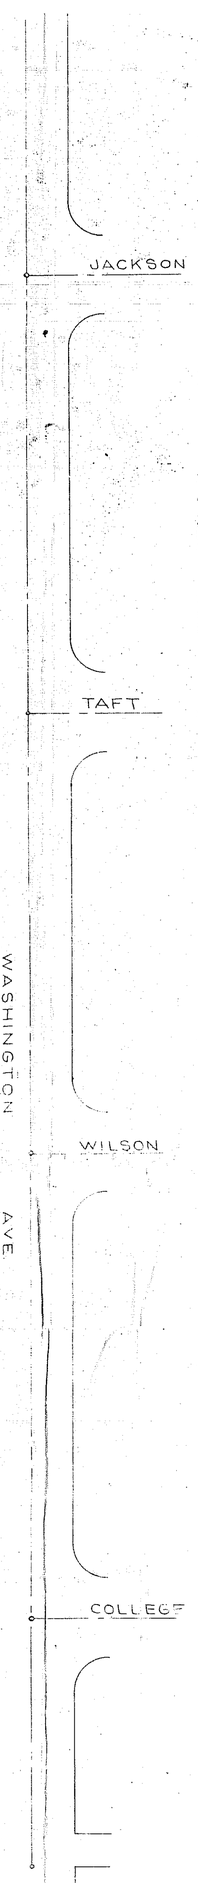

STATE OF NEW MEXICO
COUNTY OF OTERO

We, the undersigned, being the owners of Blocks 233 & 234 of the City of Alamogordo, New Mexico, do hereby in accordance with our free act and desire, cause said Blocks to be subdivided and platted into a subdivision which shall be known as Resubdivision of Block 233-234, Alamogordo, New Mexico, as shown on the foregoing map, and in filing the same do hereby dedicate to the use of the public, the streets, drives, alleys, and utility easements as shown laid down and designated, including easements for overhang of service wires for pole type utilities, including the right of ingress and egress and the right to trim interfering trees and shrubs, all subject to the Restrictive Covenants filed separately and simultaneously with the filing of this Map.

In witness whereof said owners and proprietors have set their hands and seals this 25 day of June, A.D. 1955.

Irvin A. Monger — Irvin A. Monger
Anita F. Monger — Anita F. Monger
Carl Hanson — Carl Hanson
Ora Hanson — Ora Hanson
T. T. Armijo — T. T. Armijo
Emma Armijo — Emma Armijo
Russell L. Fugua — Russell L. Fugua
Opie L. Fugua — Opie L. Fugua
Wyatt A. Griffin — Wyatt A. Griffin
Audrey M. Griffin — Audrey M. Griffin
John B. Trujillo — John B. Trujillo
Bernice M. Trujillo — Bernice M. Trujillo

STATE OF NEW MEXICO
COUNTY OF OTERO

On this 25 day of June, A.D. 1955, before me personally appeared Irvin A. Monger and Anita F. Monger, his wife, Carl Hanson and Ora Hanson, his wife, T. T. Armijo and Emma Armijo, his wife, Russell L. Fugua and Opie L. Fugua, his wife, Wyatt A. Griffin and Audrey M. Griffin, his wife, John B. Trujillo and Bernice M. Trujillo, his wife, to me known to be the persons described in and who executed the foregoing instrument, and they severally and each acknowledged the same as their free act and deed. In witness thereof, I have hereunto set my hand and affixed my official seal on the day and year first above written.

Dwight A. Ohlinger
Notary Public and Ex. for Otero County, New Mexico
My Commission Expires Oct. 22, 1958

This map was, on the 28th day of June, A.D. 1955, submitted to the Board of Commissioners of the City of Alamogordo, New Mexico, and approved by three-fourths of the members elected thereto.

Approved by authority of three-fourths of the members of the Board of Commissioners of the City of Alamogordo, New Mexico.

John C. Pollard — Mayor
Dorothy F. Grosch — City Clerk

Filed for record in the office of the County Clerk and Recorder of Otero County, New Mexico, this 29th day of June, A.D. 1955 at 11:35 o'clock, A. M.

Book No.
Page No.
File No. 74790

Margaret D. Sandoz
County Clerk

I certify that I, C. Paul Lance, am a Registered Professional Engineer and Land Surveyor in the State of New Mexico, and that the foregoing plat of Resubdivision of Block 233-234 Addition, was prepared from field notes of actual surveys made by me or under my supervision, and that the same is true and correct to the best of my knowledge and belief.

C. Paul Lance
C. Paul Lance, License No. 5[illegible]

LANCE ENGINEERING CO. EL PASO, TEXAS	
SCALE: 1" = 50'	DATE: 5-17-55
DRAWN BY: W. B.	CHECKED BY: W.H.M.
REVISIONS	
D-223-10023	