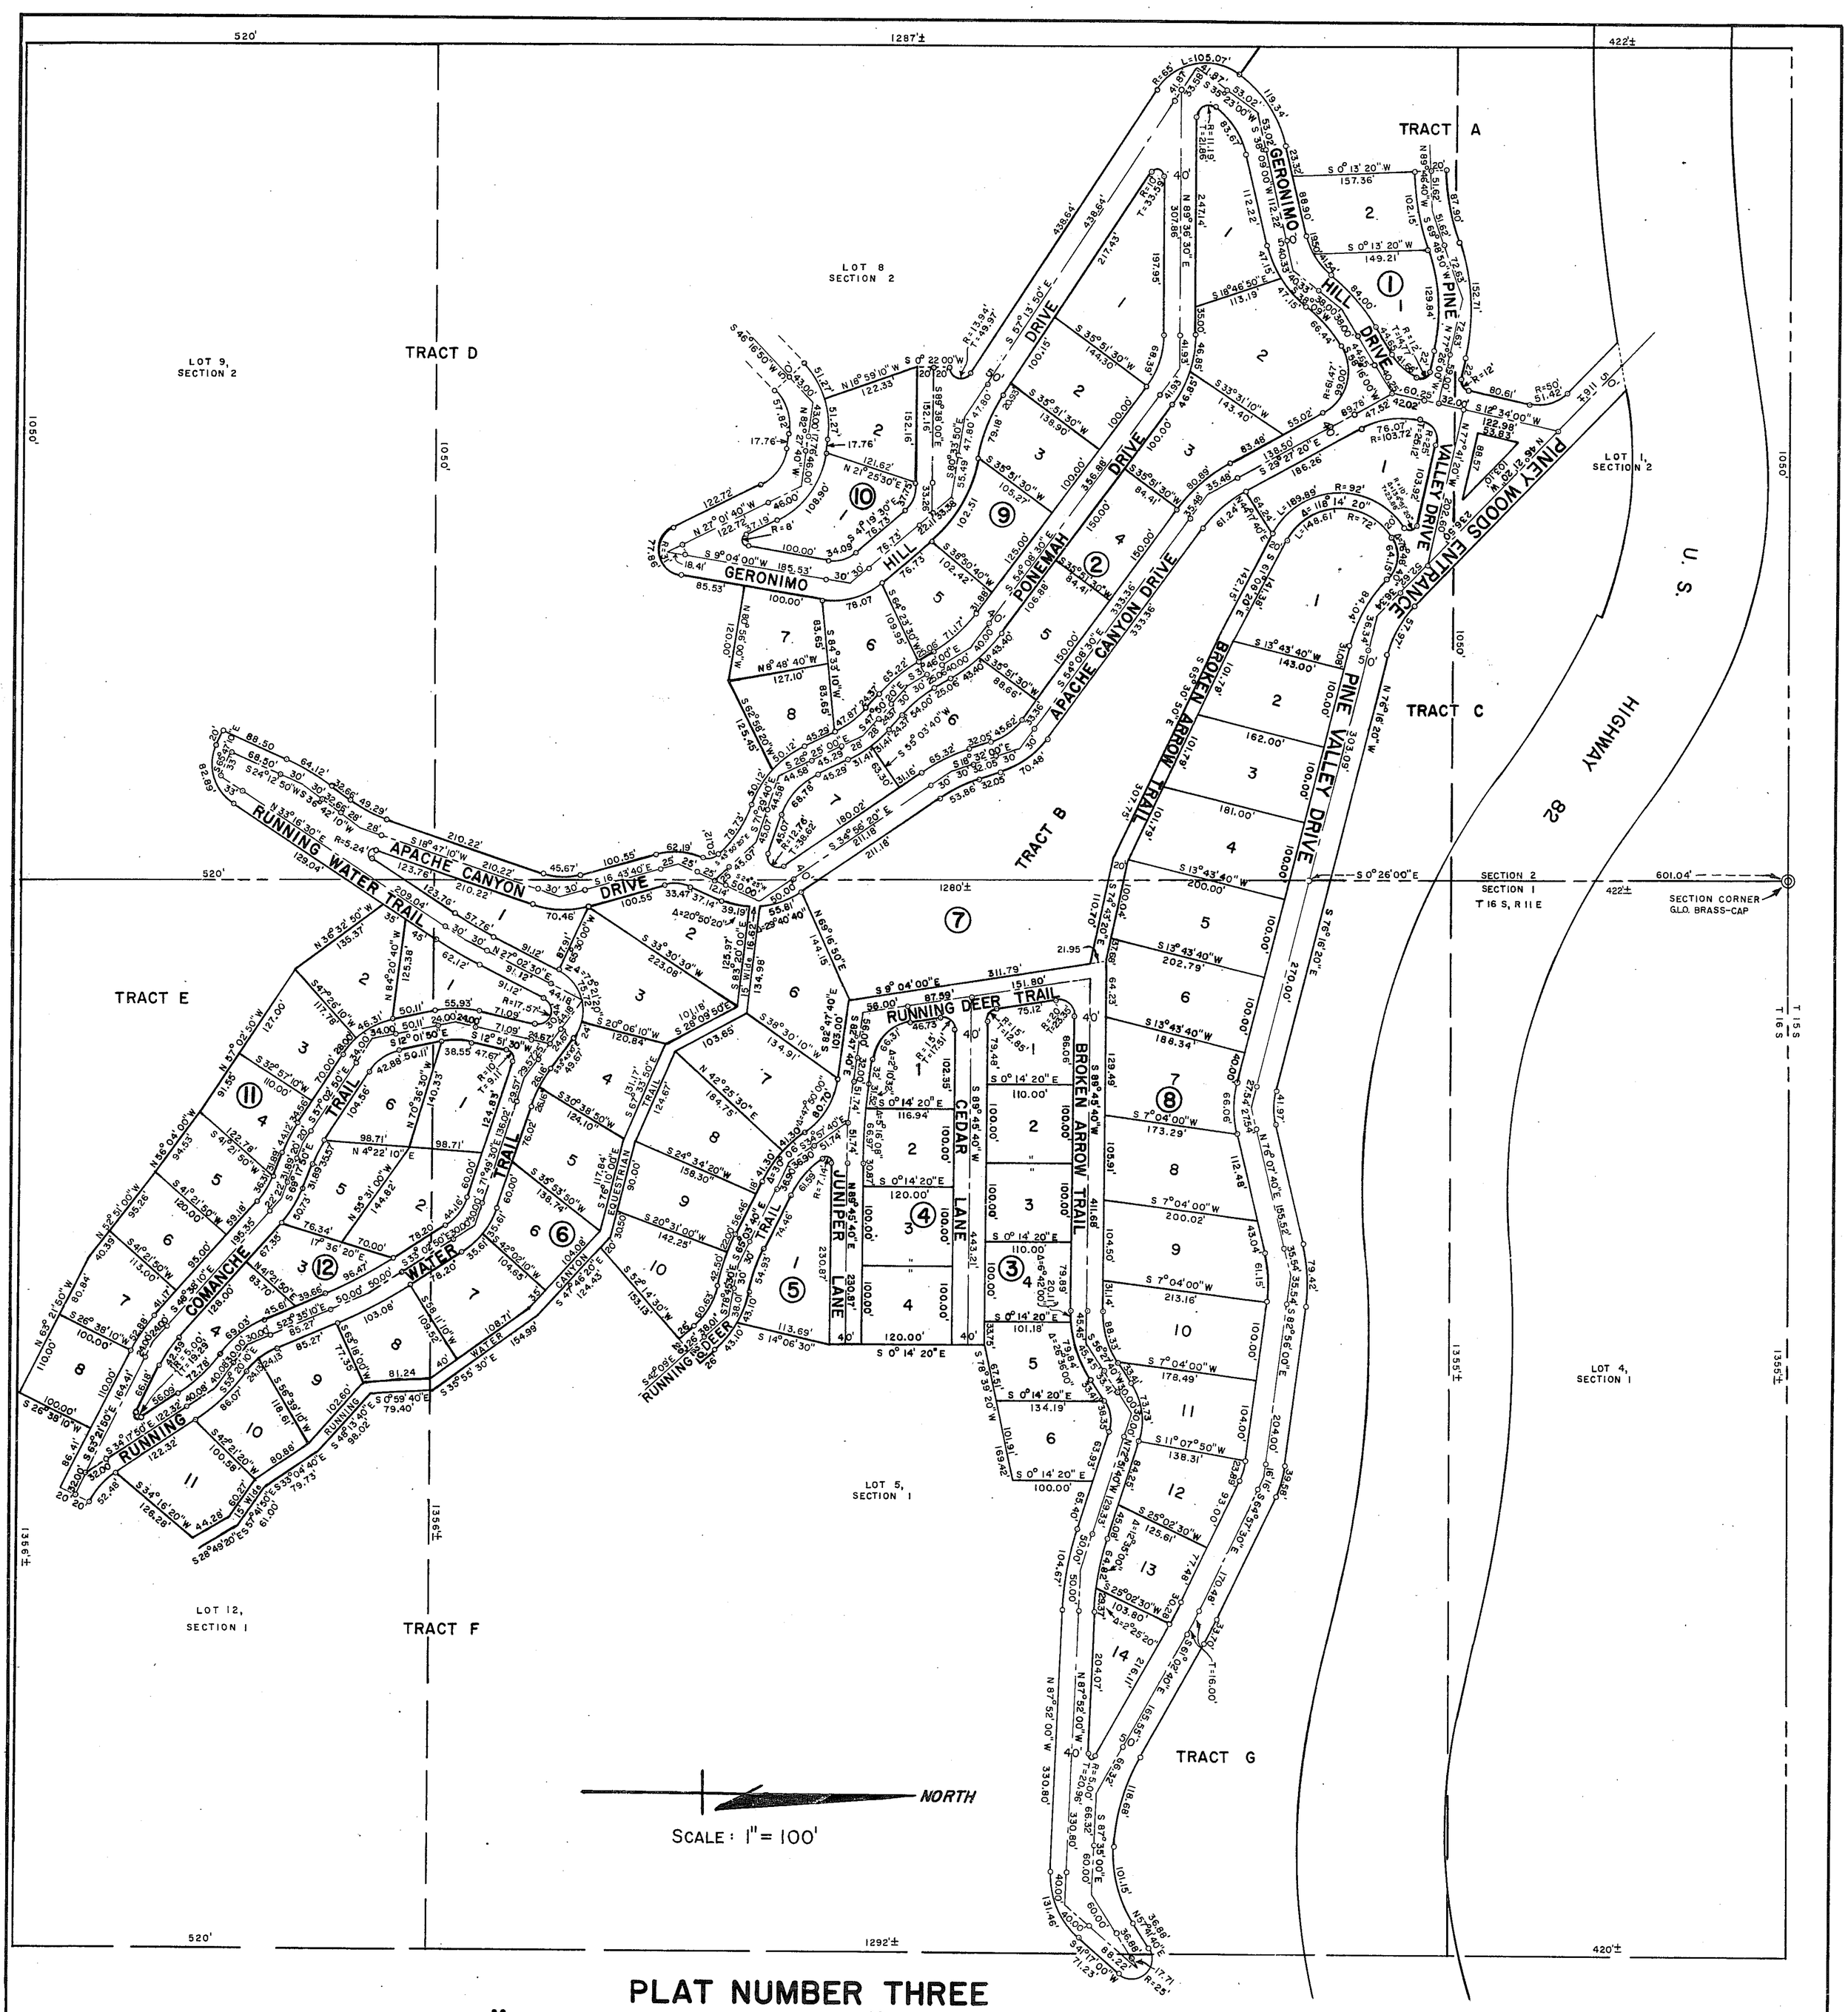

PLAT NUMBER THREE
"PINEY WOODS" ESTATES
OTERO COUNTY NEW MEXICO

DEDICATION

STATE OF NEW MEXICO)
COUNTY OF OTERO) SS:

BE IT KNOWN THAT THE UNDERSIGNED, WARREN A. HENRY, DEALING WITH HIS SOLE AND SEPARATE PROPERTY, IS THE OWNER AND PROPRIETOR OF THAT CERTAIN TRACT OF LAND DESCRIBED:

A CERTAIN TRACT OF LAND SITUATE IN THE NORTH HALF OF SECTIONS 1 AND 2, T 16 S, R 11 E, N. M. P. M., OTERO COUNTY, NEW MEXICO, BEING MORE PARTICULARLY DESCRIBED AS FOLLOWS: THAT PART OF LOT 5, SECTION 1, AND THE EAST 1050 FEET OF LOT 1, SECTION 2 LYING SOUTH OF U. S. HIGHWAY NO. 82; THE NORTH 520 FEET OF LOT 12, SECTION 1; THE EAST 1050 FEET OF LOT 8, AND THE NORTH 520 FEET OF THE EAST 1050 FEET OF LOT 9, SECTION 2, CONTAINING 98 ACRES, MORE OR LESS, AND SAID OWNER AND PROPRIETOR DESIRING TO REPLAT SAID ACREAGE INTO LOTS AND BLOCKS AND PUBLIC STREETS HAS CAUSED THE FOREGOING MAP OF "PINEY WOODS" ESTATES, PLAT #3, TO BE MADE AND FILED IN THE OFFICE OF THE COUNTY CLERK AND RECORDER OF OTERO COUNTY, NEW MEXICO, AND SAID UNDERSIGNED OWNER, WITH HIS FREE CONSENT AND IN ACCORDANCE WITH THE SAID DESIRES, DOES DEDICATE TO THE PUBLIC THE USE OF THE STREETS AS SHOWN ON THIS PLAT.

IN WITNESS WHEREOF, THE UNDERSIGNED HAS SET HIS HAND AND SEAL ON THIS 9 DAY OF DECEMBER, 1964.

Warren A. Henry
WARREN A. HENRY

STATE OF NEW MEXICO)
COUNTY OF OTERO) SS:

THE FOREGOING INSTRUMENT WAS ACKNOWLEDGED BEFORE ME THIS 9 DAY OF DECEMBER, 1964 BY WARREN A. HENRY

Mary A. Work
NOTARY PUBLIC

MY COMMISSION EXPIRES: 4/6/68

CERTIFICATE OF SURVEY

STATE OF NEW MEXICO)
COUNTY OF OTERO) SS:

I, JAMES H. THOMPSON, A DULY QUALIFIED LAND SURVEYOR, LICENSED UNDER THE LAWS OF THE STATE OF NEW MEXICO, DO HEREBY CERTIFY THAT THE FOREGOING MAP OR PLAT OF "PINEY WOODS" ESTATES, PLAT #3, WAS MADE FROM FIELD NOTES OF AN ACTUAL SURVEY MADE ON THE GROUND BY ME OR UNDER MY DIRECTION, AND THAT THE SAME IS TRUE AND CORRECT TO THE BEST OF MY KNOWLEDGE AND BELIEF.

WITNESS MY HAND AND OFFICIAL SEAL ON THIS 9 DAY OF DECEMBER, 1964.

NEW MEXICO REGISTRATION NUMBER 1695.

James H. Thompson

ACCEPTANCE BY COUNTY COMMISSIONERS

STATE OF NEW MEXICO)
COUNTY OF OTERO) SS:

THIS MAP OR PLAT OF "PINEY WOODS" ESTATES, PLAT #3, WAS PRESENTED TO THE BOARD OF COMMISSIONERS OF THE COUNTY OF OTERO, NEW MEXICO, AND WAS APPROVED BY A MAJORITY OF THE MEMBERS SITTING IN QUORUM.

IN WITNESS WHEREOF, WE HAVE HEREUNTO SET OUR HANDS AND OFFICIAL SEAL ON THIS 16 DAY OF DECEMBER, 1964.

ATTEST: Ruth Roberts, CLERK.

Robert V. Dean
CHAIRMAN.

FILING DATA

STATE OF NEW MEXICO)
COUNTY OF OTERO) SS:

FILED FOR RECORD IN THE OFFICE OF THE COUNTY CLERK AND EX-OFFICIO RECORDER OF THE COUNTY OF OTERO, NEW MEXICO

AT 11:30 O'CLOCK A M., ON THIS 23 DAY OF December, 1964.

Ruth Roberts
COUNTY CLERK.
Ginger Gearley - Deputy

RECEPTION NUMBER 48065

Book 10 Pages 17-18

PINEY WOODS ESTATES
BK 10 PG 17-18