A LAND SURVEY

OF

E 1/2 SE 1/4, SECTION 4, AND W 1/2 SW 1/4, SECTION 3, IN
T. 16 S., R. 14 E., N.M.P.M., OTERO COUNTY, NEW MEXICO

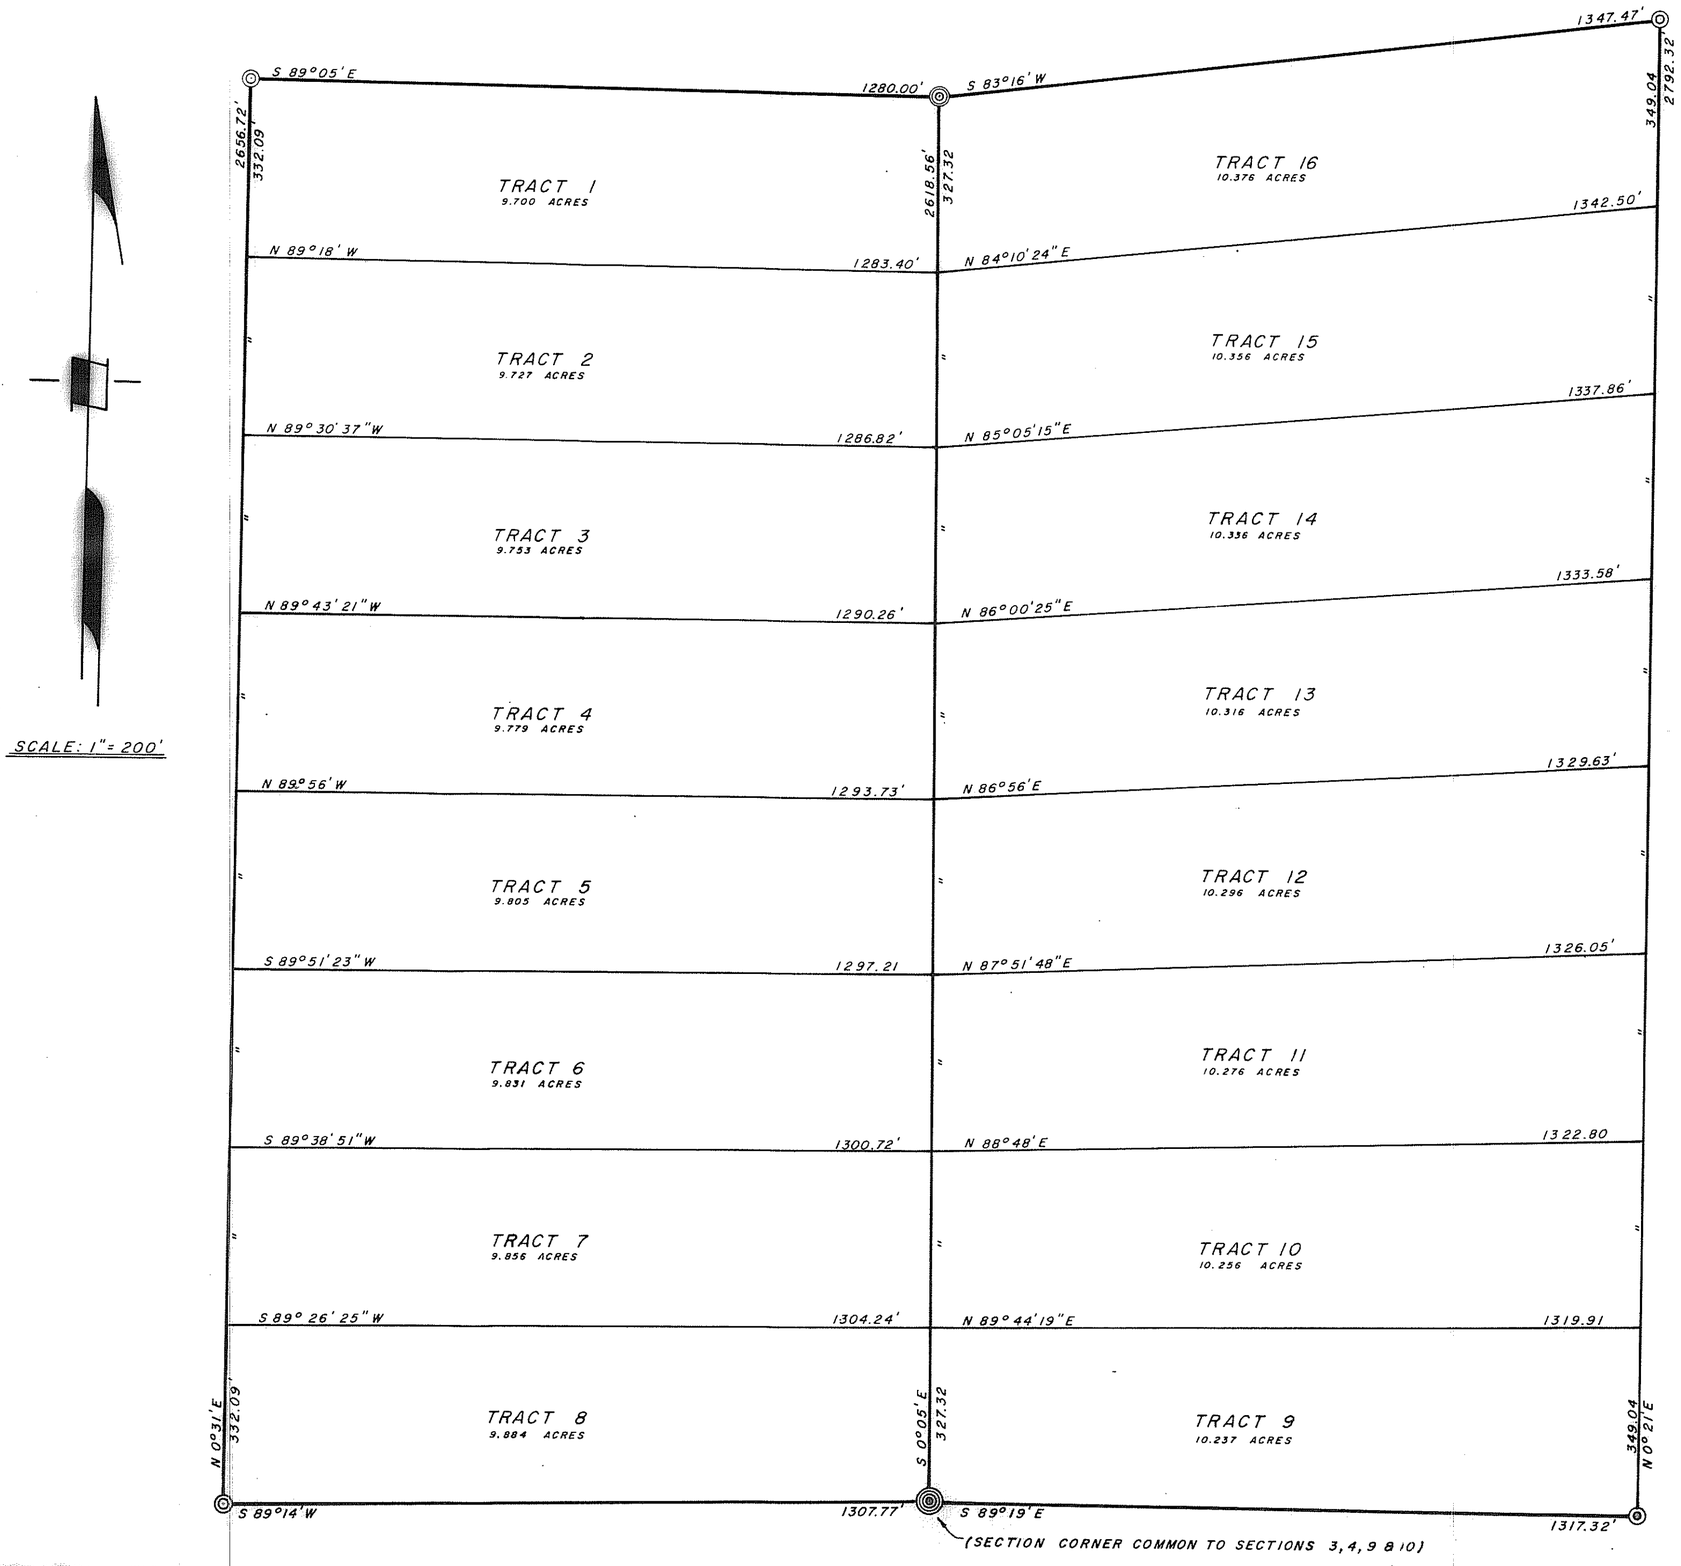

SCALE: 1" = 200'

NOTE:
ALL PERIMETER CORNERS (CIRCLED) OF THIS TRACT OF LAND ARE U.S.G.L.O. BRASS CAPS FOUND IN PLACE.

OWNER'S APPROVAL

THE OWNERS OF THE PROPERTY SHOWN HEREON BEING TWIN FORKS RANCH, INC., HAVE CAUSED THIS PLAT OF SAID PROPERTY TO BE PREPARED, AND SAID PLAT WAS PREPARED WITH THE FREE CONSENT AND IN ACCORDANCE WITH THE DESIRES OF THE UNDERSIGNED OWNERS AND PROPRIETORS THEREOF.

IN WITNESS WHEREOF THE PRINCIPALS OF TWIN FORKS RANCH, INC. HAVE SET THEIR HANDS AND SEALS THIS 5th DAY OF September 1967.

BY: G. Gordon Wimsatt
G. GORDON WIMSATT — PRESIDENT

ATTEST: Steve W. Wimsatt
V.P.

CORPORATE ACKNOWLEDGEMENT

STATE OF NEW MEXICO
COUNTY OF OTERO SS

ON THIS 5th DAY OF September 1967, BEFORE ME PERSONALLY APPEARED G. GORDON WIMSATT OF TWIN FORKS RANCH, INC., A NEW MEXICO CORPORATION, ON BEHALF OF SAID CORPORATION, KNOWN TO ME TO BE THE PERSON WHO EXECUTED THE FOREGOING INSTRUMENT, AND ACKNOWLEDGED THAT HE EXECUTED SAID INSTRUMENT AS HIS OWN FREE ACT AND DEED.

WITNESS MY HAND AND SEAL THIS DAY AND YEAR LAST WRITTEN ABOVE.

Eva M. Elmore — NOTARY PUBLIC.

MY COMMISSION EXPIRES August 4 1967. 70

CERTIFICATE OF SURVEY

I, THOMAS H. WAGNER, DO HEREBY CERTIFY THAT THIS PLAT WAS PREPARED UNDER MY SUPERVISION FROM ACTUAL FIELD NOTES AND IS TRUE AND CORRECT TO THE BEST OF MY KNOWLEDGE AND BELIEF.

Thomas H. Wagner
REGISTERED NEW MEXICO LAND SURVEYOR NO. 3517

STATE OF NEW MEXICO SS
COUNTY OF OTERO

RECORDED IN THE OFFICE OF THE COUNTY CLERK AND EX-OFFICIO RECORDER OF OTERO COUNTY, NEW MEXICO AT 4:30 O'CLOCK P.M., ON THIS 5th DAY OF September 1967.

Virginia Yearley — COUNTY CLERK
BY: Ruth Roberts

I CERTIFY THAT THIS IS A TRUE COPY OF THE ORIGINAL:

_____ COUNTY CLERK

RECEPTION NO: 62086
BOOK: 12
PAGE: 11

SURVEYED & PLATTED BY J. & L. SURVEYING, INC. SEPTEMBER, 1967.