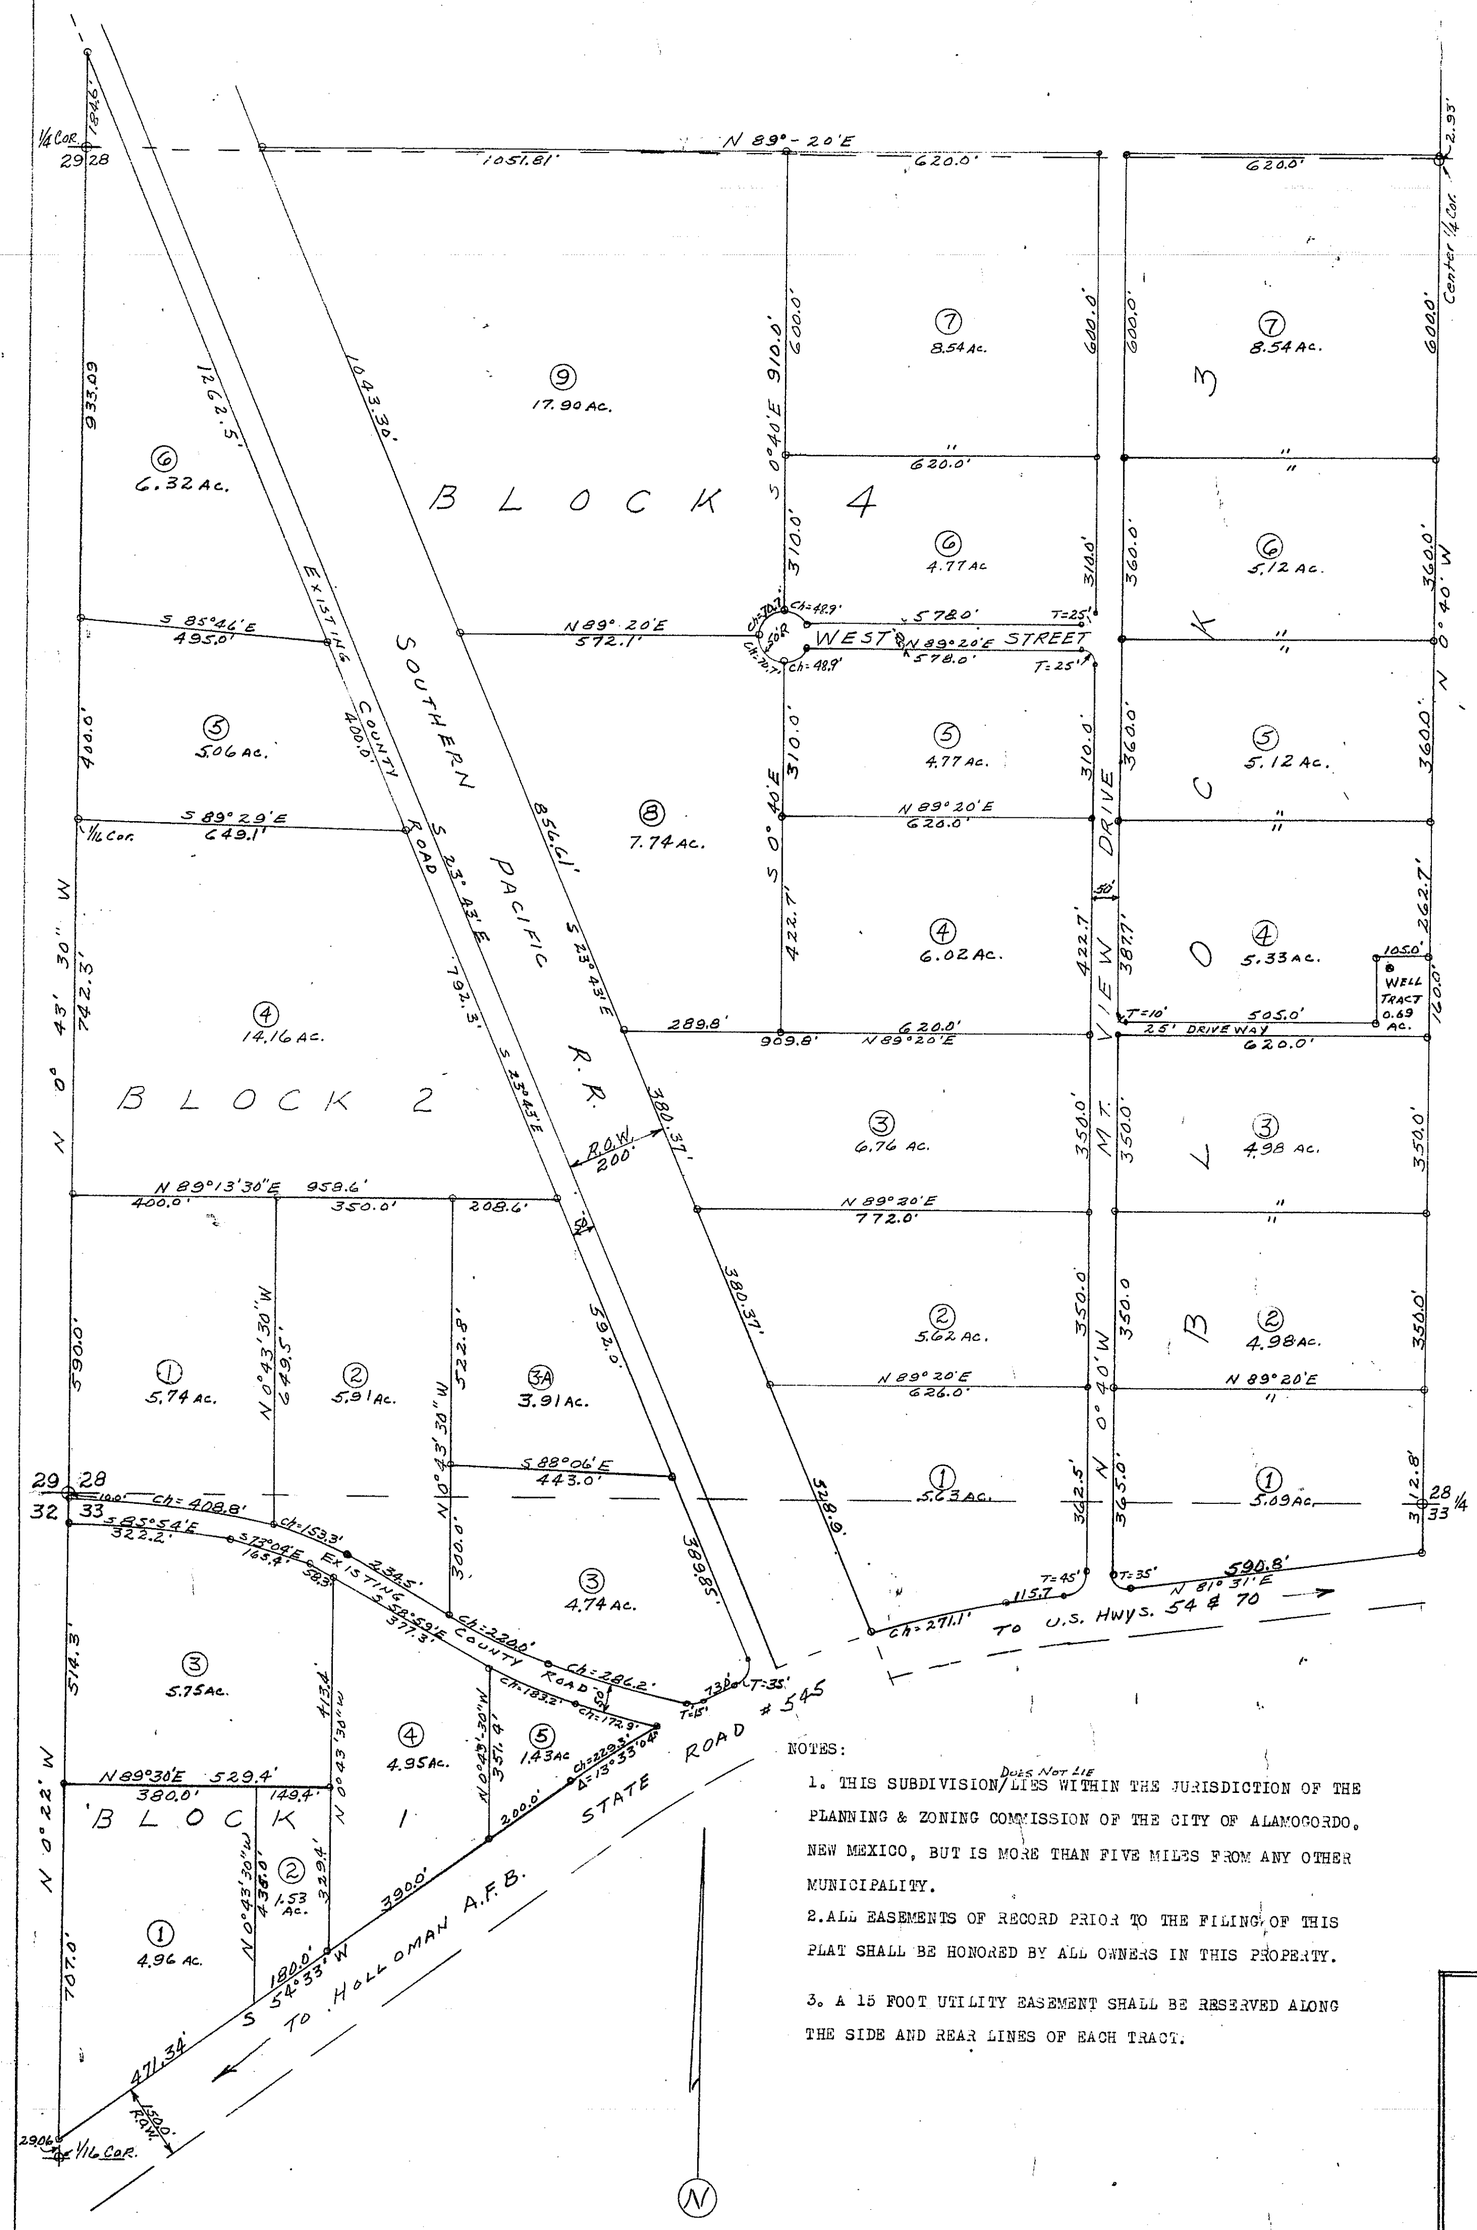

DEDICATION

THIS IS TO CERTIFY THAT THE ABOVE AND FOREGOING PLAT OF SUBDIVISION OF ENCHANTED VALLEY, UNIT ONE, OTERO COUNTY, NEW MEXICO, INTO TRACTS AS SHOWN, IS MADE WITH THE FREE CONSENT AND IN ACCORDANCE WITH THE DESIRES OF THE UNDER SIGNED OWNERS AND PROPRIETORS THEREOF, WHO BY THE FILING HEREOF, DEDICATE TO THE USE OF THE PUBLIC, THE ROADS, STREETS, AND EASEMENTS AS SHOWN HEREON.

IN WITNESS WHEREOF SAID OWNERS AND PROPRIETORS HAVE SET THEIR HANDS AND SEALS THIS 7TH DAY OF MARCH, 1969.

Valton Hall
VALTON HALL

Raymond E. Walker
RAYMOND E. WALKER

Marjorie Weber Hall
MARJORIE WEBER HALL

F. Pauline Walker
F. PAULINE WALKER

THE FOREGOING INSTRUMENT WAS ACKNOWLEDGED BEFORE ME BY VALTON HALL AND MARJORIE WEBER HALL, HUSBAND AND WIFE, ON THE 7th DAY OF March, 1969.

MY COMMISSION EXPIRES: Feb. 6, 1971

Lucille Smith
NOTARY PUBLIC

THE FOREGOING INSTRUMENT WAS ACKNOWLEDGED BEFORE ME BY RAYMOND E. WALKER AND F. PAULINE WALKER, HUSBAND AND WIFE, ON THE 7 DAY OF MARCH, 1969.

MY COMMISSION EXPIRES: 12-17-72

Jean Randall
NOTARY PUBLIC

CERTIFICATION:

SECTION SUBDIVISION AND OUTSIDE BOUNDRIES PREVIOUSLY ESTABLISHED BY KILBY ENGINEERING &SURVEYING CO., LAS CRUCES, NEW MEXICO.

THIS IS TO CERTIFY THAT THE ABOVE PLAT WAS PREPARED FROM FIELD NOTES OF SURVEYS MADE BY ME, AND IS TRUE AND CORRECT TO THE BEST OF MY KNOWLEDGE AND BELIEF.

Neal T. Chapman
NEAL T. CHAPMAN
N.M. REG. LAND SURVEYOR #1956

WE, THE UNDERSIGNED MEMBERS OF THE ALAMOGORDO, NEW MEXICO PLANNING AND ZONING COMMISSION, FIND THIS PLAT OF SUBDIVISION TO BE IN ACCORDANCE WITH OUR REGULATIONS, AND DO HEREBY APPROVE THE SAME.

CHAIRMAN

SECRETARY

APPROVED FOR FILING BY THE COMMISSIONERS OF OTERO COUNTY, NEW MEXICO, ON THE 24 DAY OF March 1969.

BY: William J. Gorge
CHAIRMAN

ATTEST: Ruth Roberts
COUNTY CLERK

FILED FOR RECORD IN THE OFFICE OF THE COUNTY CLERK OF OTERO COUNTY, NEW MEXICO ON THIS 25 DAY OF March 1969, AT 2:30 P.M., IN ~~TUBE~~ File # 70208.

Ruth Roberts
COUNTY CLERK

BY: Theresa Doris
DEPUTY

Book 13 Pages 13 & 14

NOTES:

1. THIS SUBDIVISION DOES NOT LIE WITHIN THE JURISDICTION OF THE PLANNING & ZONING COMMISSION OF THE CITY OF ALAMOGORDO, NEW MEXICO, BUT IS MORE THAN FIVE MILES FROM ANY OTHER MUNICIPALITY.
2. ALL EASEMENTS OF RECORD PRIOR TO THE FILING OF THIS PLAT SHALL BE HONORED BY ALL OWNERS IN THIS PROPERTY.
3. A 15 FOOT UTILITY EASEMENT SHALL BE RESERVED ALONG THE SIDE AND REAR LINES OF EACH TRACT.

ENCHANTED VALLEY

A SUBDIVISION OF PORTIONS OF THE S½ OF THE NW¼, & THE SW¼ OF SECTION 28, & THE N½ OF THE NW¼ OF SECTION 33, T15S, R10E, N.M.P.M., OTERO, COUNTY, NEW MEXICO

SCALE: 1" = 200' DATE: MARCH, 1969

ENCHANTED VALLEY
BK 13 PG 13-14