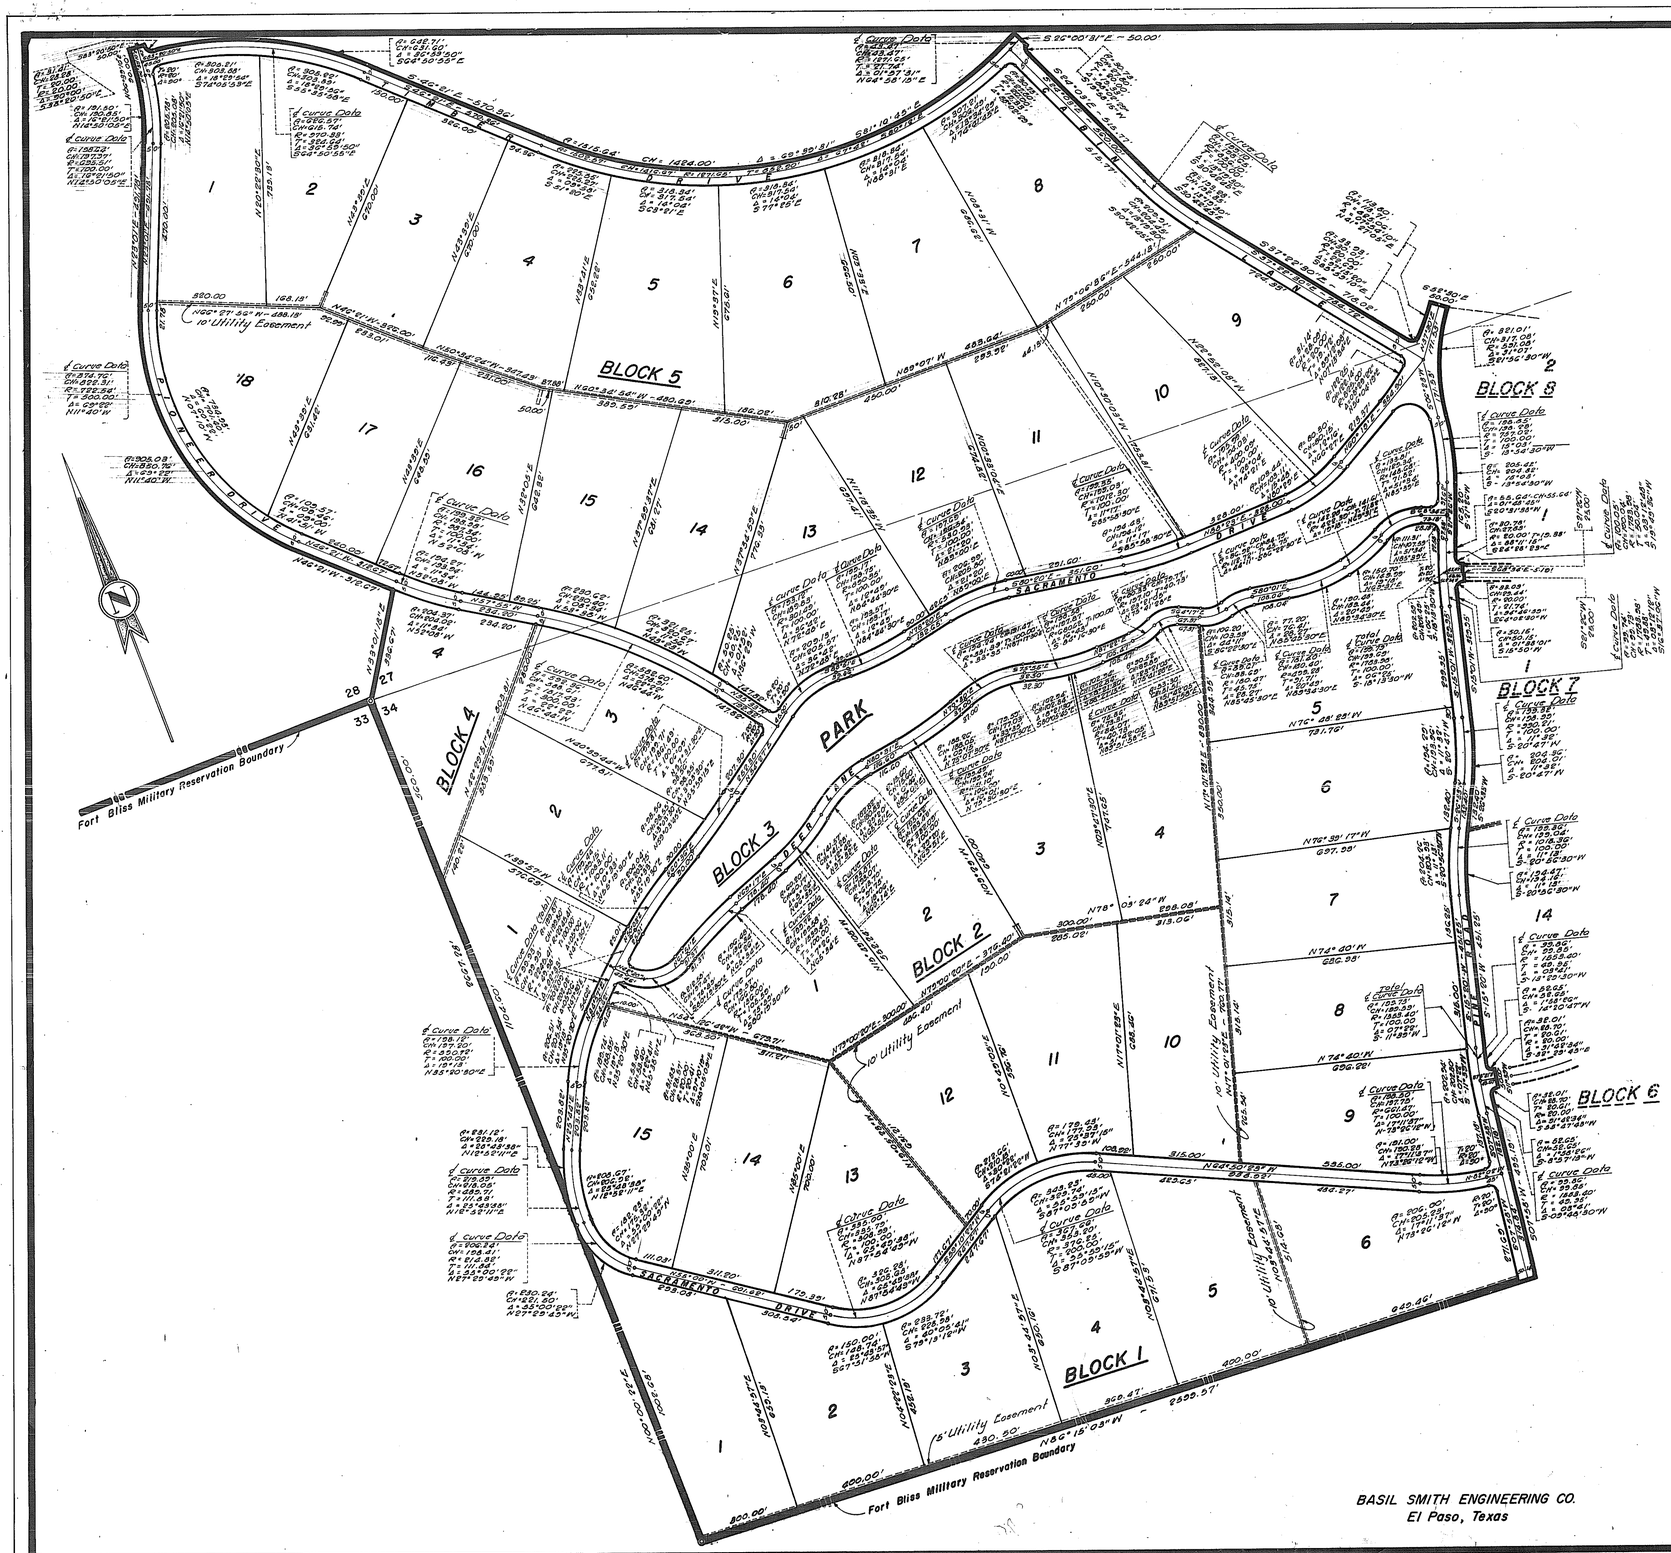

SACRAMENTO MOUNTAIN RANCHES SUBDIVISION

UNIT-I

CONTAINING 278.1872 AC.

PORTION OF SEC. 27, 28 & 34, T-19-S, R-12-E, N.M.P.M.
OTERO COUNTY, NEW MEXICO

SCALE: 1"=200' JULY 28, 1969

Dedication

State Of New Mexico
County Of Otero

This Is To Certify That The Above Plat Of Blocks 1, 2, 3, 4 & 5, Sacramento Mountain Ranches Subdivision, Unit 1, A Subdivision In Otero County, New Mexico, Is Made With The Free Consent And In Accordance With The Desires Of The Undersigned Owners And Proprietors Thereof Who, By The Filing Of This Plat, Do Hereby Dedicate To The Use Of The Public The Roadways, Parking Area, Parks And Utility Easements Shown Thereon.

In Witness Whereof, Said Owners And Proprietors Have Set Their Hands And Seals This 28th Day Of July 1969.

North American Development Incorporated

By: Johnny F. Mobley
Vice President, Johnny F. Mobley

Attest: Margaretha M. Levenson
Secretary, Margaretha M. Levenson

Acknowledgement

State Of New Mexico
County Of Otero

The Foregoing Instrument Was Acknowledged Before Me By Johnny F. Mobley And Margaretha M. Levenson, Being The Vice President and Secretary Respectively, Of North American Development Incorporated On Behalf Of Said Inc.

On The 28th Day Of July 1969.

Notary Public

My Commission Expires June 1972

State Of New Mexico
County Of Otero

Filed For Record In The Office Of The County Clerk And Recorder Of The County Of Otero, New Mexico, At 9:55 O'Clock a. M., This 28th Day Of July 1969.

By: Theresa Dario
Deputy

Ruth Roberts
County Clerk

Book 13 Pages 21-22

Reception No. 71711

State Of New Mexico
County Of Otero

This Plat Of Blocks 2, 3, 4 & 5, Sacramento Mountain Ranches Subdivision Was Approved By The Otero County Commission On This 28th Day Of July, 1969.

Ray E. Tucker
Chairman

Attest: Ruth Roberts
County Clerk
By: Theresa Dario, Deputy

Engineer's Certificate

I, Certify This To Be A True Plat Of Survey Made By Me In The Field And That All Measurements Are True And Correct To The Best Of My Knowledge And Belief.

Basil R. Smith
Basil R. Smith,
N.M. Registered Professional Engineer and Land Surveyor

BASIL SMITH ENGINEERING CO.
El Paso, Texas

Bk 13 Pg 21 - 22

Drawn by: H. Gibalo

SACRAMENTO MOUNTAIN RANCHES #1
BK 13 PG 21-22