SACRAMENTO MOUNTAIN RANCHES UNIT 1 BLK 5 LT 5

BK 18 PG 39

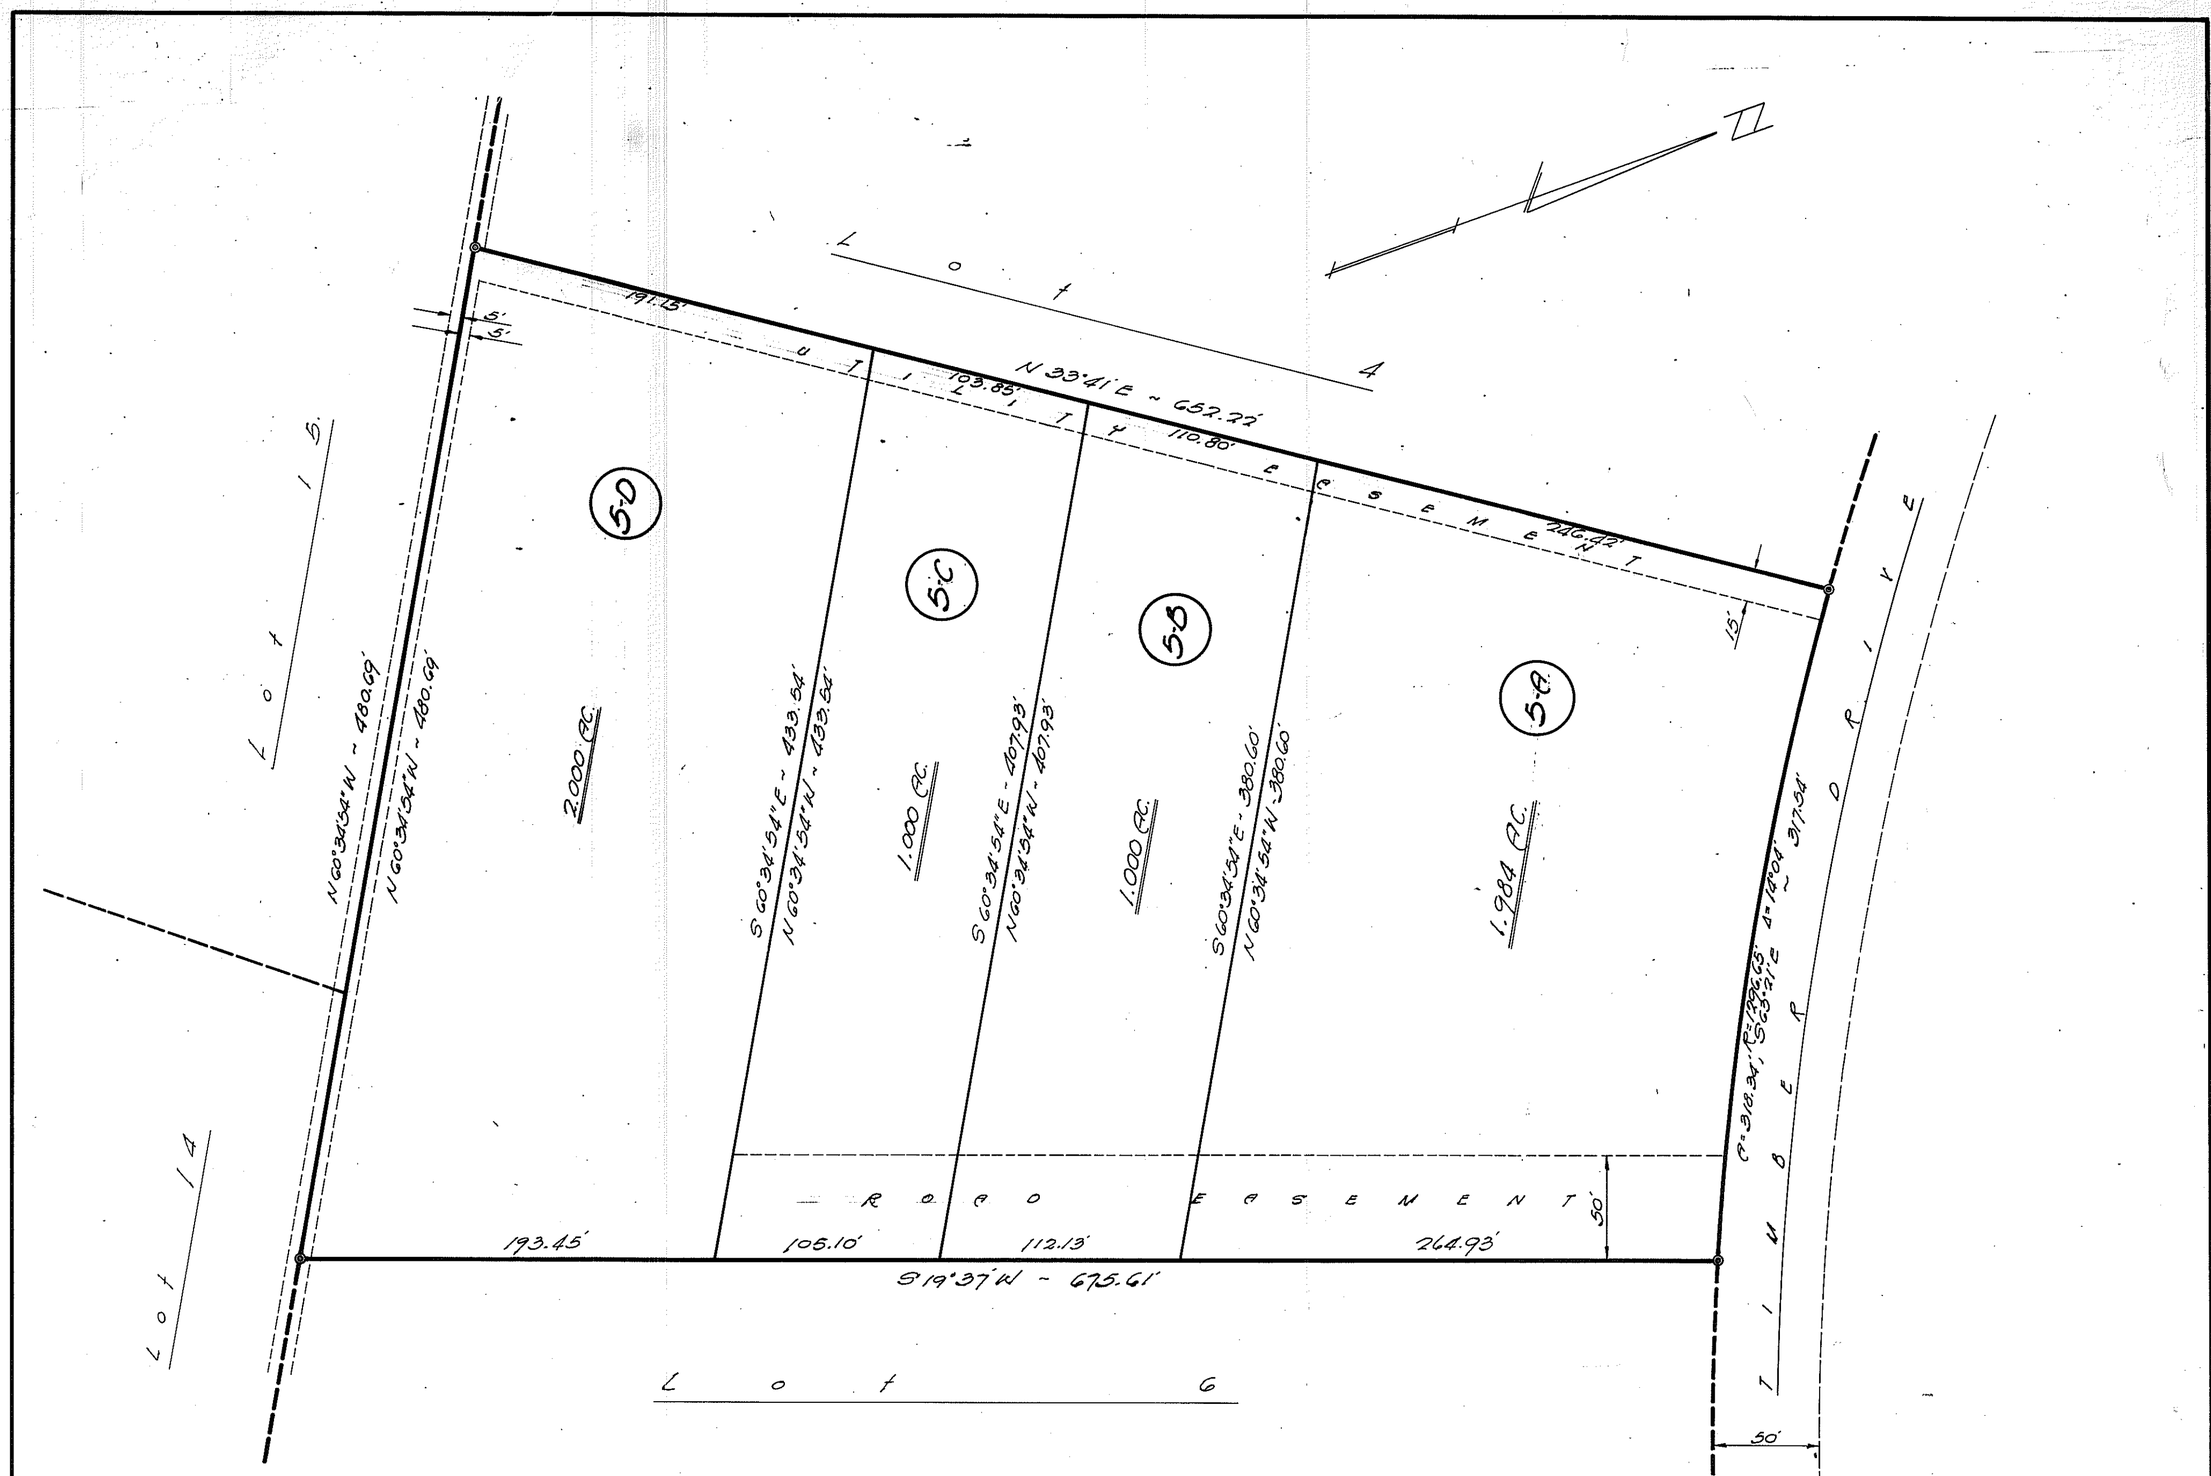

CERTIFICATE

I, Basil R. Smith, Registered Professional Engineer, certify this to be a true Plat of Survey prepared from field notes of an actual field survey made by me or under my direction and that all data shown are true and correct to the best of my knowledge and belief.

Basil R. Smith
Basil R. Smith - R.P.E.
New Mexico No. 3257

PLAT OF SURVEY
LOT 5, BLOCK 5, IN
SACRAMENTO MOUNTAIN RANCHES SUBDIVISION
UNIT 1
OTERO COUNTY, NEW MEXICO

SCALE: 1"=50'

DEC., 1974

BASIL SMITH ENGINEERING COMPANY, EL PASO, TEXAS.

STATE OF NEW MEXICO } ss.
OTERO COUNTY
FILED FOR RECORD IN MY OFFICE
This 30 day of Jan 19 75
At 4:00 o'clock P M. and duly recorded
in Book No. 18 Page 39 of
the records of Otero County, New Mexico.
Frankie Dean
County Clerk, Otero County, New Mexico
By Marie Ashby Deputy

5855

Bk 18 Pg 39

18

18