GREEN COUNTRY

OTERO COUNTY, NEW MEXICO

CURVE DATA

NO.	CHORD BEARING	CHORD	CENTRAL ANGLE	RADIUS	ARC	TANGENT
1.	N 66° 45' 59" W	23.72'	46° 34' 03"	30.00'	24.38'	12.91'
2.	N 55° 33' 36" W	20.92'	24° 09' 16"	50.00'	21.08'	10.70'
3.	S 56° 09' 21" W	83.11'	112° 24' 47"	50.00'	98.10'	74.71'
4.	S 37° 48' 41" E	61.24'	75° 31' 21"	50.00'	65.91'	38.73'
5.	N 73° 54' 16" E	50.79'	61° 02' 42"	50.00'	53.27'	29.48'
6.	N 66° 39' 54" E	23.72'	46° 34' 03"	30.00'	24.38'	12.91'
7.	N 66° 45' 59" W	23.72'	46° 34' 03"	30.00'	24.38'	12.91'
8.	N 74° 00' 19" W	50.79'	61° 02' 42"	50.00'	53.27'	29.48'
9.	S 37° 42' 38" W	61.24'	75° 31' 21"	50.00'	65.91'	38.73'
10.	S 31° 44' 54" E	52.55'	63° 23' 51"	50.00'	55.33'	30.88'
11.	N 79° 58' 01" E	59.60'	73° 10' 12"	50.00'	63.85'	37.11'
12.	N 66° 39' 54" E	23.72'	46° 34' 03"	30.00'	24.38'	12.91'
13.	S 89° 42' 29" W	2.71'	00° 28' 57"	321.67'	2.71'	1.35'
14.	N 77° 44' 31" E	146.61'	24° 24' 53"	346.67'	147.72'	75.00'
15.	N 66° 27' 49" E	135.82'	47° 05' 29"	170.00'	139.72'	74.08'
16.	N 66° 26' 01" E	159.60'	47° 01' 54"	200.00'	164.17'	87.03'
17.	N 40° 53' 52" E	99.67'	09° 16' 25"	614.48'	99.78'	50.00'
18.	N 73° 06' 19" E	287.13'	33° 41' 19"	495.44'	291.31'	150.00'

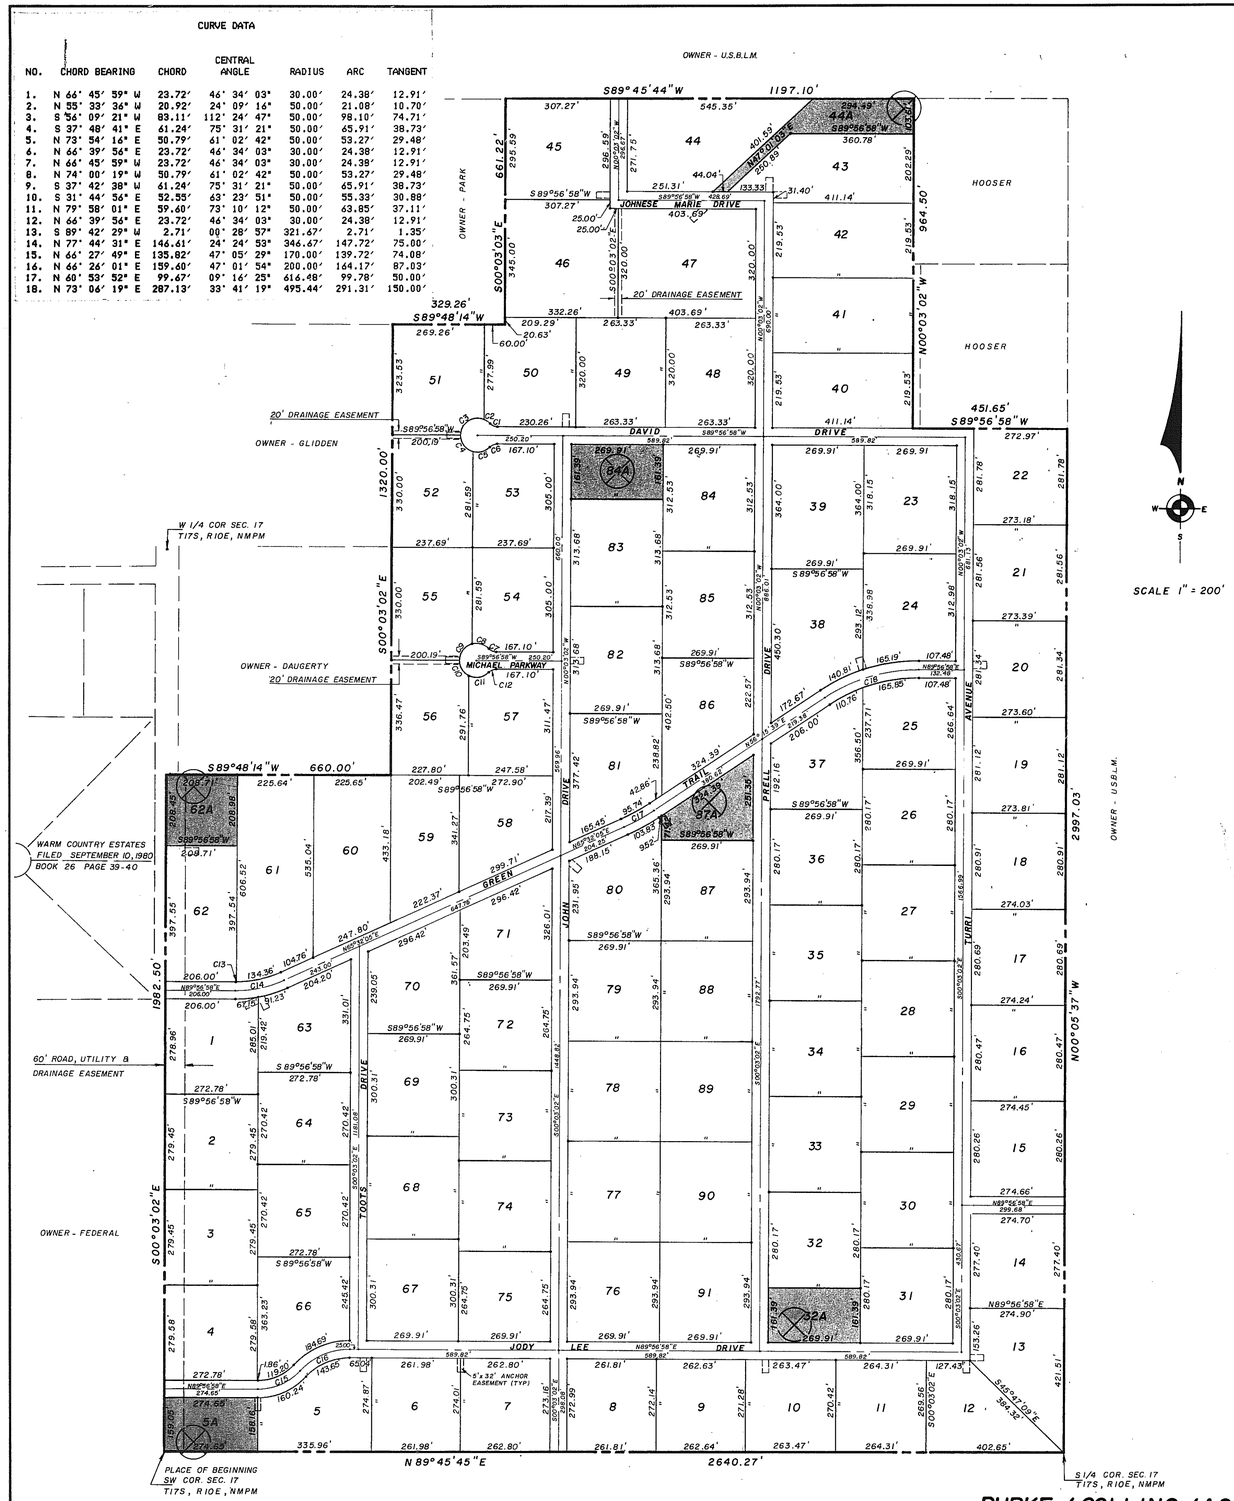

NOTE: ANCHOR EASEMENTS ARE FOR OVERHEAD POWER LINES. EASEMENT LIES 2.5' ON EITHER SIDE OF ANCHOR, AS CONSTRUCTED.

— WATER WELL LOCATION

BURKE / COLLINS / ASSOCIATES, P.C.

CONSULTING - ENGINEERS
SURVEYORS
— NEW MEXICO —
84185

ALAMOGORDO RUIDOSO

DEDICATION

STATE OF NEW MEXICO)
)SS
COUNTY OF OTERO)

KNOW ALL MEN BY THESE PRESENTS THAT THE UNDERSIGNED JOHN L. GREEN AND TOOTS GREEN, BEING THE OWNERS AND PROPRIETORS OF A TRACT OF LAND IN THE W1/2 OF SECTION 17, T17S, R10E, NMPM, BEING MORE PARTICULARLY DESCRIBED AS FOLLOWS:

BEGINNING AT THE SOUTHWEST CORNER OF SAID SECTION 17 AND GOING N 89° 45' 45" E ALONG THE SOUTH LINE OF SAID SECTION 17 A DISTANCE OF 2640.27 FEET; THENCE N 00° 05' 37" W A DISTANCE OF 2997.03 FEET; THENCE S 89° 56' 58" W A DISTANCE OF 451.65 FEET; THENCE N 00° 03' 02" W A DISTANCE OF 964.50 FEET; THENCE S 89° 45' 44" W A DISTANCE OF 1197.10 FEET; THENCE S 00° 03' 03" E A DISTANCE OF 661.22 FEET; THENCE S 89° 48' 14" W A DISTANCE OF 329.26 FEET; THENCE S 00° 03' 02" E A DISTANCE OF 1320.00 FEET; THENCE S 89° 48' 14" W A DISTANCE OF 660.00 FEET; THENCE S 00° 03' 02" E A DISTANCE OF 1982.50 FEET TO THE SAID PLACE OF BEGINNING, AND CONTAINING 195.062 ACRES, MORE OR LESS.

DO HEREBY CAUSE THE ABOVE DESCRIBED TRACT OF LAND TO BE SUBDIVIDED AND PLATTED AS SHOWN ON THE FOREGOING PLAT. THE SUBDIVISION OF LANDS AS SHOWN UPON THIS PLAT SHALL BE DESIGNATED AS "GREEN COUNTRY", OTERO COUNTY, NEW MEXICO, AND IN RECORDING THIS PLAT, SAID OWNERS AND PROPRIETORS DO CAUSE ALL OF THE STREETS AND EASEMENTS WITHIN THE BOUNDS OF THE ABOVE DESCRIBED TRACT OF LAND TO BE DEDICATED TO THE USE AND BENEFIT OF THE PUBLIC. THIS PLAT IS MADE WITH THE FREE CONSENT AND IN ACCORDANCE WITH THE DESIRE OF THE UNDERSIGNED OWNERS AND PROPRIETORS OF SAID TRACT OF LAND.

IN WITNESS WHEREOF SAID OWNERS HAVE SET THEIR HAND AND SEAL ON THIS 27 DAY OF March, 1985.

John L. Green — JOHN L. GREEN Toots Green — TOOTS GREEN

ACKNOWLEDGEMENT

STATE OF NEW MEXICO)
)SS
COUNTY OF OTERO)

THE FOREGOING INSTRUMENT WAS ACKNOWLEDGED BEFORE ME THIS 27 DAY OF March, 1985, BY JOHN L. GREEN AND TOOTS GREEN.

WITNESS MY HAND AND SEAL ON THIS DAY AND YEAR LAST WRITTEN Ida Tucker, NOTARY PUBLIC

MY COMMISSION EXPIRES: April 6, 1988

AFFIDAVIT

Ida Tucker

STATE OF NEW MEXICO)
)SS
COUNTY OF OTERO)

4-6-88

THIS SUBDIVISION LIES WITHIN THE PLATTING AND PLANNING JURISDICTION OF OTERO COUNTY AND THE CITY OF ALAMOGORDO, AND IS SUBJECT TO THE NEW MEXICO SUBDIVISION ACT.

_____, COUNTY CLERK BY: Andrew C. Wyman, DEPUTY

THE DEVELOPERS HEREBY AGREE TO CONSTRUCT AT THEIR OWN EXPENSE ALL ROADS IN THIS SUBDIVISION, INCLUDING BUT NOT LIMITED TO GRADING, DRAINAGE AND BASE COURSE.

John L. Green, JOHN L. GREEN Toots Green, TOOTS GREEN

THE RESTRICTIVE COVENANTS APPLICABLE TO THIS SUBDIVISION ARE RECORDED IN BOOK:_____, PAGE:_____, OF THE RECORDS OF OTERO COUNTY.

DISCLOSURE STATEMENT AS REQUIRED BY THE NEW MEXICO SUBDIVISION ACT IS RECORDED IN BOOK:_____, PAGE:_____, OF THE RECORDS OF OTERO COUNTY.

APPROVALS

STATE OF NEW MEXICO)
)SS
COUNTY OF OTERO)

THIS PLAT OF "GREEN COUNTRY" WAS ON THIS 1ST DAY OF APRIL, 1985, APPROVED BY THE BOARD OF COUNTY COMMISSIONERS, OTERO COUNTY, NEW MEXICO.

William A. Stage, CHAIRMAN ATTEST: S/Andrew C. Wyman, COUNTY CLERK

APPROVED THIS 26 DAY OF MARCH, 1985, OTERO COUNTY PLANNING COMMISSION

Robert J. Sis, CHAIRMAN ATTEST: Tony A. Rogers, SECRETARY

APPROVED THIS 9TH DAY OF APRIL, 1985, Gregory Pol, EXAMINING SURVEYOR NEW MEXICO REGISTRATION NO. 4998

APPROVAL OF THE ALAMOGORDO PLANNING AND ZONING COMMISSION

THIS PLAT OF "GREEN COUNTRY" WAS APPROVED BY THE ALAMOGORDO PLANNING AND ZONING COMMISSION ON THIS 6 DAY OF March, 1985.

Jack O. Rattigby, CHAIRMAN

APPROVAL OF THE ALAMOGORDO CITY COMMISSION

THIS PLAT OF "GREEN COUNTRY" WAS ON THIS 26 DAY OF March, 1985, SUBMITTED TO THE CITY OF ALAMOGORDO, NEW MEXICO, AND WAS APPROVED BY A MAJORITY OF THE MEMBERS. Donald E. Quall, MAYOR ATTEST: Angie Kahn, CITY CLERK

SURVEYOR'S CERTIFICATE

I, DARRYL T. COLLINS, A REGISTERED LAND SURVEYOR OF THE STATE OF NEW MEXICO, DO HEREBY CERTIFY THAT THIS PLAT OF "GREEN COUNTRY" WAS PREPARED FROM FIELD NOTES OF AN ACTUAL SURVEY MADE BY ME OR UNDER MY DIRECTION AND THAT THE SAME IS TRUE AND CORRECT TO THE BEST OF MY KNOWLEDGE AND BELIEF.

Darryl T. Collins, NEW MEXICO REGISTRATION NO. 4971

STATE OF NEW MEXICO)
)SS
COUNTY OF OTERO)

I HEREBY CERTIFY THAT THIS INSTRUMENT WAS FILED FOR RECORD ON THIS 18 DAY OF April, 1985, AT 2:35 O'CLOCK P. .M., AND DULY RECORDED IN BOOK 32, PAGE 52-53, OF THE RECORDS OF OTERO COUNTY.

Andrew C. Wyman COUNTY CLERK BY: Denise Guerra DEPUTY

STATE OF NEW MEXICO)
)SS
COUNTY OF OTERO)

I, Andrew C. Wyman COUNTY CLERK, DO HEREBY CERTIFY THE FOREGOING TO BE A TRUE AND CORRECT COPY OF THE ORIGINAL FILED IN MY OFFICE THE 18 DAY OF April, 1985, IN PLAT BOOK 32, PAGE 52-53

Andrew C. Wyman COUNTY CLERK BY: Denise Guerra DEPUTY

#9684

106

GREEN COUNTRY
BK 32 PG 52-53
EFN 24

Bk 32 P