SILVER CLOUD ESTATES #1 REPLAT

BK 39 PG 40

A REPLAT OF
LOTS 12 & 13, BLOCK 2
SILVER CLOUD ESTATES UNIT 1.
OTERO COUNTY, N.M.

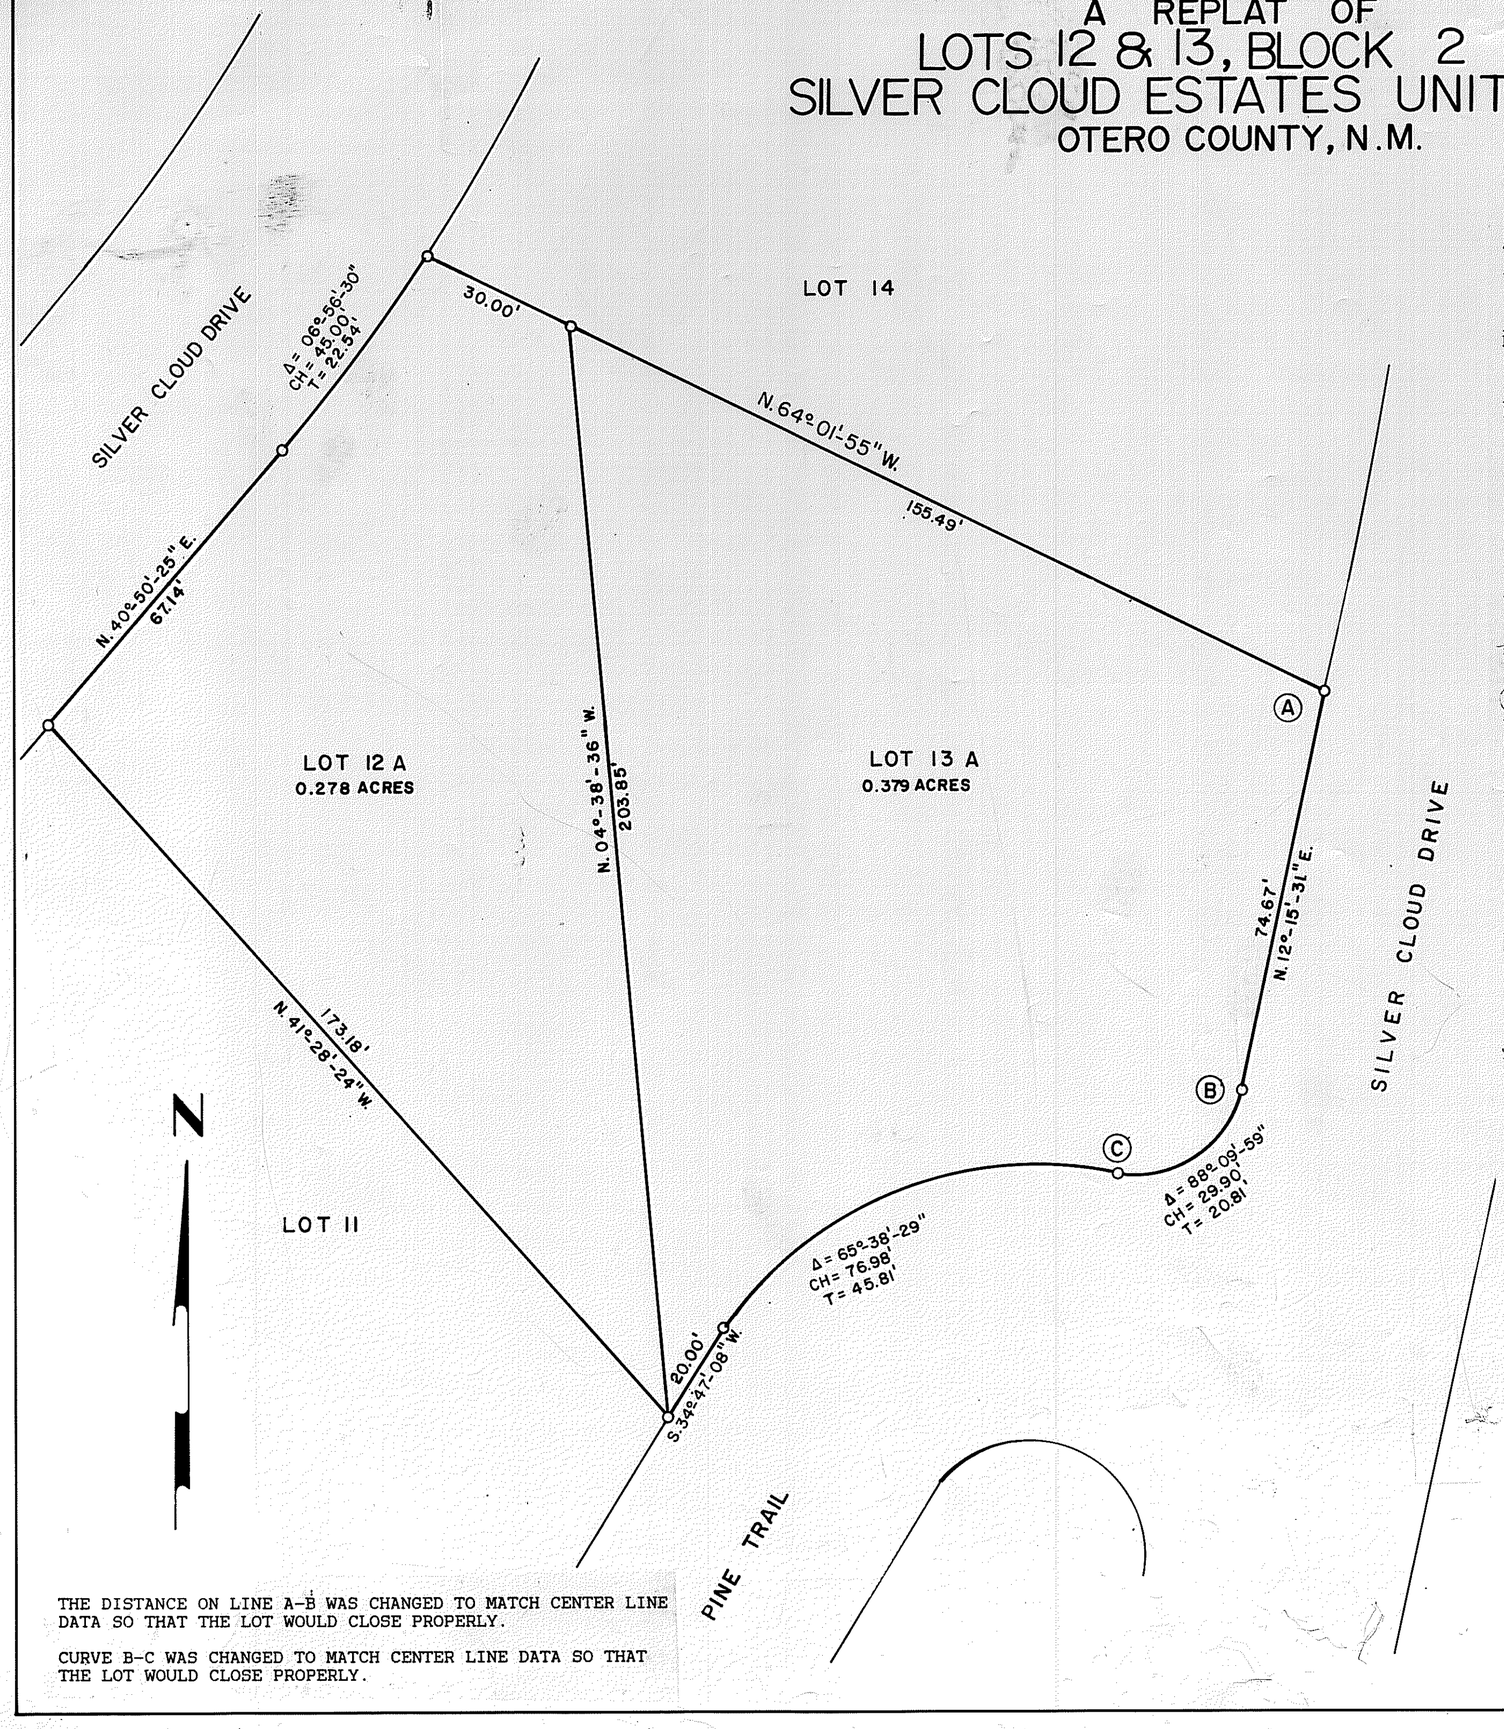

THE DISTANCE ON LINE A-B WAS CHANGED TO MATCH CENTER LINE DATA SO THAT THE LOT WOULD CLOSE PROPERLY.

CURVE B-C WAS CHANGED TO MATCH CENTER LINE DATA SO THAT THE LOT WOULD CLOSE PROPERLY.

KNOW ALL MEN BY THESE PRESENTS THAT THE FOLLOWING ARE THE OWNERS AND/OR PROPRIETORS OF THE LANDS SHOWN ON THIS PLAT, AND THAT THIS PLAT WAS MADE WITH THE FREE CONSENT AND IN ACCORDIANCE WITH THE DESIRES OF THE UNDERSIGNED OWNERS AND/OR PROPRIETORS.

Maurice R. Smith — MAURICE R. SMITH

Barbara J. Smith — BARBARA J. SMITH

Don A. Van — DON A. VANLANDINGHAM

Peggy J. Van — PEGGY J. VANLANDINGHAM

ACKNOWLEDGEMENT

STATE OF NEW MEXICO

COUNTY OF OTERO

THE FOREGOING INSTRUMENT WAS ACKNOWLEDGED BEFORE ME ON THE 30th DAY OF Dec, 1988, BY MAURICE R. SMITH AND BARBARA J. SMITH, HUSBAND AND WIFE.

Mary T. Harris — NOTARY PUBLIC

Sept 7 90 — MY COMMISION EXPIRES

OFFICIAL SEAL — Signature Mary T. Harris — MARY T. HARRIS — NOTARY PUBLIC - NEW MEXICO — NOTARY BOND FILED WITH SECRETARY OF STATE — My Commission Expires 9-07-90

THE FOREGOING INSTRUMENT WAS ACKNOWLEDGED BEFORE ME ON THE 6th DAY OF July, 1988, BY DON A. VANLANDINGHAM AND PEGGY J. VANDINGHAM, HUSBAND AN WIFE.

Julia D. Aguilar — NOTARY PUBLIC

MY COMISSION EXPIRES: 3/11/89

NOTARY PUBLIC — STATE OF TEXAS — JULIA D. AGUILAR — My Commission Expires 3/11/89

APPROVAL BY COUNTY OFFICIALS

APPROVED BY THE OTERO COUNTY PLANNING COMMISION AND THE 22 DAY OF Feb, 1989.

ATTEST: Earl O. Reed — SECRETARY

Frank E. Pankiewicz — CHAIRMAN

FILED FOR RECORD IN THE OFFICE OF THE CLERK OF OTERO COUNTY, NEW MEXICO, ON THE 1 DAY OF March, 1988 IN CABINET 39, SLIDE NO. 40.

Dianna J. Duran — COUNTY CLERK

BY: Robyn M. Silva — DEPUTY

RECEIPT NUMBER 11617 : FEE 5.00 : TIME 3:00 pm :

CERTIFICATE

I, WYATT SPARKS, A REGISTERED PROFESSIONAL LAND SURVEYOR OF THE STATE OF NEW MEXICO, DO HEREBY CERTIFY THAT THIS PLAT WAS PREPARED FROM FIELD NOTES OF AN ACTUAL SURVEY MADE BY ME OR UNDER MY DIRECTION AND THAT THE SAME IS TRUE AND CORRECT TO THE BEST OF MY KNOWLEDGE AND BELIEF.

RUIDOSO LAND SURVEYING CO.

SURVEYING-MAPPING-PLANNING
RUIDOSO NEW MEXICO

DATE	SCALE	
6-20-88	1" = 20'	
PLAT NO.	JOB NO.	
B-85	911	
SHEET NO.	CK'D.	PLAT BY
1 OF 1		W.A.S.

Wyatt A. Sparks — NEW MEXICO — 8487 — Registered Land Surveyor

SIGNED Wyatt A. Sparks

Bk 39 Pg 40