REPLAT A, BLOCK 84, TOWN OF ALAMOGORDO

A SUMMARY SUBDIVISION IN ALAMOGORDO, OTERO COUNTY, NEW MEXICO

15 JULY 1991

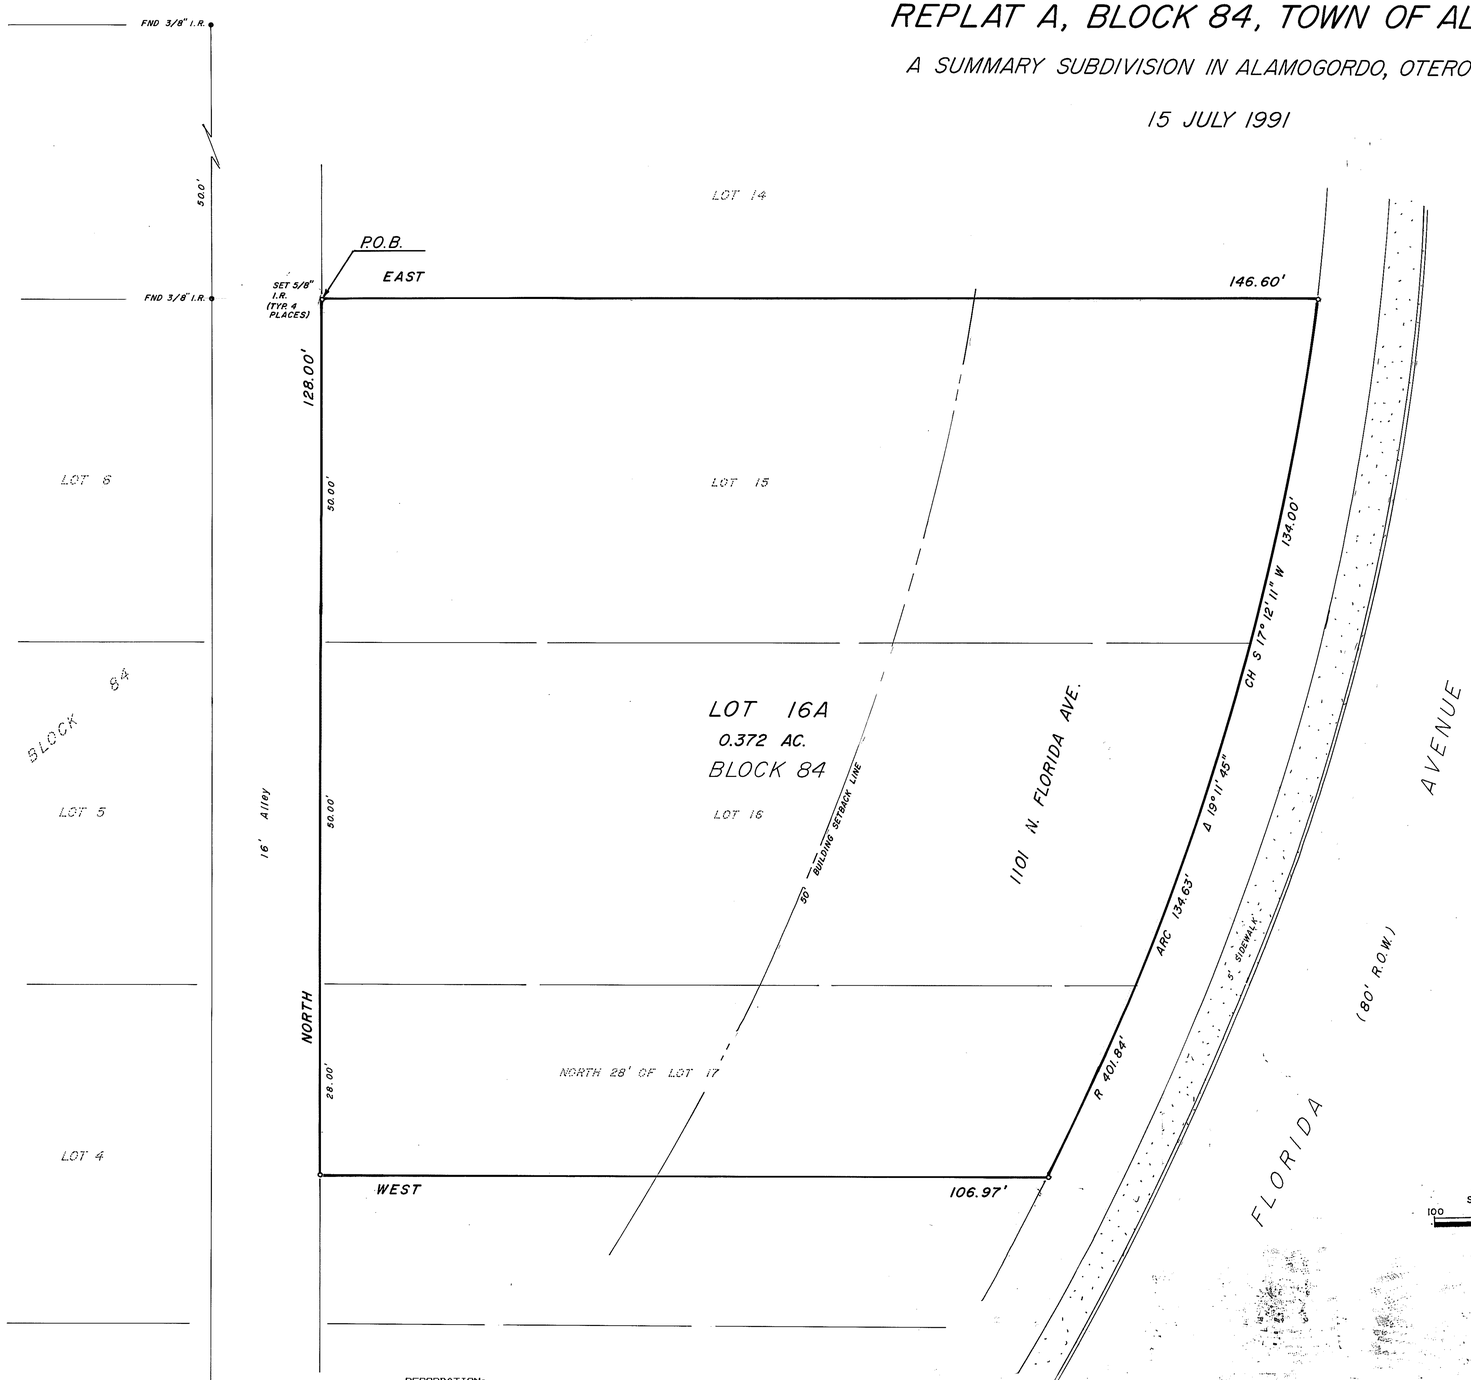

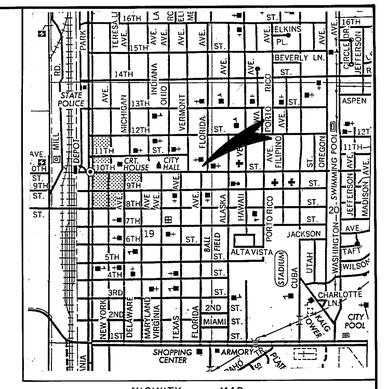

VICINITY MAP
(NO SCALE)

DEDICATION

STATE OF NEW MEXICO)
COUNTY OF OTERO)

KNOW ALL MEN BY THESE PRESENTS THAT JIMMY R. AND N. DOLORES GRIGGS, HIS WIFE, ARE THE OWNERS AND PROPRIETORS OF THE FOLLOWING TRACT OF LAND WITHIN THE CORPORATE LIMITS OF ALAMOGORDO, OTERO COUNTY, NEW MEXICO, BEING LOTS 15 AND 16 AND THE NORTH 28 FEET OF LOT 17, BLOCK 84, TOWN OF ALAMOGORDO, OTERO COUNTY, NEW MEXICO, AND CONTAINED WITHIN THE FOLLOWING DESCRIBED BOUNDARIES:

Beginning at the Northwest corner of the herein described tract of land, being the Northwest corner of Lot 15, Block 84, of Town of Alamogordo, Otero County, New Mexico;
Thence from said point of beginning, East, 146.60 feet to the Northeast corner of this tract, being a point on the Westerly right of way line of Florida Avenue; Thence, 134.63 feet along the arc of a curve to the right, having a radius of 401.84 feet through a central angle of 19°11'45" and long chord bearing S 17°12'11" W, 134.00 feet to the Southeast corner of this tract; Thence, leaving said right of way, West, 106.97 feet to the Southwest corner of this tract; Thence, North, 128.00 feet to the point of beginning and containing 0.372 acres of land more or less.

SAID OWNERS DO HEREBY CAUSE THE ABOVE DESCRIBED TRACT OF LAND TO BE PLATTED INTO A SUBDIVISION KNOWN AS "REPLAT "A" BLOCK 84, TOWN OF ALAMOGORDO AS SHOWN ON THE FOREGOING PLAT:

IN WITNESS WHEREOF THE SAID OWNERS HAVE SET THEIR HANDS AND SEALS ON THIS 24 DAY OF 7-24-July, 1991.

Jimmy R. Griggs — JIMMY R. GRIGGS
N. Dolores Griggs — N. DOLORES GRIGGS, HIS WIFE

ACKNOWLEDGEMENT

STATE OF NEW MEXICO)
COUNTY OF OTERO)

ON THIS 24 DAY OF July, 1991, BEFORE ME PERSONALLY APPEARED JIMMY R. GRIGGS AND N. DOLORES GRIGGS, HIS WIFE, KNOWN TO ME TO BE THE PERSONS WHO EXECUTED THE FOREGOING INSTRUMENT, AND THEY ACKNOWLEDGED THAT THEY EXECUTED SAID INSTRUMENT AS THEIR FREE ACT AND DEED.

WITNESS MY HAND AND SEAL ON THE DAY AND YEAR LAST WRITTEN ABOVE.

Charlotte M. Bowden, NOTARY PUBLIC.

MY COMMISSION EXPIRES: 4-27-95

ACCEPTANCE OF THE CITY COMMISSION:

THIS SUMMARY PLAT OF "REPLAT A, BLOCK 84, TOWN OF ALAMOGORDO " IS ON THIS 8th DAY OF August, 19 91, SUBMITTED AND APPROVED.

Don Malone — CITY MANAGER
ATTEST: Angie Hall — CITY CLERK

STATE OF NEW MEXICO } S.S.
OTERO COUNTY
FILED FOR RECORD IN MY OFFICE
This 30 day of August, 19 91
at 2 o'clock and 45 min. P.M.
and recorded in Book 42 Page 41-42
Otero County, New Mexico
Juliana Duran
County Clerk, Otero County, New Mexico
By Denise Guerra
Deputy
Fee 6270

AFFIDAVIT

STATE OF NEW MEXICO)
COUNTY OF OTERO)

THIS SUBDIVISION DOES LIE WITHIN THE PLANNING OR PLATTING JURISDICTION OF THE CITY OF ALAMOGORDO, NEW MEXICO.

CHARLES M. HUDSON N.M.P.S. 8282 SURVEYOR

CHARLES M. HUDSON NEW MEXICO 8282 REGISTERED PROFESSIONAL SURVEYOR

RECORDATION:

STATE OF NEW MEXICO)
COUNTY OF OTERO) SS

RECORDED IN THE OFFICE OF THE COUNTY CLERK AND EX-OFFICIO RECORDER OF OTERO COUNTY, NEW MEXICO AT _____ O'CLOCK, ___ M., THIS _____ DAY OF _____ 19___.

_____, COUNTY CLERK BY: _____

RECEPTION NUMBER _____ BOOK: _____ PAGE: _____

CERTIFICATE:

STATE OF NEW MEXICO)
COUNTY OF OTERO) SS

THIS IS TO CERTIFY THAT I, CHARLES M. HUDSON, REGISTERED PROFESSIONAL LAND SURVEYOR OF THE STATE OF NEW MEXICO, DO HEREBY CERTIFY THAT THIS PLAT WAS PREPARED FROM FIELD NOTES OF AN ACTUAL SURVEY MADE BY ME OR UNDER DIRECTION AND THAT THE SAME IS TRUE AND CORRECT TO THE BEST OF MY KNOWLEDGE AND BELIEF.

CHARLES M. HUDSON NMPLS 8282

CHARLES M. HUDSON NEW MEXICO 8282 REGISTERED PROFESSIONAL SURVEYOR

DATE	SCALE	DRAWN BY	SHEET
15 JUL '91	1" = 10'	MU	1 OF 1

SOUTHWEST ENGINEERING, INC.
475 ARCHULETA RD., LAS CRUCES, NEW MEXICO 88005 (505) 526-3301
1000 ZUNI DR., ALAMOGORDO, NEW MEXICO 88310 (505)437-1501

REVISIONS

EASI FILE CORP. IRVINE CA

ALAMOGORDO REPLAT A BLOCK 84
BK 42 PG 41-42

Bk 42 Pg K41-42