TIMBERLINE SOUTH REP.A
BLK 8 LTS 103,104 & 105
BK 49 PG 75

# A REPLAT OF
# LOTS 105 E1/2, 103 & 104, BLOCK 8
# TIMBERLINE SOUTH ADDITION

## CLOUDCROFT, NEW MEXICO

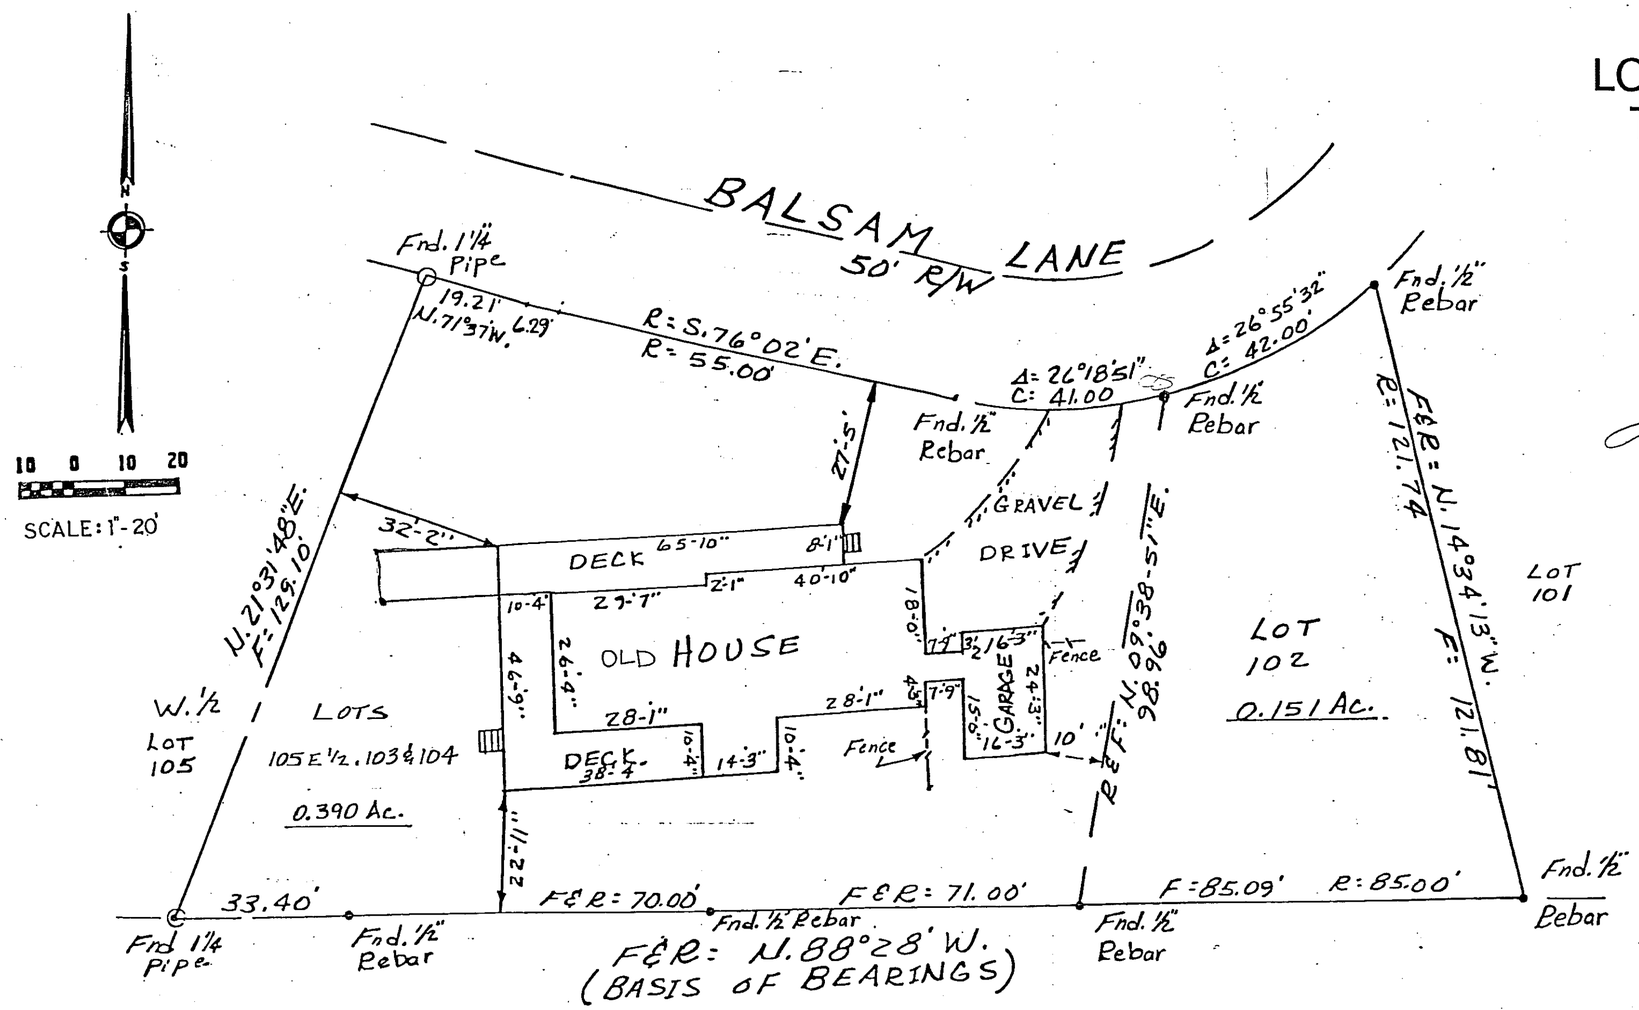


APPROVED BY THE
VILLAGE OF CLOUDCROFT:

| | |
|---|---|
| | 14 Jan 97 DATE |
| Laura H. Long PG-2 | Jan 14, 97 DATE |
| | 1-14-97 DATE |
| | 1-20-97 DATE |
| | DATE |
| | DATE |
| OWNER | 2-8-97 DATE |

NOTES:
THE PURPOSE OF THIS REPLAT IS TO PLAT LOTS 105 E 1/2, 103 & 104 INTO A SINGLE LOT, TO ELIMINATE THE DIVIDING LINE FOR CONSTRUCTION PURPOSES.

THE LOTS WERE SURVEYED IN OCTOBER OF 1996 AND THIS REPLAT PREPARED IN NOVEMBER OF 1996

BEARINGS SHOWN ARE FROM FIELD MEASUREMENTS.
THE MAP OF TIMBERLINE SOUTH ADDITION, CLOUDCROFT, OTERO COUNTY, NEW MEXICO WAS FILED FOR RECORD ON JUNE 14, 1977 IN THE OFFICE OF THE OTERO COUNTY CLERK.

SURVEYOR'S CERTIFICATE

STATE OF NEW MEXICO)
SS
COUNTY OF OTERO )

I HEREBY CERTIFY THAT I AM A REGISTERED PROFESSIONAL SURVEYOR OF THE STATE OF NEW MEXICO, THAT THIS PLAT WAS PREPARED FROM FIELD NOTES OF AN ACTUAL SURVEY BY ME OR UNDER MY DIRECTION AND THAT THIS SURVEY AND PLAT MEET THE MINIMUM STANDARDS FOR SURVEYING IN NEW MEXICO AND THAT THE SAME IS TRUE AND CORRECT TO THE BEST OF MY KNOWLEDGE AND BELIEF.

George P. Light
NMPS NO. 4621

GEORGE P. LIGHT NEW MEXICO 4621 REGISTERED LAND SURVEYOR

STATE OF NEW MEXICO }
}SS
COUNTY OF OTERO }

I HEREBY CERTIFY THAT THIS INSTRUMENT WAS FILED FOR RECORD ON THE 10th DAY OF February, 1997, AT 10:40 O'CLOCK A.M., AND DULY RECORDED IN BOOK 49 PAGE 75, OF THE RECORD OF OTERO COUNTY.

Mary D. Quintana #1202
COUNTY CLERK

Robyn Silva
BY DEPUTY

NO CHANGES HAVE BEEN MADE IN ANY EXISTING UTILITY EASEMENTS.
THIS REPLAT APPROVED BY THE FOLLOWING:

| | |
|---|---|
| Joe Lane | 1-31-97 William F. Meuson 1-6-97 |
| TULAROSA BASIN TELEPHONE COMPANY, INC. | DATE OTERO COUNTY ELECTRICAL CO-OP INC. |


Mountain Survey's
P.O. Box 653
Cloudcroft, NM 88317
(505) 682-2537
FAX (505) 682-6008

# AFFIDAVIT

CORRECTION OF PLAT TITLE AND CORRECTION OF LOT DESIGNATION
FOR
**A REPLAT OF LOTS 105 E1/2, 103 & 104, BLOCK 8, TIMBERLINE SOUTH ADDITION, CLOUDCROFT, NEW MEXICO,**
as filed for record in the Office of the Otero County Clerk and Ex-Officio Recorder on the 10th day of February, 1997 at Book 49, Page 75,reception number 1202.

1. The title of the aforesaid plat is hereby corrected to be **"REPLAT A, BLOCK 8, TIMBERLINE SOUTH ADDITION, CLOUDCROFT, OTERO COUNTY, NEW MEXICO."**

2. The designation of the lot created by the aforesaid replat is hereby corrected to be **" LOT 103A, BLOCK 8, REPLAT A, BLOCK 8, TIMBERLINE SOUTH ADDITION, CLOUDCROFT, OTERO COUNTY, NEW MEXICO."**

George P. Light
George P. Light, P.S. NM No. 4621

GEORGE P. LIGHT 4621 NEW MEXICO REGISTERED LAND SURVEYOR
5-18-97

STATE OF NEW MEXICO)
)SS
COUNTY OF OTERO )

The foregoing instrument was acknowledged before me this 21 day of May, 1997, by George P. Light.

Dale Pacelli, Notary Public My Commission expires: April 18, 2000

STATE OF NEW MEXICO)
)SS
COUNTY OF OTERO )

FILED FOR RECORD IN MY OFFICE THIS 21 DAY OF May, 1997 AT 11:00 O'CLOCK, A. M. AND DULY RECORDED IN BOOK 859, PAGE 351 OF THE RECORDS OF OTERO COUNTY, NEW MEXICO. RECEPTION NO. 4816.

Mary D. Quintana COUNTY CLERK

BY: Lynn Estrada, DEPUTY

COUNTY CLERK OTERO COUNTY NEW MEXICO