LTR/SUBDIV/00397(CS)

CERTIFICATE OF SURVEY

REPLAT A, BLOCK 4

WATERFALL EAST, UNIT - 1

OTERO COUNTY, NEW MEXICO

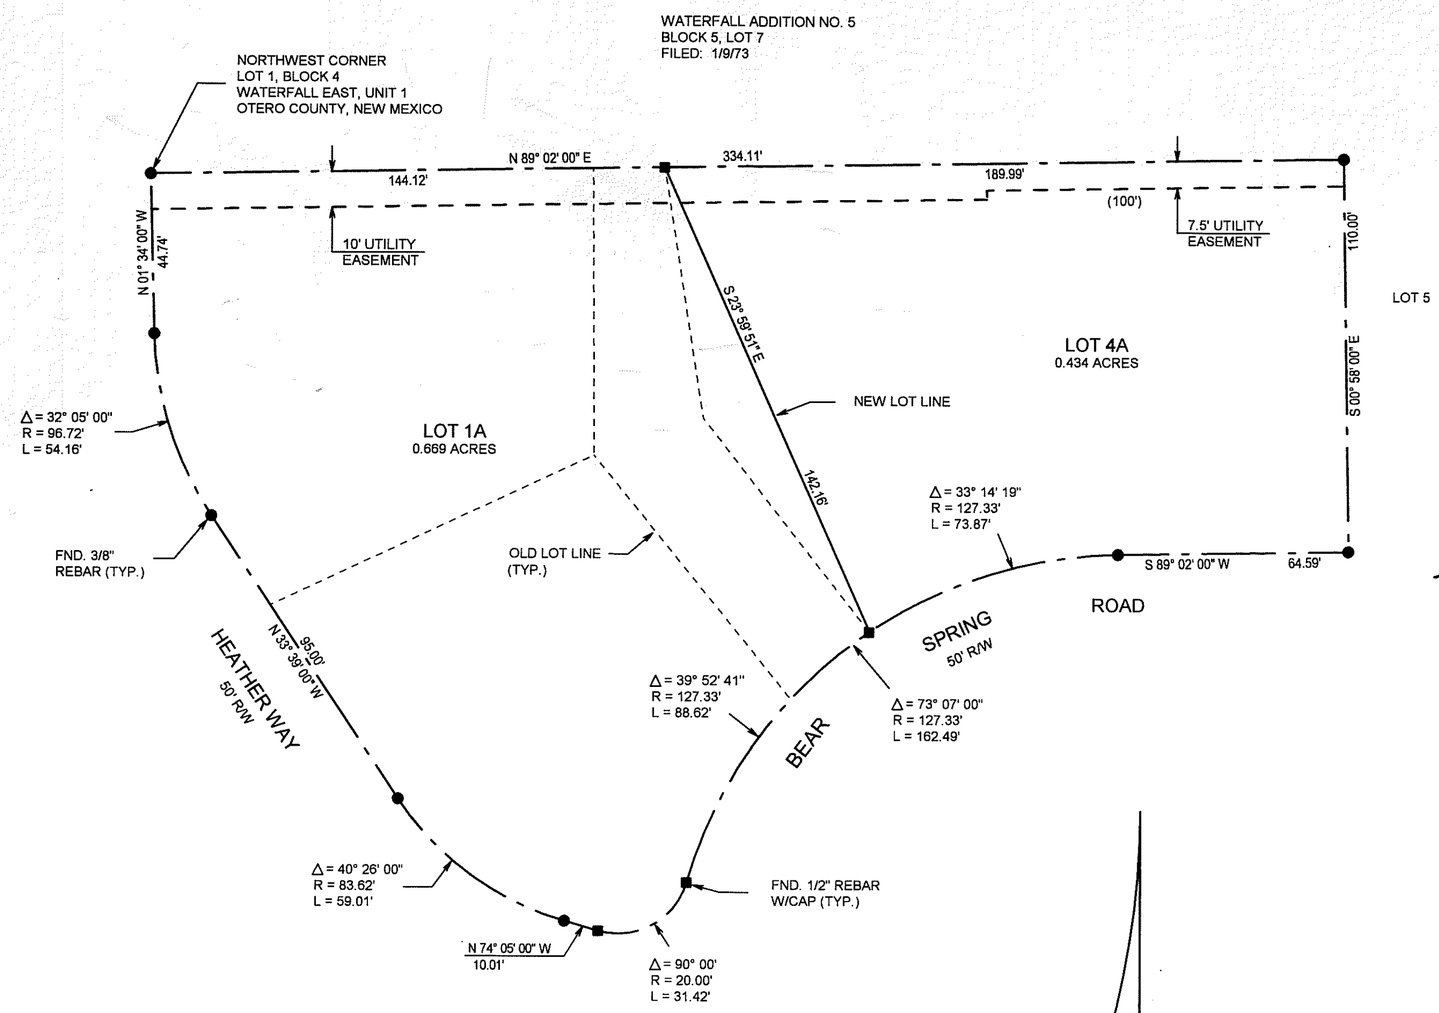

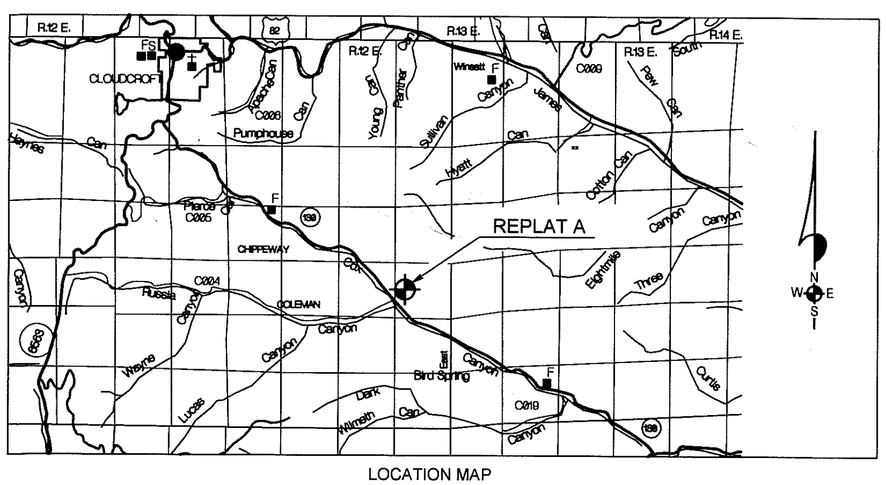

LOCATION MAP
NOT TO SCALE

DEDICATION

STATE OF NEW MEXICO)
)SS
COUNTY OF OTERO)

KNOW ALL MEN BY THESE PRESENTS THAT CARROLL GENE HULSE, CYNTHIA ANN HULSE, A.D. KYLE AND MARY SUE KYLE ARE THE OWNERS AND PROPRIETORS OF LOTS 1,2,3 AND 4, BLOCK 4, WATERFALL EAST, UNIT 1, OTERO COUNTY, NEW MEXICO.

SAID OWNERS DO HEREBY CAUSE SAID LOTS TO BE VACATED AND REPLATTED AS SHOWN HEREIN ON THIS PLAT .

IN WITNESS WHEREOF THE OWNERS HAVE SET THEIR HANDS AND SEAL ON THE 22 DAY OF July, 2000.

CARROLL GENE HULSE — CYNTHIA ANN HULSE

ACKNOWLEDGEMENT

STATE OF)
)SS
COUNTY OF)

THE FOREGOING INSTRUMENT WAS ACKNOWLEDGED BEFORE ME ON THIS DAY OF _____, 2000 BY CARROLL GENE HULSE AND CYNTHIA ANN HULSE

WITNESS MY HAND AND SEAL ON THIS DAY AND YEAR LAST WRITTEN ABOVE.

MY COMMISSION EXPIRES _____ _____, NOTARY PUBLIC

A.D. KYLE — MARY SUE KYLE

ACKNOWLEDGEMENT

STATE OF)
)SS
COUNTY OF)

THE FOREGOING INSTRUMENT WAS ACKNOWLEDGED BEFORE ME ON THIS ____ DAY OF _____, 2000 BY A.D. KYLE AND MARY SUE KYLE

WITNESS MY HAND AND SEAL ON THIS DAY AND YEAR LAST WRITTEN ABOVE.

MY COMMISSION EXPIRES _____ _____, NOTARY PUBLIC

CLAIM OF EXEMPTION TO THE OTERO COUNTY SUBDIVISION ORDINANCE GRANTED ON THIS 25 DAY OF July, 2000.

_____, OTERO COUNTY PLANNING COORDINATOR

CERTIFICATE

STATE OF NEW MEXICO)
)SS
COUNTY OF OTERO)

I, KLAD ZIMMERLE, A NEW MEXICO REGISTERED PROFESSIONAL SURVEYOR CERTIFY THAT I CONDUCTED AND AM RESPONSIBLE FOR THIS SURVEY, THAT THIS SURVEY IS TRUE AND CORRECT TO THE BEST OF MY KNOWLEDGE AND BELIEF, AND THAT THIS SURVEY AND PLAT MEETS THE MINIMUM STANDARDS FOR SURVEYING IN NEW MEXICO.

NEW MEXICO REGISTRATION NO. 8334

STATE OF NEW MEXICO)
)SS
COUNTY OF OTERO)

RECORDED IN THIS OFFICE OF THE COUNTY CLERK AND EX-OFFICIO RECORDER OF OTERO COUNTY, NEW MEXICO, AT 11:25 O'CLOCK, A.M., THIS 26th DAY OF July, 2000.

Mary D. Quintana COUNTY CLERK BY, Denise Relifo

RECEPTION NO. 6721 BOOK: 55 PAGES: 5

THIS PLAT PREPARED AND FILED PURSUANT TO SECTION 7,4, ORDINANCE 97-03, OTERO COUNTY SUBDIVISION REGULATIONS. THIS PLAT FILED WITH OTERO COUNTY CLERK AND WITH THE OTERO COUNTY ASSESSOR.

BURKE & ASSOCIATES, P.C.
CONSULTING ENGINEERS
SURVEYORS
1909 CUBA AVENUE, SUITE 5
ALAMOGORDO, NEW MEXICO
505-437-7074 FAX 505-437-7075
00397