BK 57 PG 83

TIMBERON GOLF COURSE #6 REPLAT A,BLK 16

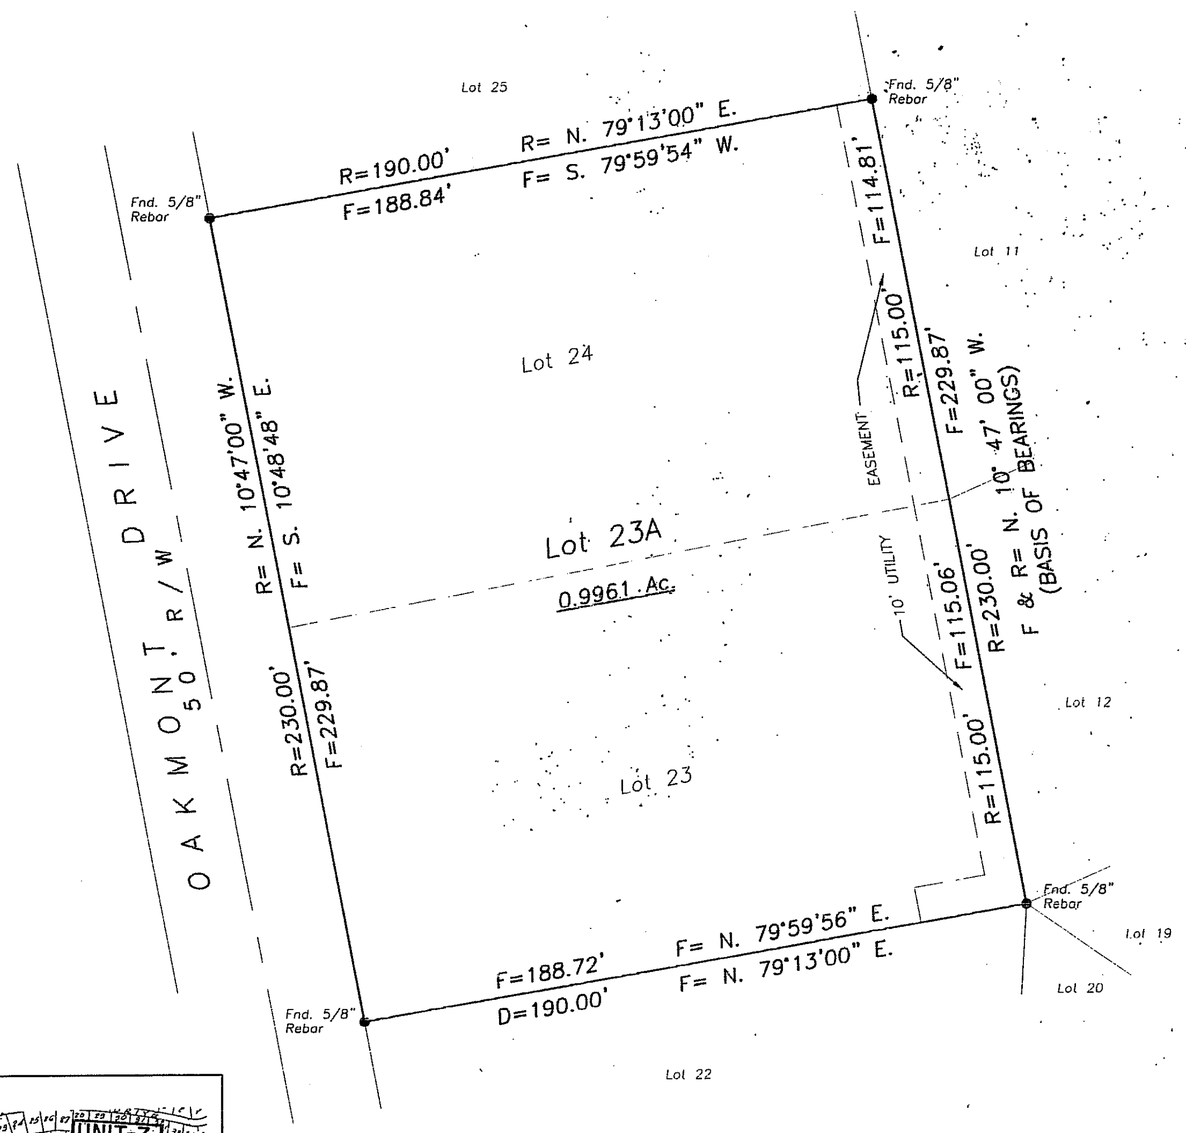

SCALE 1"=30'

0 30 60

R= RECORD DATA
F= FIELD DATA

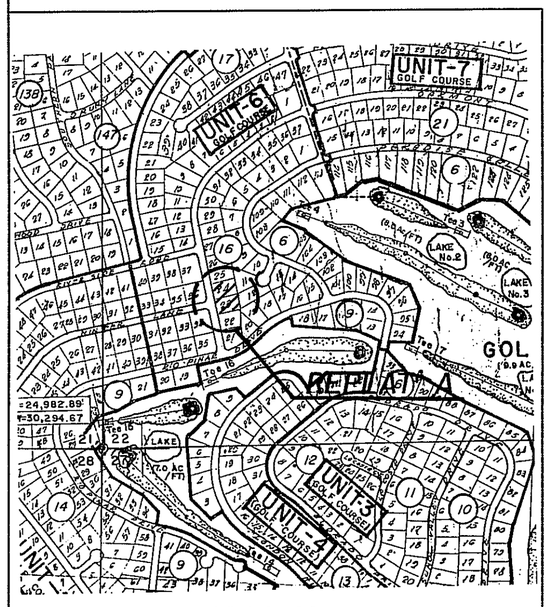

Vicinity Map
no scale

CERTIFICATE OF SURVEY

REPLAT A, BLOCK 16, TIMBERON GOLF COURSE SUBDIVISION, UNIT-6 OTERO COUNTY, NEW MEXICO

A REPLAT OF LOTS 23 AND 24, BLOCK 16, TIMBERON GOLF COURSE SUBDIVISION, UNIT-6, OTERO COUNTY, NEW MEXICO

DEDICATION

STATE OF ~~NEW MEXICO~~ TEXAS
COUNTY OF ~~OTERO~~ EL PASO } SS

KNOW ALL MEN BY THESE PRESENTS THAT **JOHN E. AND VONA O. UXER** ARE THE OWNERS AND PROPRIETORS OF LOTS 23 AND 24, BLOCK 16, TIMBERON GOLF COURSE SUBDIVISION, UNIT-6 , AS FILED FOR RECORD IN THE OFFICE OF THE OTERO COUNTY CLERK AND EX-OFFICIO RECORDER ON THE 1st DAY OF MAY, 1972, RECEPTION No. 88647. SAID OWNERS DO HEREBY CAUSE SAID LOTS TO BE VACATED AND REPLATTED AS SHOWN HEREIN ON THIS PLAT AND DO HEREBY REDEDICATE THE UTILITY EASEMENTS AS SHOWN HEREON.

IN WITNESS THEREOF THE OWNERS HAVE SET THEIR HANDS AND SEALS ON THIS 23rd DAY OF September, 1997.

John E. Uxer — JOHN E. UXER
Vona O. Uxer — VONA O. UXER

ACKNOWLEDGEMENT

STATE OF ~~NEW MEXICO~~ TEXAS
COUNTY OF ~~OTERO~~ EL PASO } SS

THE FOREGOING INSTRUMENT WAS ACKNOWLEDGED BEFORE ME THIS 23rd DAY OF September, 1997, BY JOHN E. UXER AND VONA O. UXER.

Isela Gonzalez, NOTARY PUBLIC. MY COMMISSION EXPIRES: 2-26-2000

OFFICIAL SEAL
ISELA GONZALEZ
NOTARY PUBLIC
In and for the State of Texas
My commission expires 02-26-2000

CERTIFICATE

I, GEORGE P. LIGHT, HEREBY CERTIFY THAT THIS PLAT WAS PREPARED FROM AN ACTUAL SURVEY MADE UNDER MY SUPERVISION AND THAT THIS SURVEY AND PLAT MEETS THE MINIMUM STANDARDS FOR SURVEYING IN NEW MEXICO AND THAT THE SAME IS TRUE AND CORRECT TO THE BEST OF MY KNOWLEDGE AND BELIEF.

George P. Light
GEORGE P. LIGHT, P. S. No. 4621

9-12-97

RECORDING

RECORDED IN THE OFFICE OF THE COUNTY CLERK AND EX-OFFICIO RECORDER OF OTERO COUNTY, NEW MEXICO, AT 10:00 O'CLOCK, A. M., THIS 2nd DAY OF April, 1998.

Mary A. Quintana, COUNTY CLERK BY: Robyn Silva, DEPUTY

RECEPTION No. 3448 BOOK: 57, PAGE: 83.

MOUNTAIN SURVEYS
P.O. Box 653 Cloudcroft, New Mexico 88317 Tel. (505) 682-2537 Fax (505) 682-6008

Job No.: 069-97 Date: 09-12-97 Client: John E. and Vona O. Uxer
Description: REPLAT OF LOTS 23 & 24, BLOCK 16, TIMBERON GOLF COURSE SUBDIVISION, UNIT-6