EASI FILE CORP. IRVINE, CA EFH 24

PINEYWOODS ESTATE #5 REPLAT 5 BLOCK 2

BK 58 PG 5

LTR/SUBDIV/PINEYWOODS-5-A-2

CERTIFICATE OF SURVEY

REPLAT A, BLOCK 2

PINEY WOODS ESTATES
PLAT 5
OTERO COUNTY, NEW MEXICO

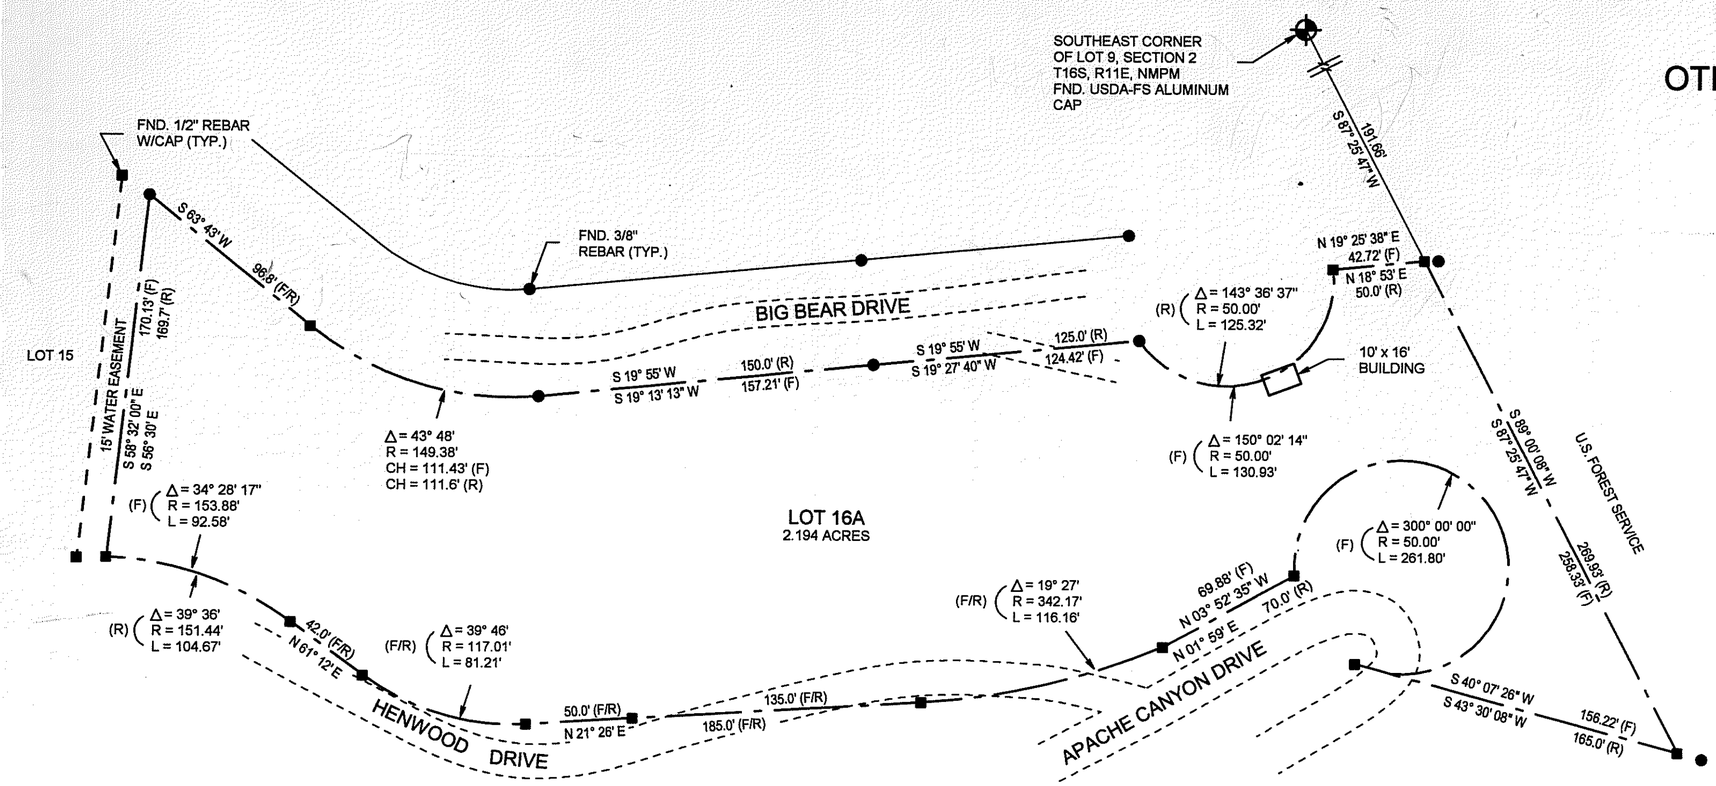

NOTE:
BOOK AND PAGE NUMBERS REFERRED TO ARE OF THE RECORDS OF OTERO COUNTY, NEW MEXICO, OBTAINED FROM THE FILES OF THE OTERO COUNTY ASSESSOR'S OFFICE.

(F) = FIELD
(R) = RECORD

DEDICATION

STATE OF NEW MEXICO)
)SS
COUNTY OF OTERO)

KNOW ALL MEN BY THESE PRESENTS THAT PATRICK JAMES HAENELT, JR. AND JAMES R. ERBES ARE THE OWNERS AND PROPRIETORS OF LOTS 16, 17, 18, 19 AND 20, BLOCK 2, PINEY WOODS ESTATES, PLAT 5, OTERO COUNTY, NEW MEXICO.

SAID OWNERS DO HEREBY CAUSE SAID LOTS TO BE VACATED AND REPLATTED AS SHOWN HEREIN ON THIS PLAT.

IN WITNESS WHEREOF THE OWNERS HAVE SET THEIR HANDS AND SEAL ON THE 16 DAY OF May, 2002.

Patrick J Haenelt Jr. James R. Erbes

PATRICK JAMES HAENELT, JR. JAMES R. ERBES

ACKNOWLEDGEMENT

STATE OF NEW MEXICO)
)SS
COUNTY OF OTERO)

THE FOREGOING INSTRUMENT WAS ACKNOWLEDGED BEFORE ME THIS 16 DAY OF May, 2002, BY PATRICK JAMES HAENELT, JR. AND JAMES R. ERBES

WITNESS MY HAND AND SEAL ON THIS DAY AND YEAR LAST WRITTEN ABOVE

MY COMMISSION EXPIRES 7-11-03 Gay L. Murphy NOTARY PUBLIC

OFFICIAL SEAL
Gay L. Murphy
NOTARY PUBLIC
STATE OF NEW MEXICO
My Commission Expires: 7-11-03

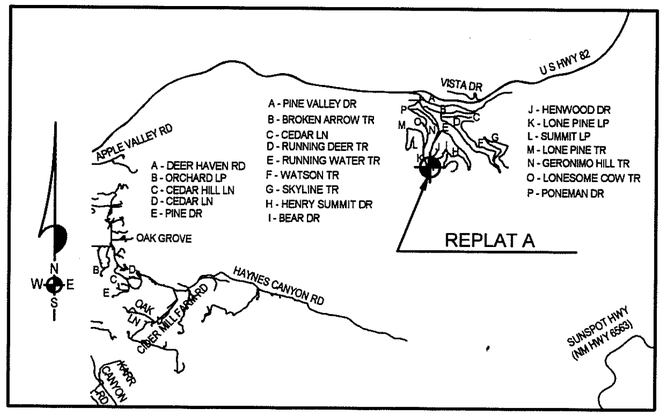

LOCATION MAP
NOT TO SCALE

BURKE & ASSOCIATES, P.C.
CONSULTING ENGINEERS
SURVEYORS
1909 CUBA AVENUE, SUITE 5
ALAMOGORDO, NEW MEXICO
505-437-7074 FAX 505-437-7075
02343

02342

CERTIFICATE

STATE OF NEW MEXICO)
)SS
COUNTY OF OTERO)

I, KLAD ZIMMERLE, A NEW MEXICO LICENSED PROFESSIONAL SURVEYOR CERTIFY THAT I CONDUCTED AND AM RESPONSIBLE FOR THIS SURVEY, THAT THIS SURVEY IS TRUE AND CORRECT TO THE BEST OF MY KNOWLEDGE AND BELIEF, AND THAT THIS SURVEY AND PLAT MEETS THE MINIMUM STANDARDS FOR SURVEYING IN NEW MEXICO.

Klad Zimmerle
NEW MEXICO REGISTRATION NO. 8334

STATE OF NEW MEXICO)
)SS
COUNTY OF OTERO)

RECORDED IN THIS OFFICE OF THE COUNTY CLERK AND EX-OFFICIO RECORDER OF OTERO COUNTY, NEW MEXICO, AT 3:07 O'CLOCK, P.M., THIS 17 DAY OF May, 2002.

Mary D. Quintana COUNTY CLERK

BY Chris Jenski

RECEPTION NO. 05143 BOOK: 58 PAGES: 5

THIS PLAT PREPARED AND FILED PURSUANT TO SECTION 7.4, ORDINANCE 97-03, OTERO COUNTY SUBDIVISION REGULATIONS AND SECTIONS 3-20-2, NMSA, 1978. THIS PLAT FILED WITH OTERO COUNTY CLERK AND WITH THE OTERO COUNTY ASSESSOR.

COPYRIGHT © 2002 BURKE & ASSOCIATES, P.C.