PINEY WOODS ESTATES PLAT 4
REPLAT A, BLOCK 4
BK 58PG 50

CERTIFICATE OF SURVEY
REPLAT A, BLOCK 4
PINEY WOODS ESTATES
PLAT 4
OTERO COUNTY, NEW MEXICO

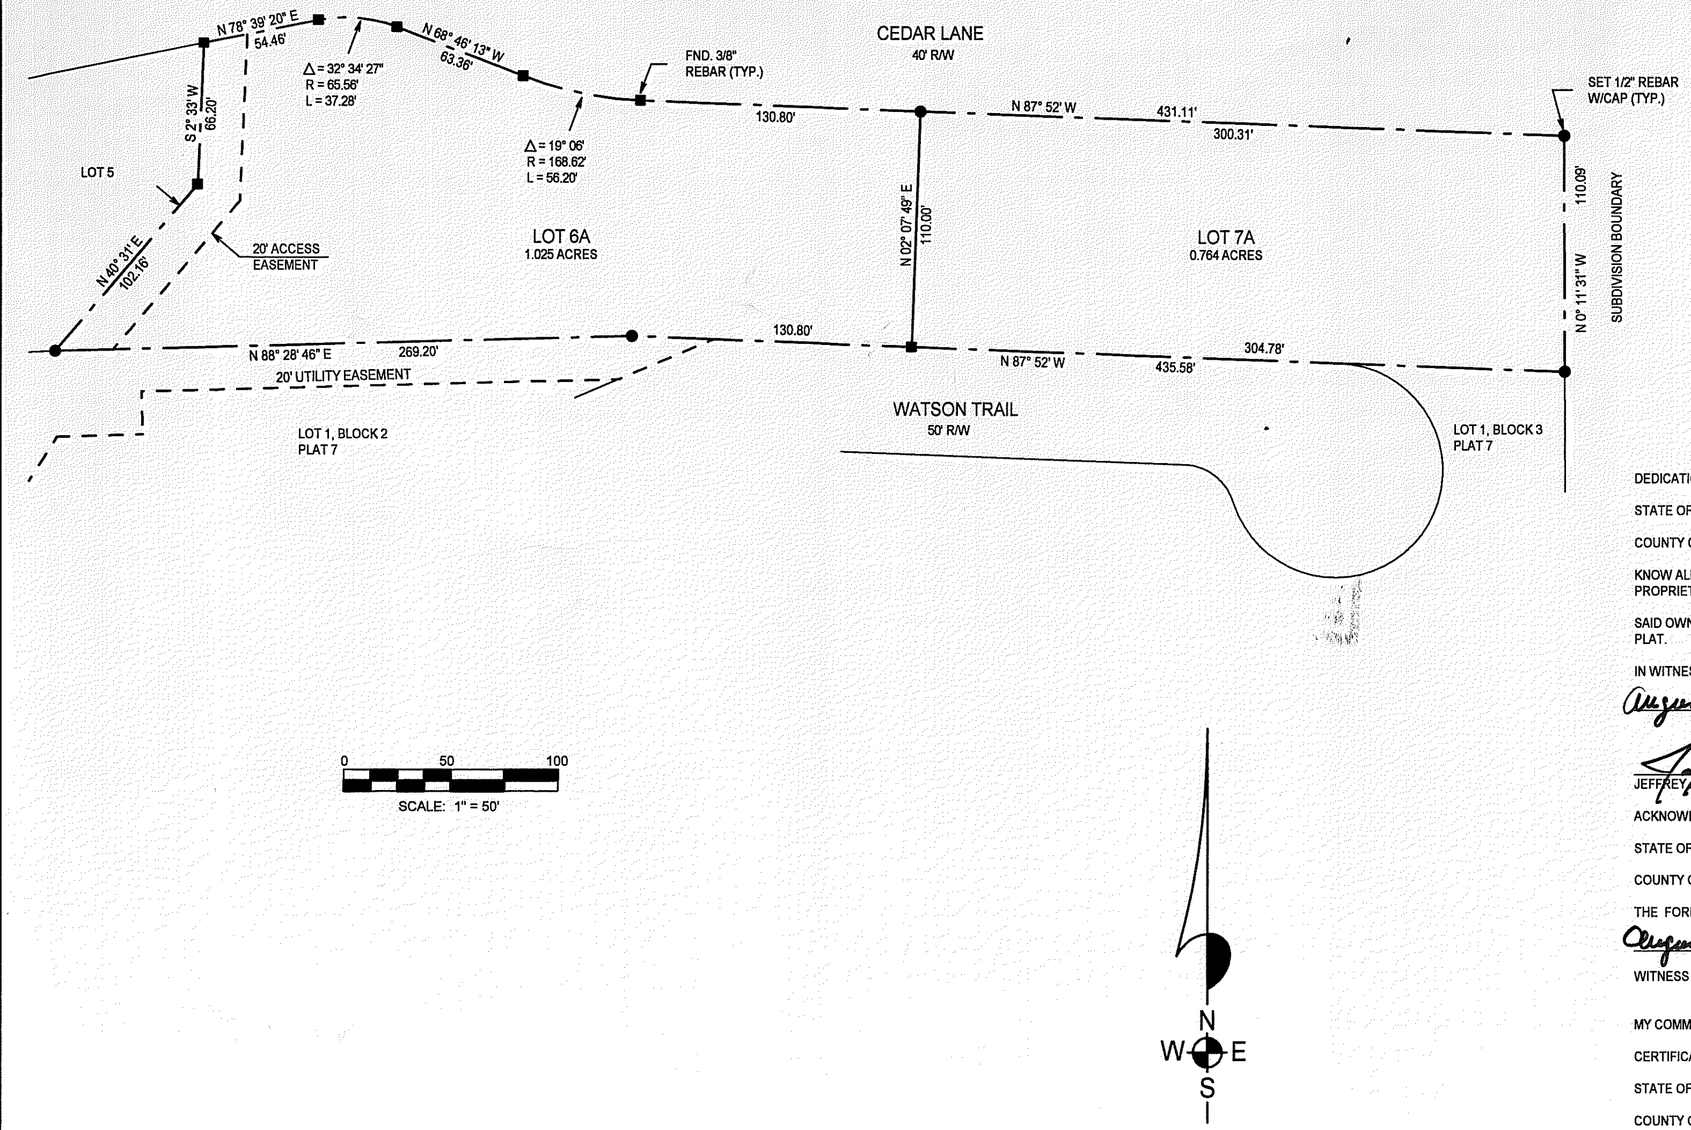

0 50 100
SCALE: 1" = 50'

N
W E
S

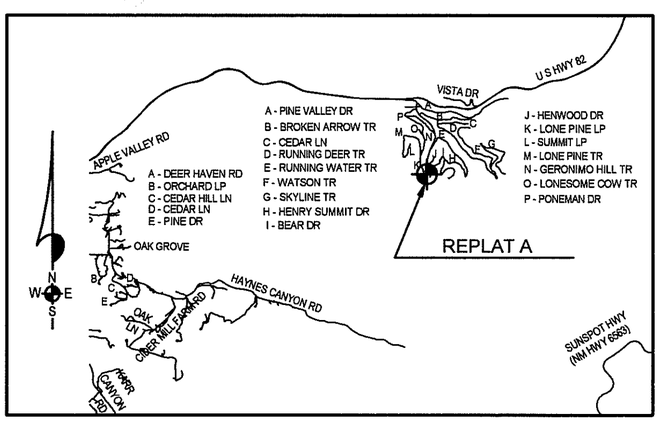

LOCATION MAP
NOT TO SCALE

DEDICATION

STATE OF NEW MEXICO)
)SS
COUNTY OF OTERO)

KNOW ALL MEN BY THESE PRESENTS THAT JEFFREY A. KANE AND DEBRA L. KANE ARE THE OWNERS AND PROPRIETORS OF LOTS 6-12, BLOCK 4, PINEY WOODS ESTATES, PLAT 4, OTERO COUNTY, NEW MEXICO.

SAID OWNERS DO HEREBY CAUSE SAID LOTS TO BE VACATED AND REPLATTED AS SHOWN HEREIN ON THIS PLAT.

IN WITNESS WHEREOF THE OWNERS HAVE SET THEIR HANDS AND SEAL ON THE 9th DAY OF August, 2002.

JEFFREY A. KANE DEBRA L. KANE

ACKNOWLEDGEMENT

STATE OF TEXAS)
)SS
COUNTY OF TRAVIS

THE FOREGOING INSTRUMENT WAS ACKNOWLEDGED BEFORE ME ON THIS 9th DAY OF August, 2002 BY JEFFREY A. KANE AND DEBRA L. KANE.

WITNESS MY HAND AND SEAL ON THIS DAY AND YEAR LAST WRITTEN ABOVE.

THERESA E. HARDING
MY COMMISSION EXPIRES
December 23, 2003

MY COMMISSION EXPIRES 12-23-03, NOTARY PUBLIC

CERTIFICATE

STATE OF NEW MEXICO)
)SS
COUNTY OF OTERO)

I, KLAD ZIMMERLE, A NEW MEXICO LICENSED PROFESSIONAL SURVEYOR CERTIFY THAT I CONDUCTED AND AM RESPONSIBLE FOR THIS SURVEY, THAT THIS SURVEY IS TRUE AND CORRECT TO THE BEST OF MY KNOWLEDGE AND BELIEF, AND THAT THIS SURVEY AND PLAT MEETS THE MINIMUM STANDARDS FOR SURVEYING IN NEW MEXICO.

NEW MEXICO REGISTRATION NO. 8334

STATE OF NEW MEXICO)
)SS
COUNTY OF OTERO)

RECORDED IN THIS OFFICE OF THE COUNTY CLERK AND EX-OFFICIO RECORDER OF OTERO COUNTY, NEW MEXICO, AT 3:15 O'CLOCK P.M., THIS 26 DAY OF August, 2002.

COUNTY CLERK BY

RECEPTION NO. 8888 BOOK: 58 PAGES: 50

THIS PLAT PREPARED AND FILED PURSUANT TO SECTION 7,4, ORDINANCE 97-03, OTERO COUNTY SUBDIVISION REGULATIONS. THIS PLAT FILED WITH OTERO COUNTY CLERK AND WITH THE OTERO COUNTY ASSESSOR.

BURKE & ASSOCIATES, P.C.
CONSULTING ENGINEERS
SURVEYORS
1909 CUBA AVENUE, SUITE 5
ALAMOGORDO, NEW MEXICO
505-437-7074 FAX 505-437-7075
02359

COPYRIGHT © 2002 BURKE & ASSOCIATES, P.C.

LTR/SUBDIV/PINEYWOOD-4-A-4