HOLIDAY SANDS #2, REPLAT C

BK 59 PG 90 – 91

Plat of
Holiday Sands, Unit 2, Replat C

Alamogordo, Otero County, New Mexico
June 2003

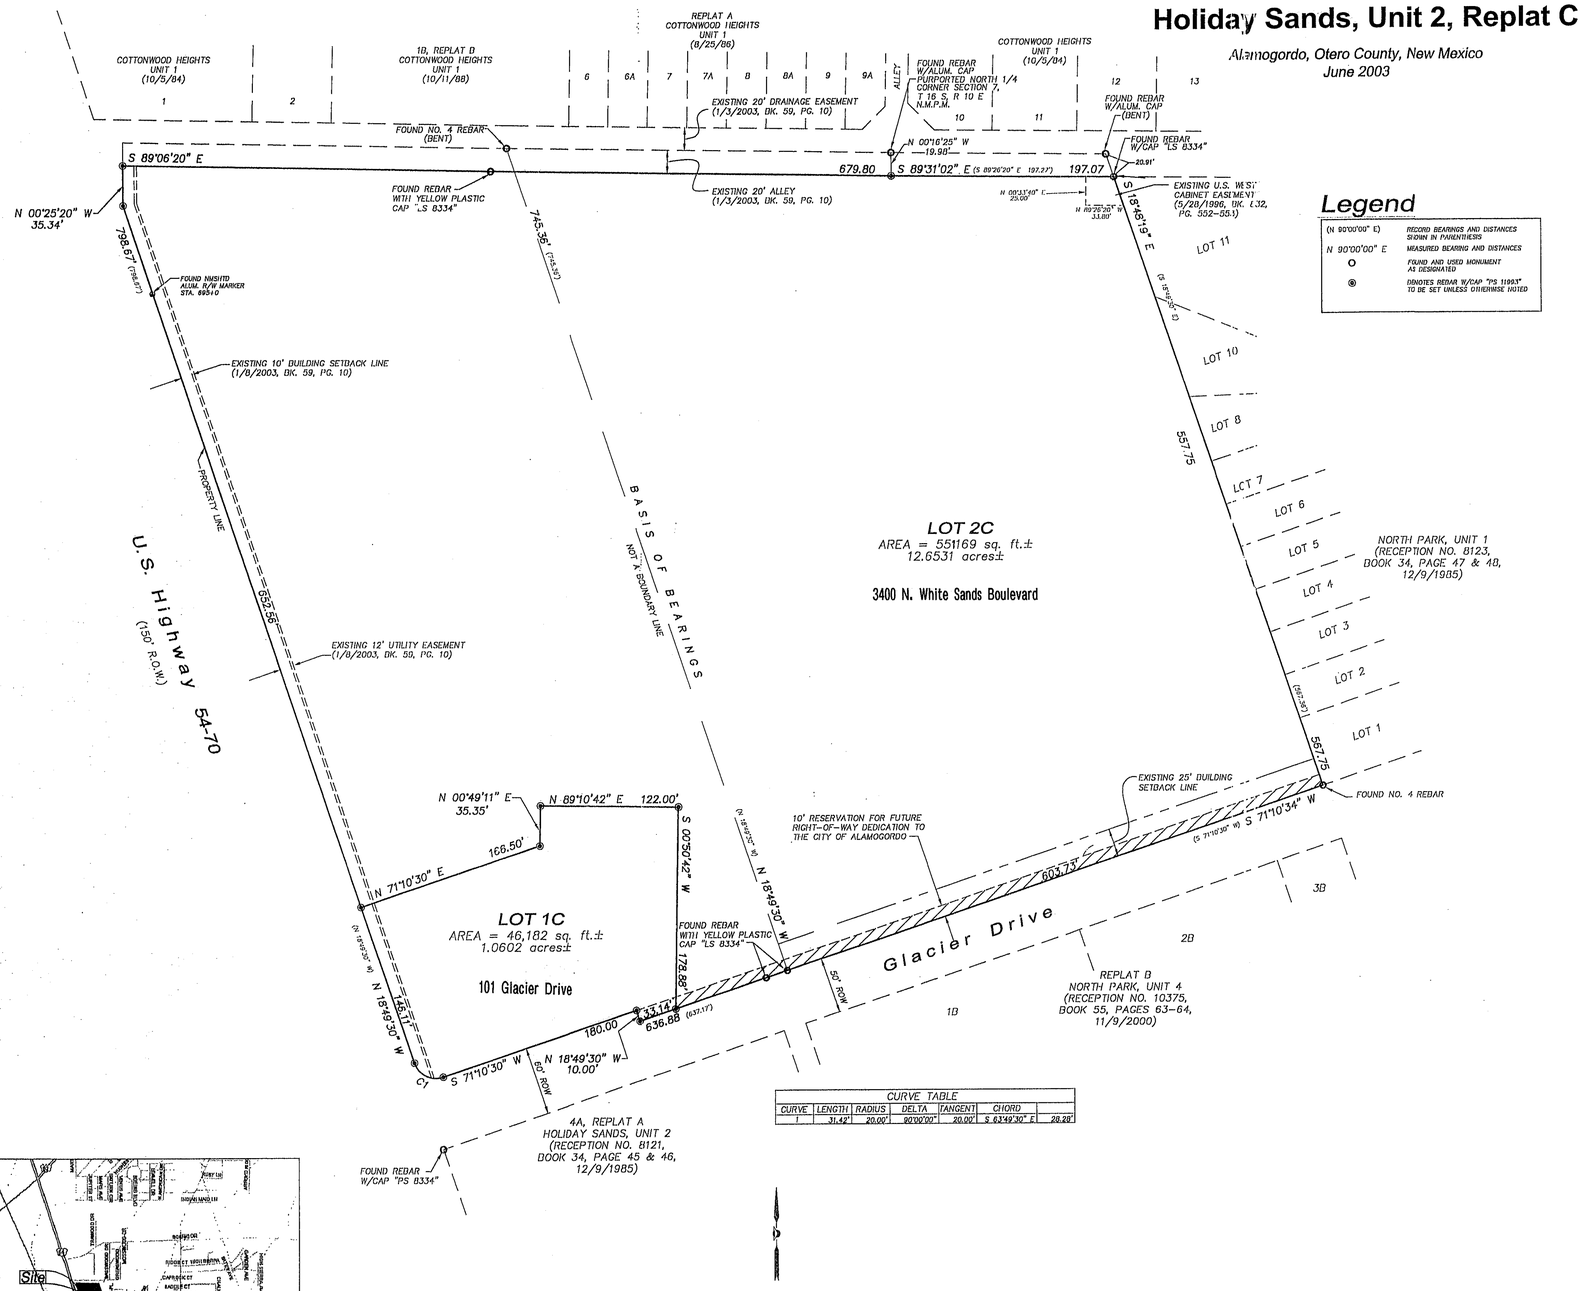

CURVE TABLE						
CURVE	LENGTH	RADIUS	DELTA	TANGENT	CHORD	
1	31.42'	20.00'	90°00'00"	20.00'	S 63°49'30" E	28.28'

GRAPHIC SCALE

60 0 30 60 120 240

(IN FEET)
1 inch = 60 ft.

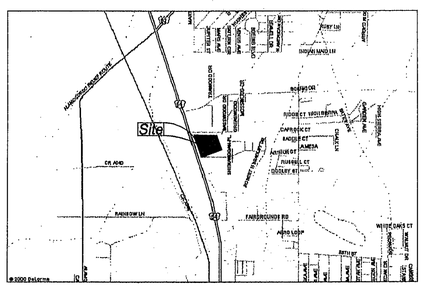

LOCATION MAP
ALAMOGORDO, NEW MEXICO
NOT TO SCALE

Legend

(N 90°00'00" E)	RECORD BEARINGS AND DISTANCES SHOWN IN PARENTHESES
N 90°00'00" E	MEASURED BEARING AND DISTANCES
○	FOUND AND USED MONUMENT AS DESIGNATED
◉	DENOTES REBAR W/CAP "PS 11993" TO BE SET UNLESS OTHERWISE NOTED

Dedication

STATE OF NEW MEXICO)
)SS
COUNTY OF OTERO)

KNOW ALL MEN BY THESE PRESENTS THAT HOME DEPOT U.S.A., INC., A DELAWARE CORPORATION, IS THE OWNER AND PROPRIETOR OF LOT 1B, REPLAT D, HOLIDAY SANDS, UNIT 2, ALAMOGORDO, OTERO COUNTY, NEW MEXICO.

SAID OWNER, IN ACCORDANCE WITH ITS FREE WILL AND DESIRE, DOES HEREBY CAUSE LOT 1B, HOLIDAY SANDS, UNIT 2, RECORDED JANUARY 8, 2003, RECEPTION NO. 03-00212, BOOK 59, PAGES 10-11, TO BE RESUBDIVIDED AND REPLATTED AND TO BE DESIGNATED AS LOTS 1C AND 2C, REPLAT C, HOLIDAY SANDS, UNIT 2, ALAMOGORDO, OTERO COUNTY, NEW MEXICO, AS SHOWN ON THE FOREGOING PLAT, AND IN RECORDING THIS PLAT CAUSE ALL OF THE EASEMENTS WITHIN THE BOUNDS OF THE DESCRIBED TRACT OF LAND TO BE DEDICATED TO THE USES SHOWN.

JACOB R. PRITCHETT, JR.
CORPORATE COUNSEL FOR HOME DEPOT

STATE OF TEXAS)
)SS
COUNTY OF DALLAS)

THE FOREGOING INSTRUMENT WAS ACKNOWLEDGED BEFORE ME ON THIS 19 DAY OF June, 2003, BY Jacob R. Pritchett, Jr.

WITNESS MY HAND AND SEAL ON THIS DAY AND YEAR LAST WRITTEN ABOVE

MY COMMISSION EXPIRES 11-8-05 Debra K. Broome

NOTARY PUBLIC DEBRA K. BROOME MY COMMISSION EXPIRES November 8, 2005

ACCEPTANCE OF THE CITY OF ALAMOGORDO

THIS SUMMARY PLAT OF "HOLIDAY SANDS, UNIT 2, REPLAT C"

ALAMOGORDO, OTERO COUNTY, NEW MEXICO IS ON

THIS 26th DAY OF August, 2003, SUBMITTED AND APPROVED

_____, CITY MANAGER

ATTEST: Betty C. Kidwell, CITY CLERK

THIS SUBDIVISION DOES LIE WITHIN THE PLANNING OR PLATTING JURISDICTION OF THE CITY OF ALAMOGORDO, NEW MEXICO

Larry W. Medrano, SURVEYOR

NOTARY PUBLIC STATE OF NEW MEXICO DEBORAH SERNA My Commission Expires 6-18-06

SUBSCRIBED AND SWORN BEFORE ME THIS 4th DAY OF June, 2003,

MY COMMISSION EXPIRES 6-18-06 Deborah Serna, NOTARY PUBLIC

Surveyor Certificate

STATE OF NEW MEXICO)
)SS
COUNTY OF OTERO)

I, LARRY W. MEDRANO, A NEW MEXICO REGISTERED PROFESSIONAL SURVEYOR CERTIFY THAT I CONDUCTED AND AM RESPONSIBLE FOR THIS SURVEY, THAT THIS SURVEY IS TRUE AND CORRECT TO THE BEST OF MY KNOWLEDGE AND BELIEF, AND THAT THIS SURVEY AND PLAT MEETS THE MINIMUM STANDARDS FOR SURVEYING IN NEW MEXICO.

Larry W. Medrano 6/3/03
NMPS 11993

LARRY W. MEDRANO NEW MEXICO 11993 REGISTERED PROFESSIONAL SURVEYOR

Recording Data

STATE OF NEW MEXICO)
)SS
COUNTY OF OTERO)

RECORDED IN THE OFFICE OF THE COUNTY CLERK AND EX-OFFICIO RECORDER OF OTERO COUNTY, NEW MEXICO, AT 11:20 O'CLOCK A M. THIS 22nd DAY OF August, 2003.

Mary D. Quintana, COUNTY CLERK

BY, Denise Rodriguez

RECEPTION NO. 10461 BOOK: 59 PAGES: 90-91

PRECISION SURVEYS, INC.

8414-D JEFFERSON ST., N.E. PHONE 505 856 6700
ALBUQUERQUE, NEW MEXICO 87113 FAX 505 856 7900

Sheet 1 of 1
024208p3

S:\PLATS\2002\024208p3.dwg Wed Aug 06 13:06:05 2003