REPLAT I,
CIELO VISTA WEST
OTERO COUNTY, NEW MEXICO

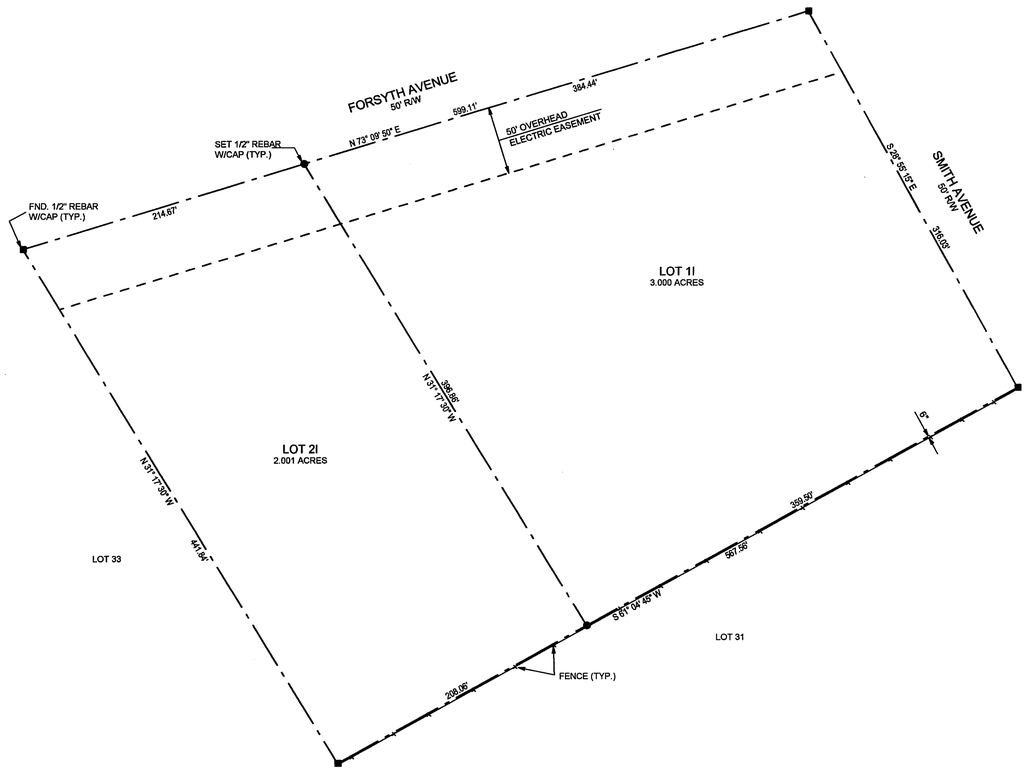

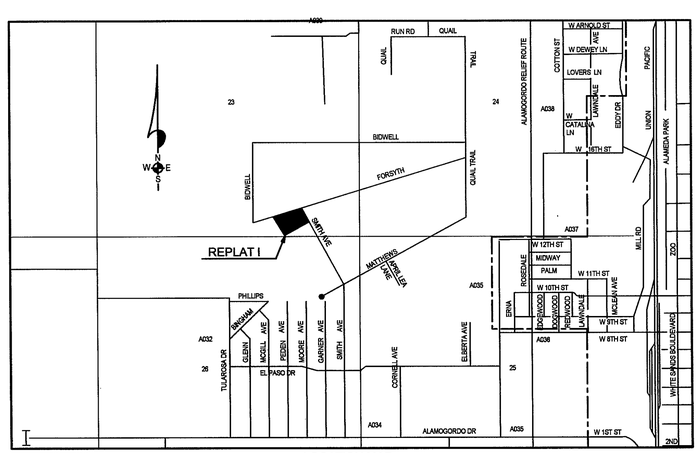

LOCATION MAP
NOT TO SCALE

N
W E
S

SCALE: 1" = 50'

DEDICATION

STATE OF NEW MEXICO)
)SS
COUNTY OF OTERO)

KNOW ALL MEN BY THESE PRESENTS THAT JESUS MANUEL LOPEZ by ALBINO J. LERMA, POWER OF ATTORNEY, IS THE OWNER AND PROPRIETOR OF LOT 32, CIELO VISTA WEST, OTERO COUNTY, NEW MEXICO.

SAID OWNER DOES HEREBY CAUSE SAID LOT TO BE RESUBDIVIDED, AS SHOWN ON THIS PLAT AND DO HEREBY CAUSE A REDEDICATION OF ALL STREETS, ALLEYS AND EASEMENTS WITHIN AND ADJACENT TO THE DESCRIBED SUBDIVISION IN ALL RESPECTS, AS SHOWN HEREON.

JESUS MANUEL LOPEZ by ALBINO J. LERMA, POWER OF ATTORNEY

ACKNOWLEDGEMENT

STATE OF NEW MEXICO)
)SS
COUNTY OF OTERO)

THE FOREGOING INSTRUMENT WAS ACKNOWLEDGED BEFORE ME THIS 7th DAY OF September, 2004 BY ALBINO J. LERMA, POWER OF ATTORNEY FOR JESUS MANUEL LOPEZ.

WITNESS MY HAND AND SEAL ON THIS DAY AND YEAR LAST WRITTEN ABOVE.

MY COMMISSION EXPIRES 7-12-2006 NOTARY PUBLIC

OFFICIAL SEAL
Gay L. Maupin
NOTARY PUBLIC
STATE OF NEW MEXICO
My Commission Expires 7-12-2006

CLAIM OF EXEMPTION TO THE OTERO COUNTY SUBDIVISION ORDINANCE GRANTED ON THIS 28 DAY OF ~~NOV~~ SEPT, 2004.

Dale Pollei, OTERO COUNTY PLANNING COORDINATOR,

ACCEPTANCE OF THE CITY OF ALAMOGORDO

THIS SUMMARY PLAT OF "REPLAT I, CIELO VISTA WEST," OTERO COUNTY, NEW MEXICO, IS

ON THIS 26 DAY OF ~~November~~ October, 2004, SUBMITTED AND APPROVED

_____, CITY MANAGER

ATTEST _____, CITY CLERK

I, KLAD ZIMMERLE, A NEW MEXICO LICENSED PROFESSIONAL SURVEYOR, CERTIFY THAT I CONDUCTED AND AM RESPONSIBLE FOR THIS SURVEY, THAT THIS SURVEY IS TRUE AND CORRECT TO THE BEST OF MY KNOWLEDGE AND BELIEF, AND THAT THIS SURVEY AND PLAT MEETS THE MINIMUM STANDARDS FOR SURVEYING IN NEW MEXICO.

NEW MEXICO REGISTRATION NO. 8334

STATE OF NEW MEXICO)
)SS
COUNTY OF OTERO)

RECORDED IN THE OFFICE OF THE COUNTY CLERK AND EX-OFFICIO RECORDER OF OTERO COUNTY, NEW MEXICO, AT 4:15 O'CLOCK P.M.

THIS 25th DAY OF October, 2004.

Mary D. Quintana, COUNTY CLERK

BY, Robyn Silva

RECEPTION NO. 12933 BOOK 61 PAGES 95-96

ALAMOTERO LAND SURVEYS, P.C.

PROFESSIONAL LAND SURVEYORS
1101 NORTH FLORIDA AVENUE
ALAMOGORDO, NEW MEXICO
PHONE 505-437-7074 FAX 505-437-7075

COPYRIGHT © 2004 ALAMOTERO LAND SURVEYS, P.C.

04894

L:TRSUBDIV\CIELOVISTWT-I

CIELO VISTA WEST REPLAT I
BK 61 PG 95 – 96