REPLAT D MT.JOY ESTATES

BK.63 PG.32

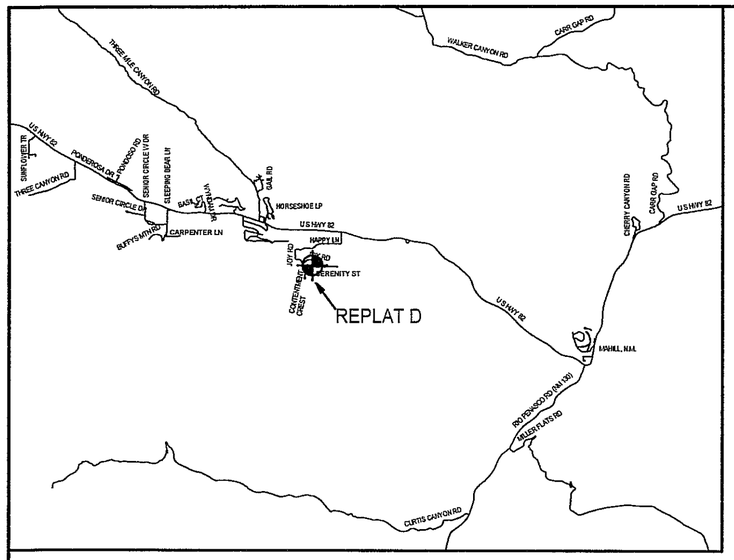

CLAIM OF EXEMPTION
CERTIFICATE OF SURVEY
REPLAT D,
MT. JOY ESTATES
OTERO COUNTY, NEW MEXICO

DEDICATION

STATE OF NEW MEXICO)
)SS
COUNTY OF OTERO)

KNOW ALL MEN BY THESE PRESENTS THAT RONALD A. WODASKI AND DONNA R. BROWN - WODASKI ARE THE OWNERS AND PROPRIETORS OF TRACTS 14 & 15, MT. JOY ESTATES, OTERO COUNTY, NEW MEXICO.

SAID OWNERS DO HEREBY CAUSE SAID TRACTS TO BE VACATED AND REPLATTED AS SHOWN HEREIN ON THIS PLAT.

IN WITNESS WHEREOF SAID OWNERS HAVE SET THEIR HANDS AND SEAL ON THE 10 DAY OF October, 2005.

RONALD A. WODASKI

Donna R. Brown-Wodaski
DONNA R. BROWN - WODASKI

ACKNOWLEDGEMENT

STATE OF NEW MEXICO)
)SS
COUNTY OF OTERO)

THE FOREGOING INSTRUMENT WAS ACKNOWLEDGED BEFORE ME THIS 10 DAY OF October, 2005, BY RONALD A. WODASKI AND DONNA R. BROWN - WODASKI

WITNESS MY HAND AND SEAL ON THIS DAY AND YEAR LAST WRITTEN ABOVE.

MY COMMISSION EXPIRES 5/24/08 Klad Zimmerle NOTARY PUBLIC

OFFICIAL SEAL
Klad Zimmerle
NOTARY PUBLIC
STATE OF NEW MEXICO
My Commission Expires: 5/24/08

CLAIM OF EXEMPTION TO THE OTERO COUNTY SUBDIVISION ORDINANCE GRANTED ON THIS 10 DAY OF October, 2005. Dale Pallei Exemption #05-Ex-62

CERTIFICATE

STATE OF NEW MEXICO)
)SS
COUNTY OF OTERO)

I, KLAD ZIMMERLE, A NEW MEXICO LICENSED PROFESSIONAL SURVEYOR CERTIFY THAT I CONDUCTED AND AM RESPONSIBLE FOR THIS SURVEY, THAT THIS SURVEY IS TRUE AND CORRECT TO THE BEST OF MY KNOWLEDGE AND BELIEF, AND THAT THIS SURVEY AND PLAT MEETS THE MINIMUM STANDARDS FOR SURVEYING IN NEW MEXICO.

Klad Zimmerle
NEW MEXICO REGISTRATION NO. 8334

STATE OF NEW MEXICO)
)SS
COUNTY OF OTERO)

RECORDED IN THE OFFICE OF THE COUNTY CLERK AND EX-OFFICIO RECORDER OF OTERO COUNTY, NEW MEXICO, AT 7:38 O'CLOCK, A.M., THIS 12 DAY OF October, 2005.

Rolyn Silva COUNTY CLERK BY, Lupe Estrada

RECEPTION NO. 11781 BOOK: 63 PAGES: 32

THIS PLAT PREPARED AND FILED PURSUANT TO SECTION 7.4, ORDINANCE 97-03, OTERO COUNTY SUBDIVISION REGULATIONS. THIS PLAT FILED WITH OTERO COUNTY CLERK AND WITH THE OTERO COUNTY ASSESSOR.

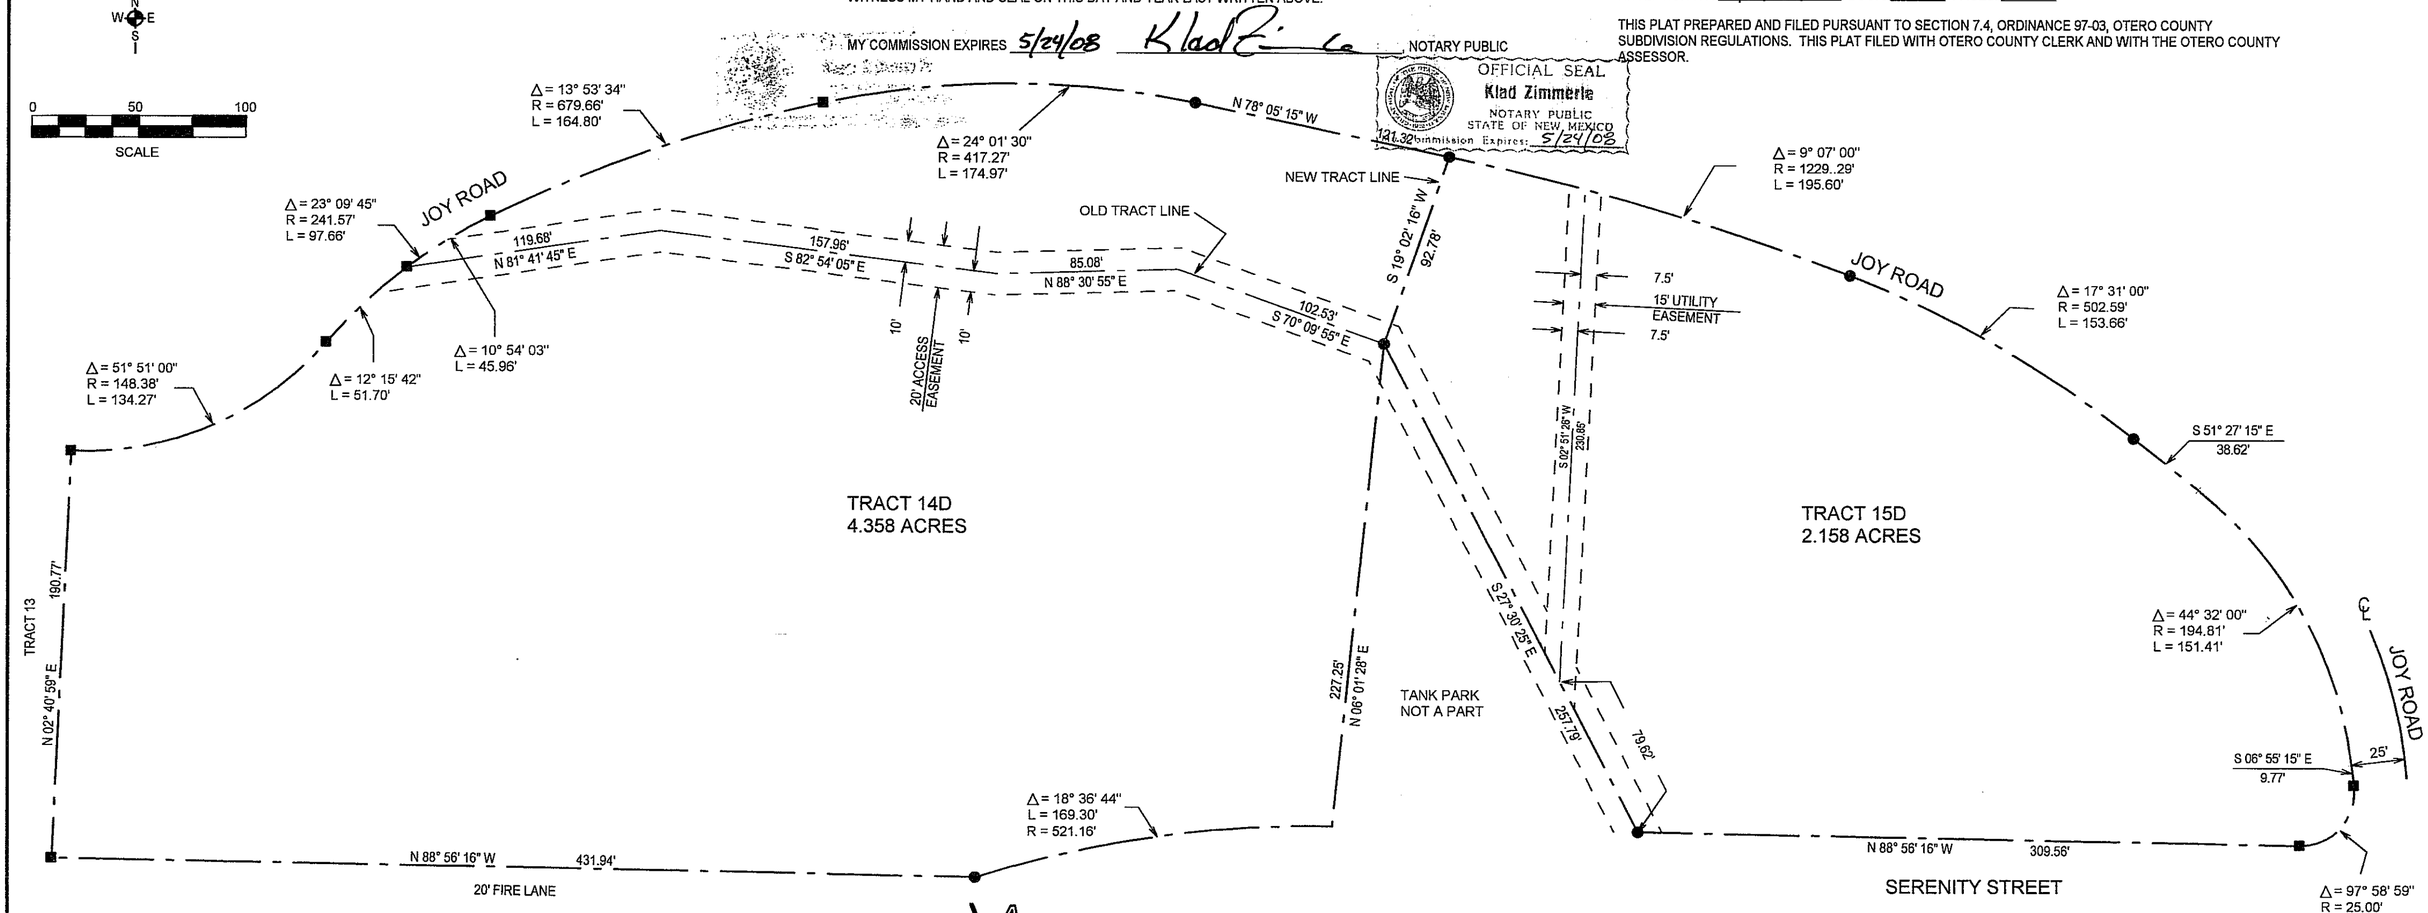

NOTE:
BOOK AND PAGE NUMBERS REFERRED TO ARE OF THE RECORDS OF OTERO COUNTY, NEW MEXICO, OBTAINED FROM THE FILES OF THE OTERO COUNTY ASSESSOR'S OFFICE.

ALAMOTERO LAND SURVEYS, P.C.
PROFESSIONAL LAND SURVEYORS
1101 NORTH FLORIDA AVENUE
ALAMOGORDO, NEW MEXICO
PHONE 505-437-7074 FAX 505-437-7075

COPYRIGHT © 2005 ALAMOTERO LAND SURVEYS, P.C.

051019

KZ/SUBS

MT. JOY ESTATES