EARLSILE CORP. IRVINE, CA GEM 24

MONTANO COLORADO ESCONDIDO REPLAT C

BK 64 PG 79

CERTIFICATE OF SURVEY

REPLAT C

MONTANO COLORADO ESCONDIDO
OTERO COUNTY, NEW MEXICO

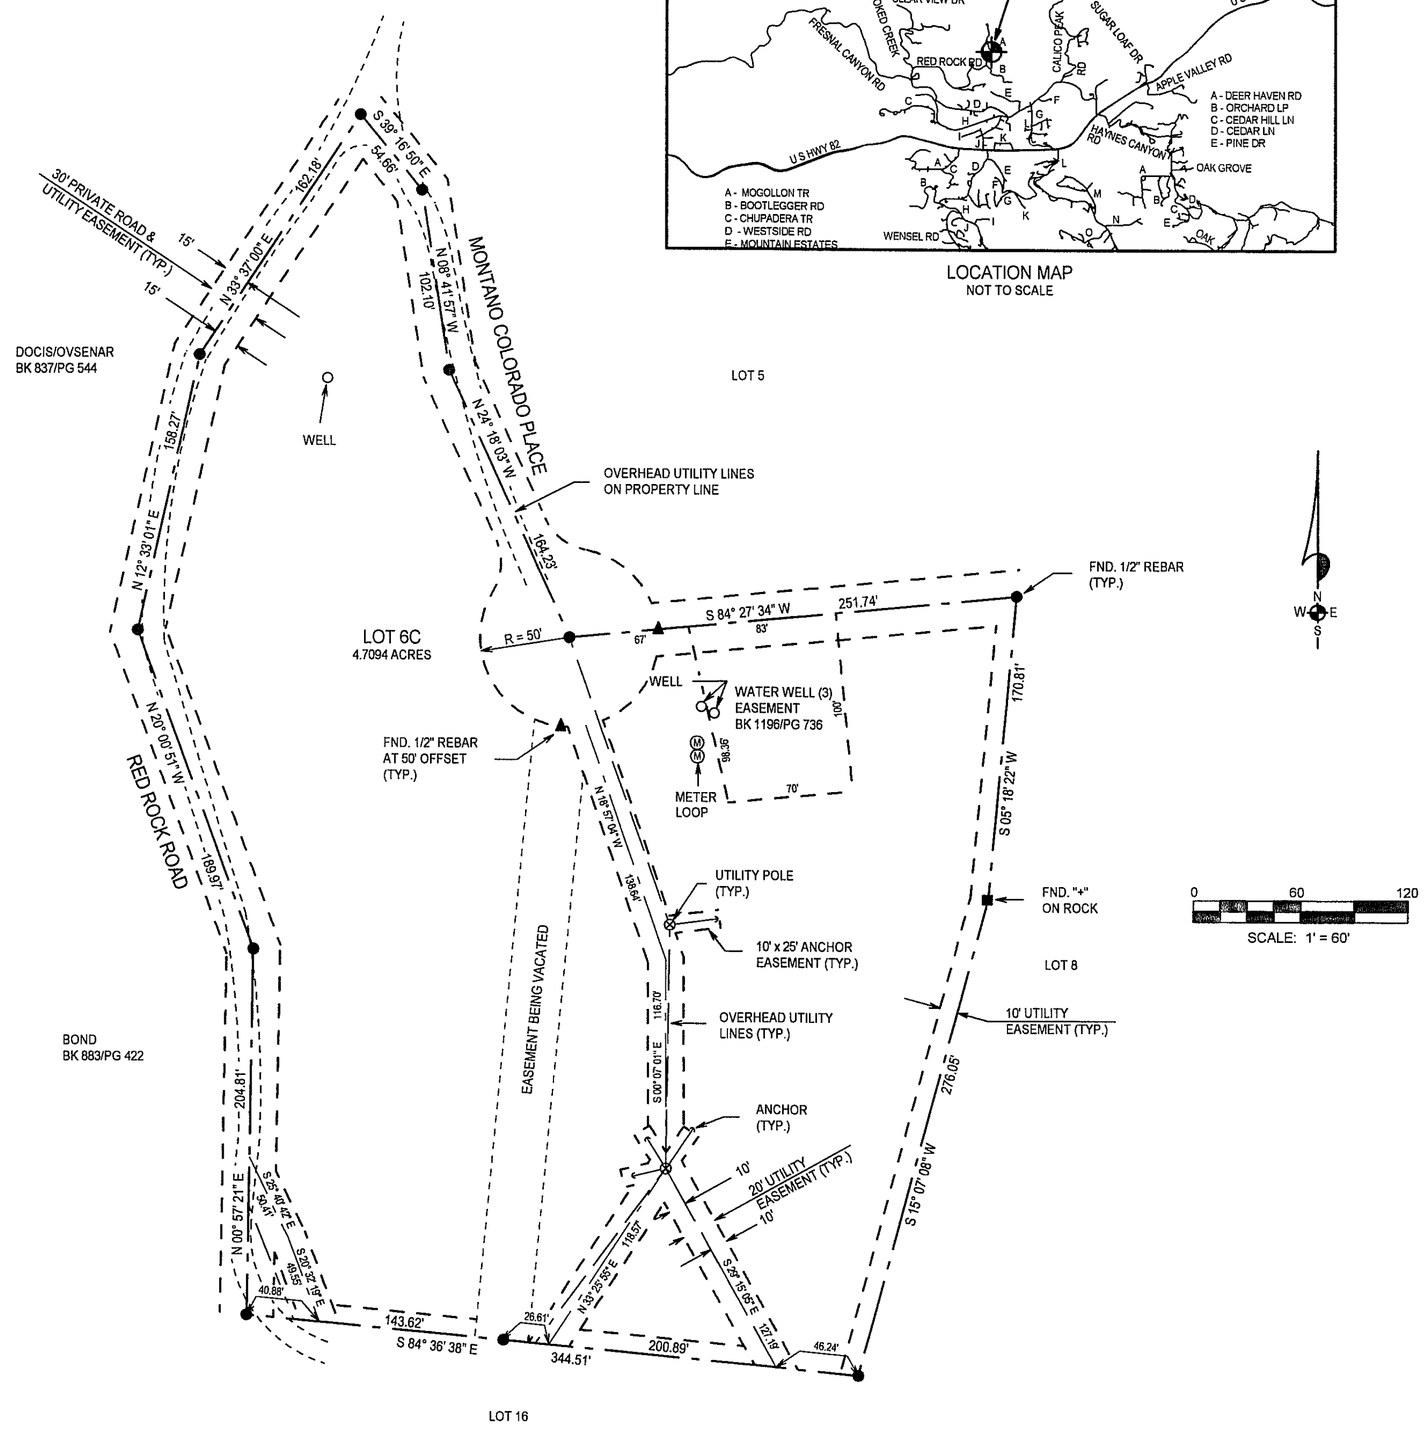

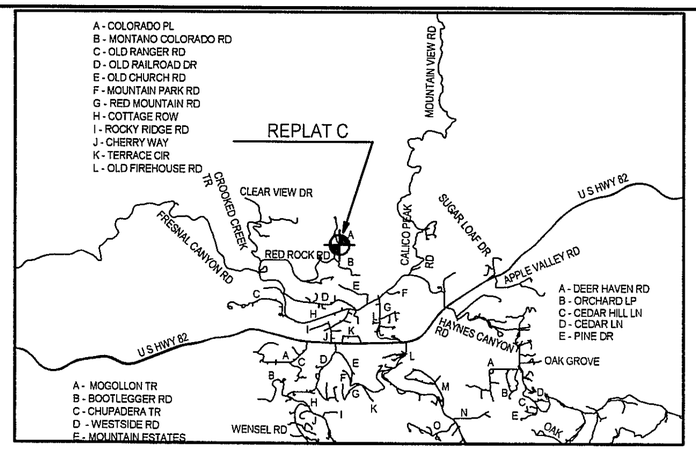

LOCATION MAP
NOT TO SCALE

DEDICATION

STATE OF NEW MEXICO)
)SS
COUNTY OF OTERO)

KNOW ALL MEN BY THESE PRESENTS THAT C. ERIC GILBERT, AKA, CHESTER GILBERT, AND M. DIANE GILBERT, AKA, MARJORIE GILBERT ARE THE OWNERS AND PROPRIETORS OF LOTS 6 AND 7, MONTANO COLORADO ESCONDIDO, OTERO COUNTY, NEW MEXICO.

SAID OWNERS DO HEREBY CAUSE SAID TRACTS TO BE VACATED AND RE-PLATTED AS SHOWN HEREIN ON THIS PLAT.

IN WITNESS WHEREOF THE OWNERS HAVE SET THEIR AND HANDS AND SEAL.

C. ERIC GILBERT M. DIANE GILBERT

ACKNOWLEDGEMENT

STATE OF NEW MEXICO)
)SS
COUNTY OF OTERO)

THE FOREGOING INSTRUMENT WAS ACKNOWLEDGED BEFORE ON THIS 3 DAY OF July, 2006, BY C. ERIC GILBERT AND M. DIANE GILBERT.

WITNESS MY HAND AND SEAL ON THIS DAY AND YEAR LAST WRITTEN ABOVE.

MY COMMISSION EXPIRES 5/24/08 NOTARY PUBLIC

OFFICIAL SEAL
Klad Zimmerle
NOTARY PUBLIC
STATE OF NEW MEXICO
My Commission Expires: 5/24/08

CERTIFICATE

STATE OF NEW MEXICO)
)SS
COUNTY OF OTERO)

I, KLAD ZIMMERLE, A NEW MEXICO LICENSED PROFESSIONAL SURVEYOR CERTIFY THAT I CONDUCTED AND AM RESPONSIBLE FOR THIS SURVEY, THAT THIS SURVEY IS TRUE AND CORRECT TO THE BEST OF MY KNOWLEDGE AND BELIEF, AND THAT THIS SURVEY AND PLAT MEETS THE MINIMUM STANDARDS FOR SURVEYING IN NEW MEXICO.

NEW MEXICO REGISTRATION NO. 8334

STATE OF NEW MEXICO)..
)SS
COUNTY OF OTERO)

RECORDED IN THE OFFICE OF THE COUNTY CLERK AND EX-OFFICIO RECORDER OF OTERO COUNTY, NEW MEXICO, AT 12:20 O'CLOCK, P.M., THIS 20 DAY OF July, 2006.

COUNTY CLERK BY:

RECEPTION NO. 8109 BOOK: 64 PAGES: 79

THIS PLAT PREPARED AND FILED PURSUANT TO SECTION 7.4, ORDINANCE 97-03, OTERO COUNTY SUBDIVISION REGULATIONS. THIS PLAT FILED WITH OTERO COUNTY CLERK AND WITH THE OTERO COUNTY ASSESSOR.

EASEMENT VACATION

I HAVE REVIEWED THE PROPOSED VACATION AND ABANDONMENT OF THE 20-FOOT UTILITY EASEMENT LYING 10-FEET ON EACH SIDE OF THE PROPERTY LINE COMMON TO LOTS 6 AND 7, MONTANO COLORADO ESCONDIDO AND APPROVE ITS VACATION AND ABANDONMENT.

OTERO COUNTY ELECTRIC CO-OP, INC.

BY: DATE: 7-12-06

TULAROSA BASIN TELEPHONE COMPANY

BY: DATE: 7-11-06

CHARTER COMMUNICATIONS

BY: DATE: 7/19/06

NOTE:
BOOK AND PAGE NUMBERS REFERRED TO ARE OF THE RECORDS OF OTERO COUNTY, NEW MEXICO, OBTAINED FROM THE FILES OF THE OTERO COUNTY ASSESSOR'S OFFICE.

ALAMOTERO LAND SURVEYS, P.C.
PROFESSIONAL LAND SURVEYORS
1101 NORTH FLORIDA AVENUE
ALAMOGORDO, NEW MEXICO
PHONE 505-437-7074 FAX 505-437-7075
COPYRIGHT © 2006 ALAMOTERO LAND SURVEYS, P.C.

06366

KZ/SUBS/MONTANO COLORADO ESC-C