REPLAT A
CONCRETE ADDITION
ALAMOGORDO
OTERO COUNTY, NEW MEXICO

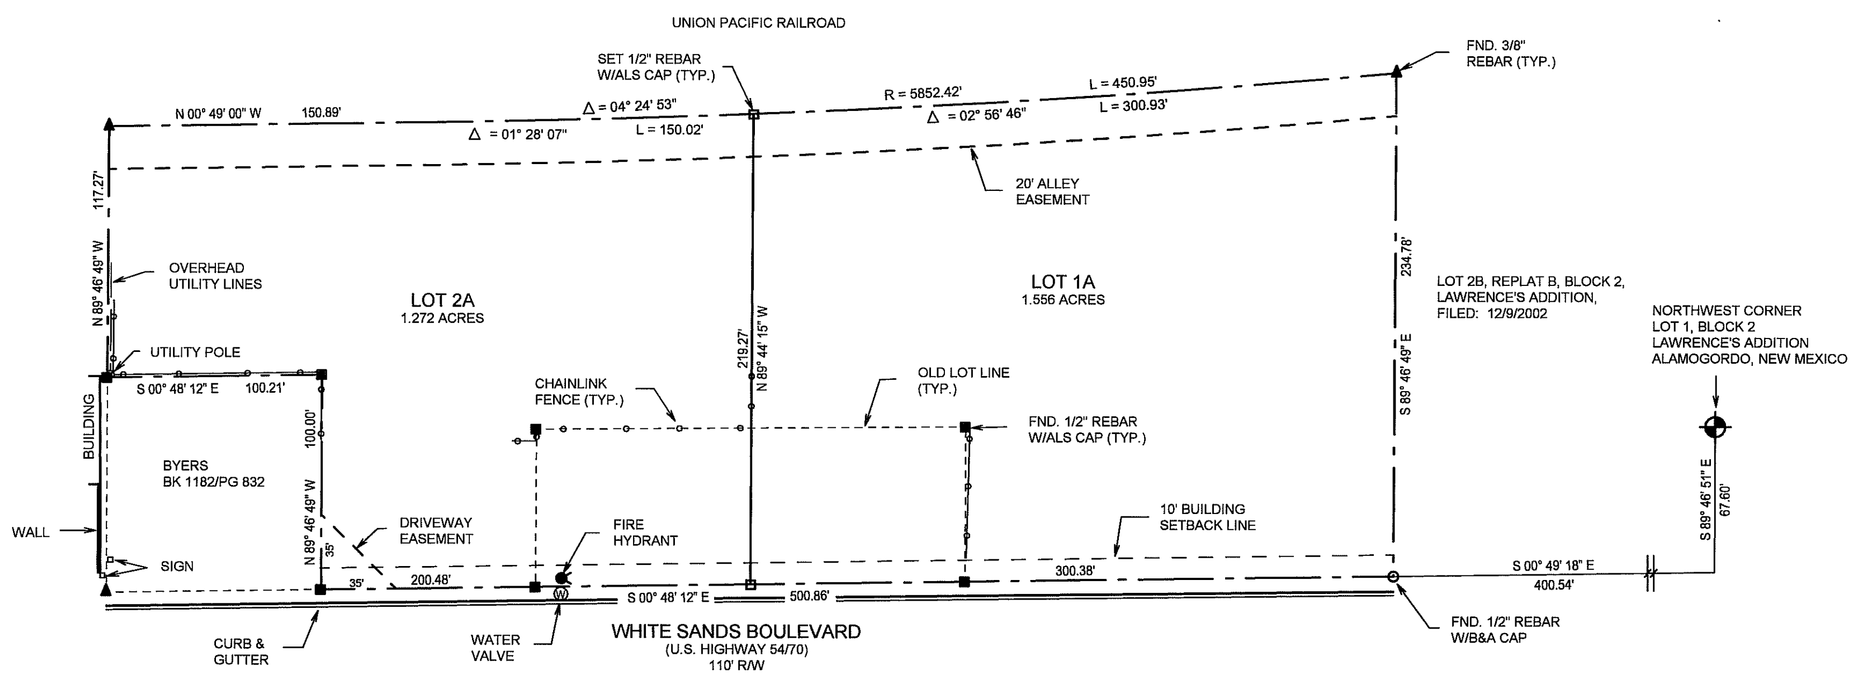

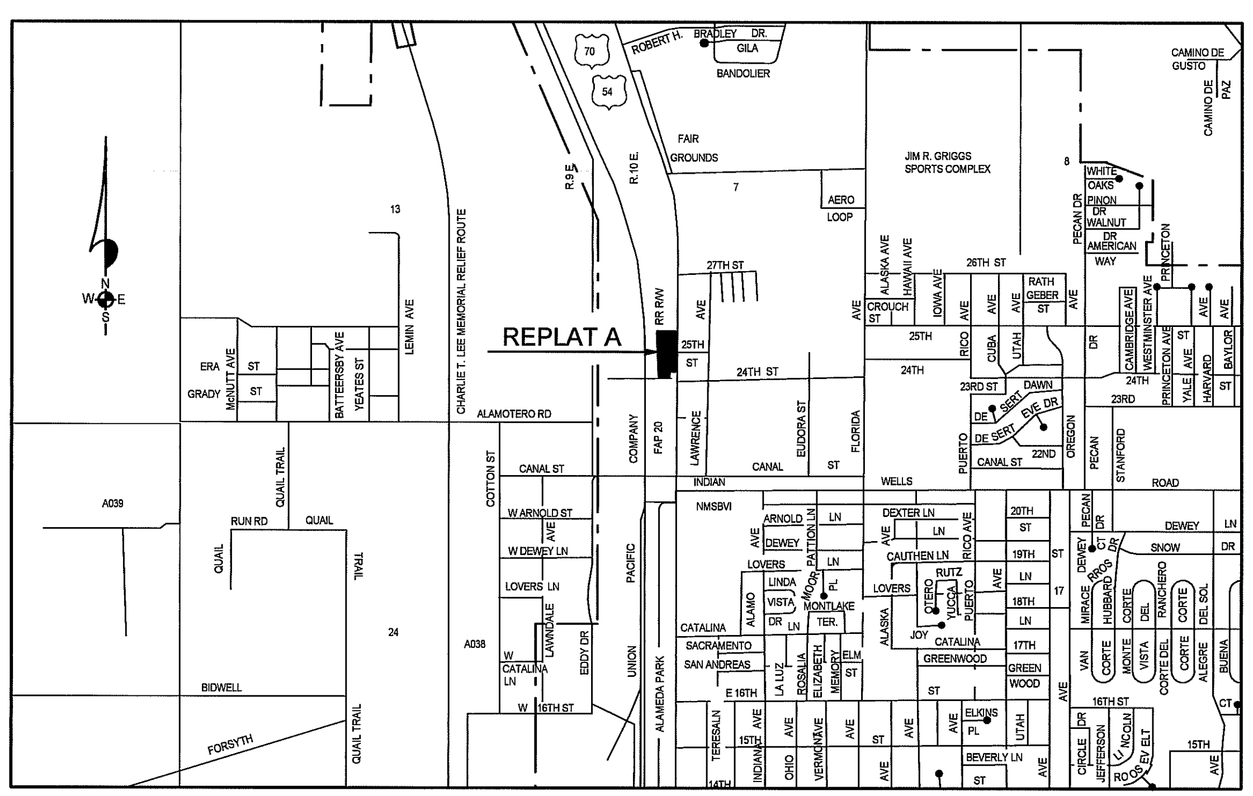

LOCATION MAP
NOT TO SCALE

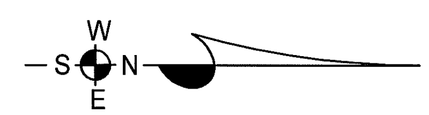

NOTE:
BOOK AND PAGE NUMBERS REFERRED TO ARE OF THE RECORDS OF OTERO COUNTY, NEW MEXICO, OBTAINED FROM THE FILES OF THE OTERO COUNTY ASSESSOR'S OFFICE.

DEDICATION

STATE OF NEW MEXICO)
)SS
COUNTY OF OTERO)

KNOWN ALL MEN BY THESE PRESENTS THAT TOMMY E. BRAZIEL, JEAN B, BRAZIEL, AKA, LILA JEAN BRAZIEL AND LOST DUTCHMAN ENTERPRISES, INC., A NEW MEXICO CORPORATION ARE THE OWNERS AND PROPRIETORS OF LOT 1 AND LOT 2, CONCRETE ADDITION AND ALL OF LOT 4, BLOCK 2, LAWRENCE'S ADDITION, LYING WEST OF US HIGHWAY 54/70/82, ALAMOGORDO, OTERO COUNTY, NEW MEXICO.

SAID OWNERS DO HEREBY CAUSE SAID LOTS TO BE RESUBDIVIDED, AS SHOWN HEREIN ON THIS PLAT AND DO HEREBY CAUSE A REDEDICATION OF ALL STREETS, ALLEYS AND EASEMENTS WITHIN AND ADJACENT TO THE DESCRIBED SUBDIVISION IN ALL RESPECTS, AS SHOWN HEREON.

IN WITNESS WHEREOF THE OWNERS HAVE SET THEIR HANDS AND SEAL ON THE 20th DAY OF November, 2006.

Tommy E Brazil — TOMMY E. BRAZIEL
Jean B Brazil — JEAN B. BRAZIEL

ACKNOWLEDGEMENT

STATE OF NEW MEXICO)
)SS
COUNTY OF OTERO)

THE FOREGOING INSTRUMENT WAS ACKNOWLEDGED BEFORE ME ON THIS 20th DAY OF November 2006, BY TOMMY E. BRAZIEL AND JEAN B, BRAZIEL

WITNESS BY HAND AND SEAL ON THIS DAY AND YEAR LAST WRITTEN ABOVE.

MY COMMISSION EXPIRES 9-11-2010 NOTARY

OFFICIAL SEAL
Gay L. Maupin
NOTARY PUBLIC
STATE OF NEW MEXICO
My Commission Expires 9-11-2010

LOST DUTCHMAN ENTERPRISES, INC.,
BY: LARRY B. BROWN, PRESIDENT

CORPORATE ACKNOWLEDGEMENT

STATE OF NEW MEXICO)
)SS
COUNTY OF OTERO)

ON THIS 20th DAY OF November 2006, BEFORE ME PERSONALLY APPEARED LARRY B. BROWN, PRESIDENT, LOST DUTCHMAN ENTERPRISES, INC., A NEW MEXICO CORPORATION, ON BEHALF OF SAID CORPORATION, KNOWN TO ME TO BE THE PERSON WHO EXECUTED THE FOREGOING INSTRUMENT, AND HE ACKNOWLEDGED THAT HE EXECUTED SAID INSTRUMENT AS HIS FREE ACT AND DEED.

WITNESS MY HAND AND SEAL ON THIS DAY AND YEAR LAST WRITTEN ABOVE.

MY COMMISSION EXPIRES 9-11-2010 NOTARY

OFFICIAL SEAL
Gay L. Maupin
NOTARY PUBLIC
STATE OF NEW MEXICO
My Commission Expires 9-11-2010

ACCEPTANCE OF THE CITY OF ALAMOGORDO

THIS SUMMARY PLAT OF "REPLAT A, CONCRETE ADDITION", ALAMOGORDO, OTERO COUNTY, NEW MEXICO IS ON THIS 7 DAY OF December, 2006, SUBMITTED AND APPROVED.

, CITY MANAGER

ATTEST: Renee J. Pantel, CITY CLERK

I, KLAD ZIMMERLE, A NEW MEXICO REGISTERED PROFESSIONAL SURVEYOR CERTIFY THAT I CONDUCTED AND AM RESPONSIBLE FOR HIS SURVEY, THAT THIS SURVEY IS TRUE AND CORRECT TO THE BEST OF MY KNOWLEDGE AND BELIEF, AND THAT THIS SURVEY AND PLAT MEETS THE MINIMUM STANDARDS FOR SURVEYING IN NEW MEXICO.

Klad R. Ze
NEW MEXICO REGISTRATION NO. 8334

STATE OF NEW MEXICO)
)SS
COUNTY OF OTERO)

RECORDED IN THE OFFICE OF THE COUNTY CLERK AND EX-OFFICIO RECORDER OF OTHER COUNTY, NEW MEXICO, AT 4:30 O'CLOCK P M., THIS 15 DAY OF Dec, 2006.

Robyn Silva COUNTY CLERK BY: Cindy Zerski

RECEPTION NO. 2006 14065 BOOK 65 PAGES 46-47

ALAMOTERO LAND SURVEYS, P.C.
PROFESSIONAL LAND SURVEYORS
1101 NORTH FLORIDA AVENUE
ALAMOGORDO, NEW MEXICO
PHONE 505-437-7074 FAX 505-437-7075

COPYRIGHT © 2006 ALAMOTERO LAND SURVEYS, P.C.

06989

L:TR/SUBS/CONCRETE ADD - A

CONCRETE ADDITION REPLAT A
BK 65 PG 46-47