EASI FILE CORP. IRVINE CA

TWIN FORKS RANCH #2 REPLAT C BLK 1

BK 65 PG 100

LTR/SUBS/TWIN FORKS #2-1-C

CERTIFICATE OF SURVEY

REPLAT C, BLOCK 1

TWIN FORKS RANCH, INC.
SUBDIVISION NO. 2
OTERO COUNTY, NEW MEXICO

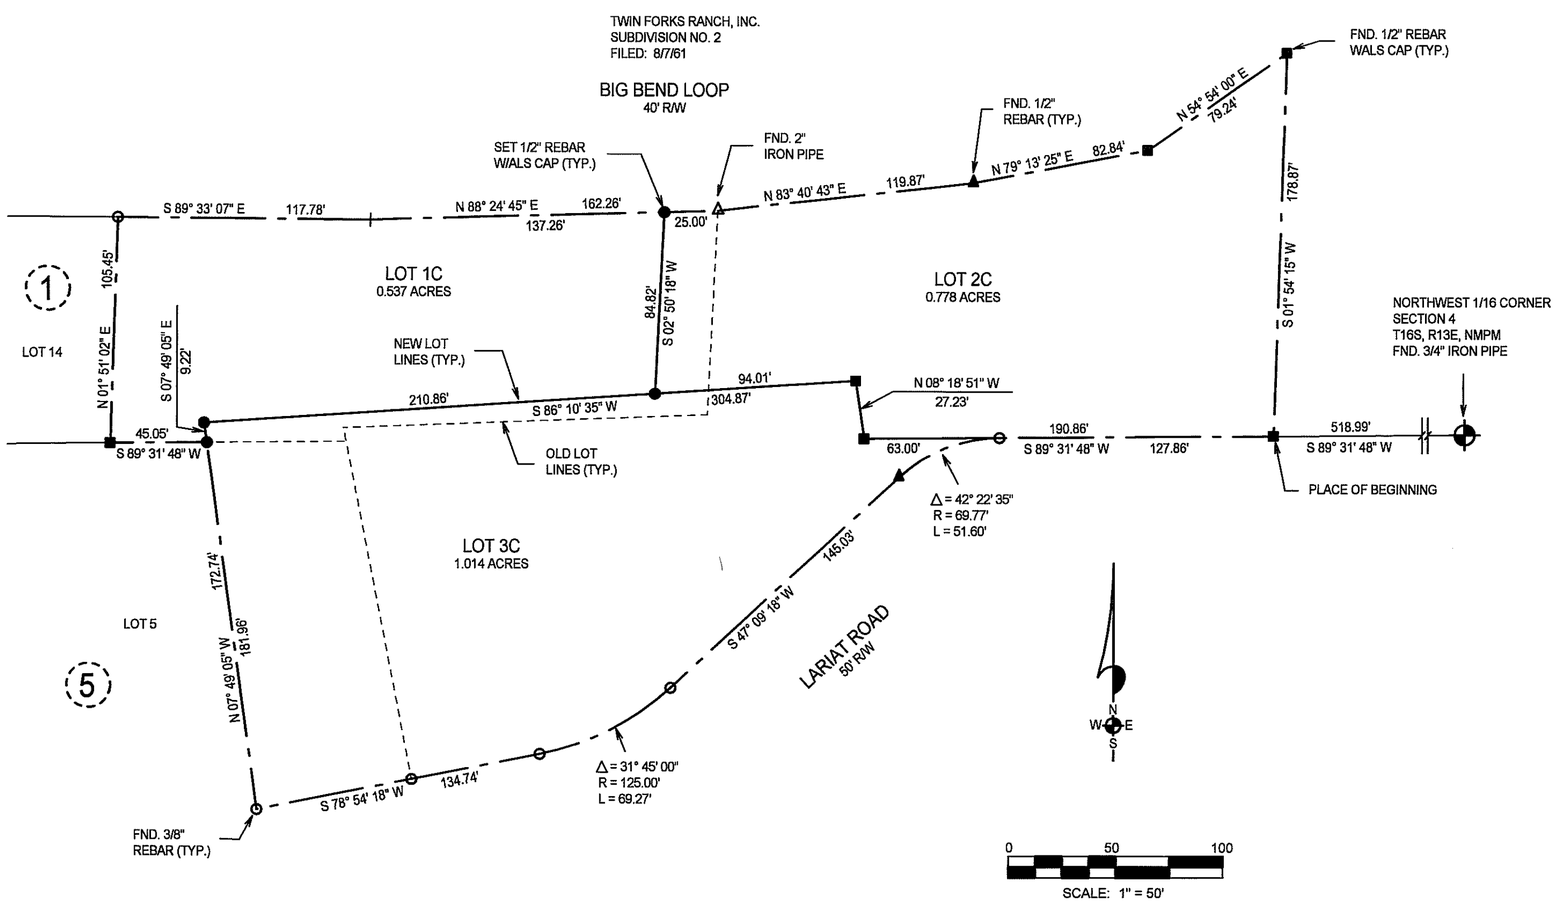

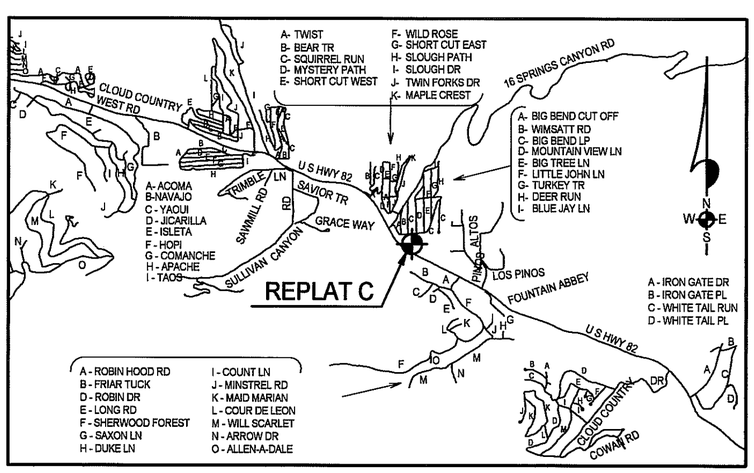

LOCATION MAP
NOT TO SCALE

NOTE:
BOOK AND PAGE NUMBERS REFERRED TO ARE OF THE RECORDS OF OTERO COUNTY, NEW MEXICO, OBTAINED FROM THE FILES OF THE OTERO COUNTY ASSESSOR'S OFFICE.

DEDICATION

STATE OF NEW MEXICO)
)SS
COUNTY OF OTERO)

KNOW ALL MEN BY THESE PRESENTS THAT ROY FRANK FISHER, CARLENE FISHER, ROBBIE V. WINGATE, JUDY N. WINGATE, AND JERALD L. SMITH ARE THE OWNERS AND PROPRIETORS OF LOTS 1B, 2B, 3B & 4B, REPLAT B, BLOCK 1, TWIN FORKS RANCH, INC. SUBDIVISION NO. 2, AND LOT 4, BLOCK 5, FOREST VIEW, OTERO COUNTY, NEW MEXICO.

SAID OWNERS DO HEREBY CAUSE SAID LOTS TO BE VACATED AND RE-PLATTED AS SHOWN HEREIN ON THIS PLAT.

IN WITNESS WHEREOF THE OWNERS HAVE SET THEIR HANDS AND SEAL ON THE 30th DAY OF May, 2007.

ROY FRANK FISHER — CARLENE FISHER

JERALD L. SMITH

ACKNOWLEDGEMENT

STATE OF NEW MEXICO)
)SS
COUNTY OF OTERO)

THE FOREGOING INSTRUMENT WAS ACKNOWLEDGED BEFORE ME ON THIS 30th DAY OF May, 2007 BY ROY FRANK FISHER, CARLENE FISHER, AND JERALD L. SMITH.

WITNESS MY HAND AND SEAL ON THIS DAY AND YEAR LAST WRITTEN ABOVE.

MY COMMISSION EXPIRES 9-11-2010, NOTARY PUBLIC

OFFICIAL SEAL
Gay L. Maupin
NOTARY PUBLIC
STATE OF NEW MEXICO
My Commission Expires: 9-11-2010

ROBBIE V. WINGATE — JUDY N. WINGATE

STATE OF NEW MEXICO)
)SS
COUNTY OF OTERO)

THE FOREGOING INSTRUMENT WAS ACKNOWLEDGED BEFORE ME THIS 30th DAY OF May, 2007, BY ROBBIE V. WINGATE AND JUDY N. WINGATE.

WITNESS MY HAND AND SEAL ON THIS DAY AND YEAR LAST WRITTEN ABOVE.

MY COMMISSION EXPIRES 9-11-2010, NOTARY PUBLIC

OFFICIAL SEAL
Gay L. Maupin
NOTARY PUBLIC
STATE OF NEW MEXICO
My Commission Expires: 9-11-2010

CLAIM OF EXEMPTION TO THE OTERO COUNTY SUBDIVISION ORDINANCE GRANTED ON THIS 4 DAY OF June, 2007.

, OTERO COUNTY PLANNING COORDINATOR

CERTIFICATE

STATE OF NEW MEXICO)
)SS
COUNTY OF OTERO)

I, KLAD ZIMMERLE, A NEW MEXICO LICENSED PROFESSIONAL SURVEYOR CERTIFY THAT I CONDUCTED AND AM RESPONSIBLE FOR THIS SURVEY , THAT THIS SURVEY IS TRUE AND CORRECT TO THE BEST OF MY KNOWLEDGE AND BELIEF, AND THAT THIS SURVEY AND PLAT MEETS THE MINIMUM STANDARDS FOR SURVEYING IN NEW MEXICO.

NEW MEXICO REGISTRATION NO. 8334

STATE OF NEW MEXICO)
)SS
COUNTY OF OTERO)

RECORDED IN THE OFFICE OF THE COUNTY CLERK AND EX-OFFICIO RECORDER OF OTERO COUNTY, NEW MEXICO, AT 5:00 O'CLOCK, P.M., THIS 4th DAY OF June, 2007.

Robyn Holmes COUNTY CLERK BY Tonya Williams

RECEPTION NO. 200706078 BOOK: 65 PAGES: 100

THIS PLAT PREPARED AND FILED PURSUANT TO SECTION 7.4, ORDINANCE 07-02, OTERO COUNTY SUBDIVISION REGULATIONS AND SECTIONS 3-20-2, NMSA, 1978. THIS PLAT FILED WITH OTERO COUNTY CLERK AND WITH THE OTERO COUNTY ASSESSOR.

ALAMOTERO LAND SURVEYS, P.C.
PROFESSIONAL LAND SURVEYORS
1101 NORTH FLORIDA AVENUE
ALAMOGORDO, NEW MEXICO
PHONE 505-437-7074 FAX 505-437-7075

COPYRIGHT © 2007 ALAMOTERO LAND SURVEYS, P.C.

07366