REST ONE SUBDIVISION, UNIT 2
OTERO COUNTY, NEW MEXICO

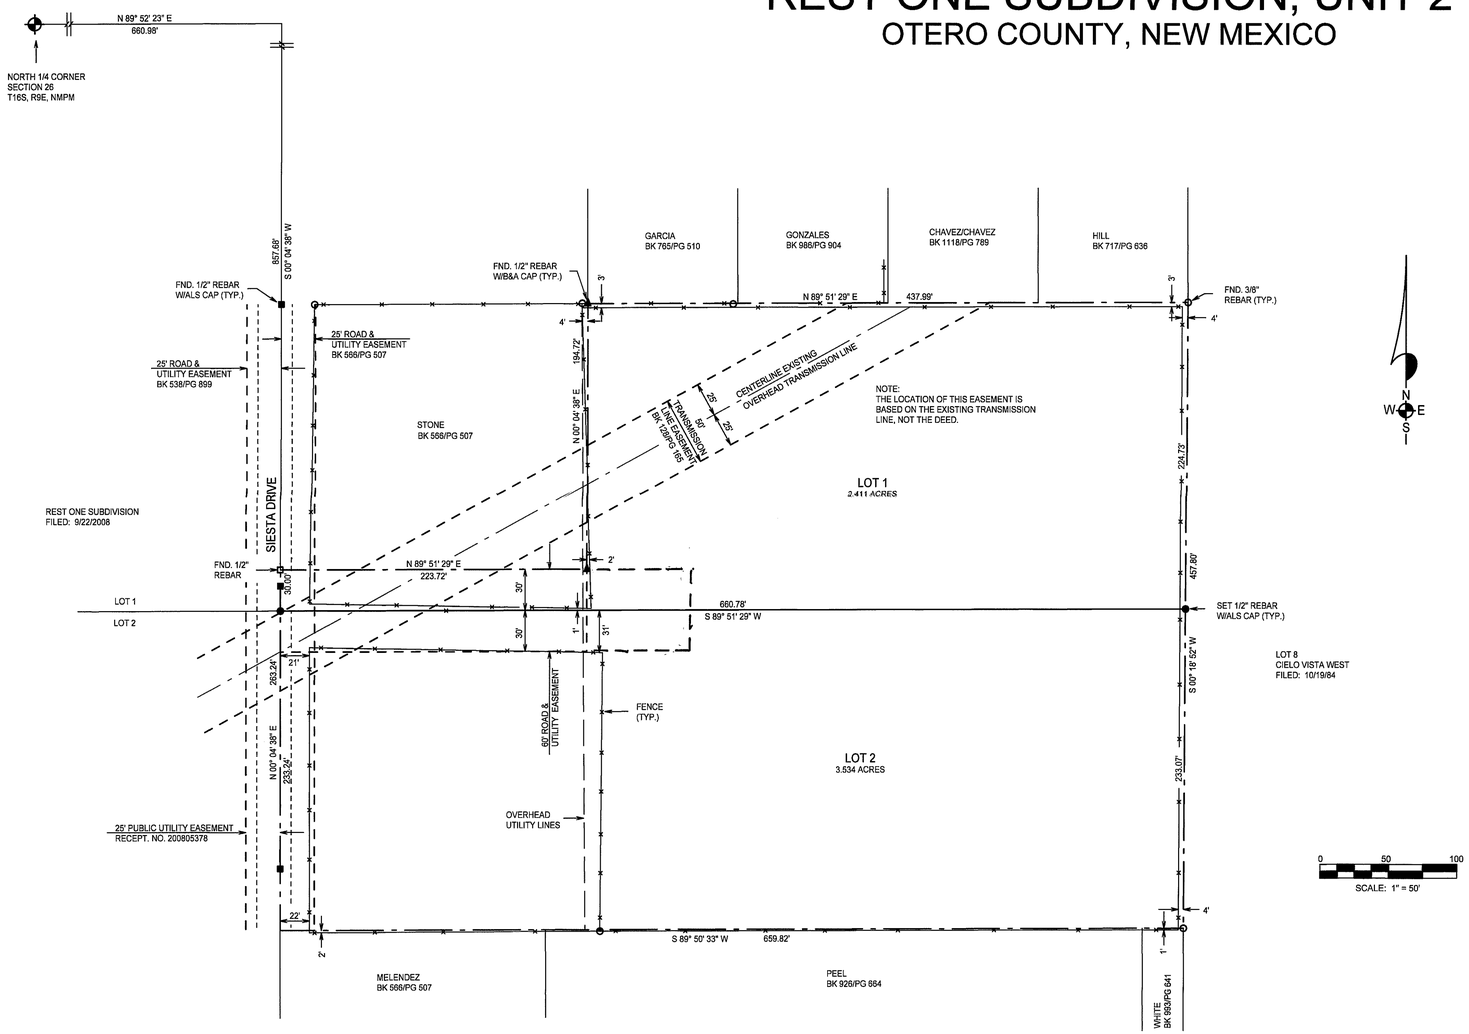

0 50 100
SCALE: 1" = 50'

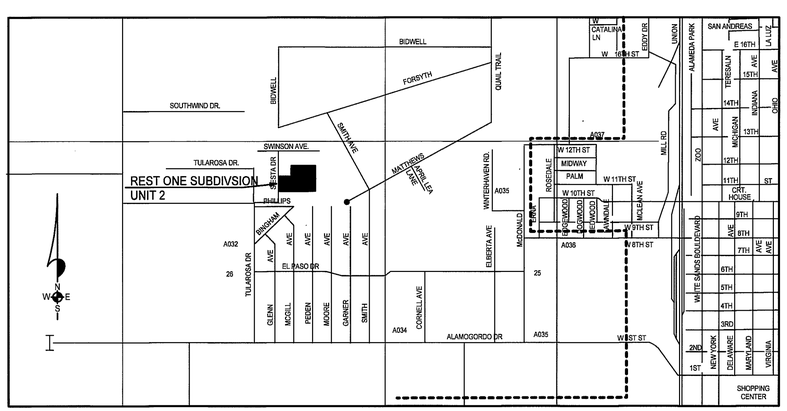

LOCATION MAP
NOT TO SCALE

NOTE: THESE TRACTS MAY NOT BE RESUBDIVIDED, FOR FIVE (5) YEARS, UNLESS THE APPROPRIATE SUBDIVISION PROCEDURE IS FOLLOWED.

NOTE:
BOOK AND PAGE NUMBERS REFERRED TO ARE OF THE RECORDS OF OTERO COUNTY, NEW MEXICO, OBTAINED FROM THE FILES OF THE OTERO COUNTY ASSESSOR'S OFFICE.

ALAMOTERO LAND SURVEYS, P.C.
PROFESSIONAL LAND SURVEYORS
1101 NORTH FLORIDA AVENUE
ALAMOGORDO, NEW MEXICO
PHONE 575-437-7074 FAX 575-437-7075

COPYRIGHT © 2009 ALAMOTERO LAND SURVEYS, P.C.

09529
08/21/09

DEDICATION

STATE OF NEW MEXICO)
)SS
COUNTY OF OTERO)

KNOWN ALL MEN BY THESE PRESENTS THAT ROY E. STONE AND ROSA E. STONE ARE THE OWNERS AND PROPRIETORS OF A TRACT OF LAND IN THE NW1/4 NE1/4 OF SECTION 26, T16S, R9E, NMPM, OTERO COUNTY, NEW MEXICO, DESCRIBED BY METES AND BOUNDS AS FOLLOWS:

STARTING AT THE NORTH ONE-QUARTER CORNER OF SAID SECTION 26 AND GOING N89°52'23"E ALONG THE NORTH LINE OF SAID SECTION 26 A DISTANCE OF 660.98 FEET; THENCE S00°04'38"W A DISTANCE OF 857.58 FEET TO THE PLACE OF BEGINNING OF THE TRACT OF LAND HEREIN DESCRIBED; THENCE N89°51'29"E A DISTANCE OF 223.72 FEET; THENCE N00°04'38"E A DISTANCE OF 194.72 FEET; THENCE N89°51'29"E A DISTANCE OF 437.99 FEET; THENCE S00°18'52"W A DISTANCE OF 457.80 FEET; THENCE S89°50'33"W A DISTANCE OF 659.82 FEET; THENCE N00°04'38"E A DISTANCE OF 263.24 FEET TO THE SAID PLACE OF BEGINNING, AND CONTAINING 5.945 ACRES, MORE OR LESS.

SAID OWNERS DO HEREBY CAUSE SAID TRACT TO BE SUBDIVIDED, AS SHOWN HEREIN ON THIS PLAT AND DO HEREBY CAUSE A REDEDICATION OF ALL STREETS, ALLEYS AND EASEMENTS WITHIN AND ADJACENT TO THE DESCRIBED SUBDIVISION IN ALL RESPECTS, AS SHOWN HEREON.

IN WITNESS WHEREOF THE OWNERS HAVE SET THEIR HANDS AND SEAL ON THE 21st DAY OF August, 2009.

Roy E Stone Rosa E Stone

ACKNOWLEDGEMENT

STATE OF NEW MEXICO)
)SS
COUNTY OF OTERO)

THE FOREGOING INSTRUMENT WAS ACKNOWLEDGED BEFORE ME ON THIS 21st DAY OF August 2009, BY ROY E. STONE AND ROSA E. STONE.

WITNESS BY HAND AND SEAL ON THIS DAY AND YEAR LAST WRITTEN ABOVE.

MY COMMISSION EXPIRES 3/28/2012 NOTARY PUBLIC Brandi Krumbach

OFFICIAL SEAL
BRANDI KRUMBACH
NOTARY PUBLIC
STATE OF NEW MEXICO
My Commission Expires: 3/28/2012

CLAIM OF EXEMPTION TO THE OTERO COUNTY SUBDIVISION ORDINANCE APPROVED ON THIS 27th DAY OF August, 2009

Diane Romo, OTERO COUNTY PLANNING COORDINATOR COE-09-Ex-79

ACCEPTANCE OF THE CITY OF ALAMOGORDO

THIS SUMMARY PLAT OF "REST ONE SUBDIVISION, UNIT 2", OTERO COUNTY, NEW MEXICO IS ON THIS 30th DAY OF September 2009, SUBMITTED AND APPROVED.

_____, CITY MANAGER

ATTEST: Renee P. Tapia, CITY CLERK

CERTIFICATE

STATE OF NEW MEXICO)
)SS
COUNTY OF OTERO)

I, KLAD ZIMMERLE, A NEW MEXICO LICENSED PROFESSIONAL SURVEYOR CERTIFY THAT I CONDUCTED AND AM RESPONSIBLE FOR HIS SURVEY, THAT THIS SURVEY IS TRUE AND CORRECT TO THE BEST OF MY KNOWLEDGE AND BELIEF, AND THAT THIS SURVEY AND PLAT MEETS THE MINIMUM STANDARDS FOR SURVEYING IN NEW MEXICO.

Klad Zimmerle
NEW MEXICO REGISTRATION NO. 8334

KLAD ZIMMERLE
NEW MEXICO
8334
LICENSED PROFESSIONAL SURVEYOR

STATE OF NEW MEXICO)
)SS
COUNTY OF OTERO)

RECORDED IN THE OFFICE OF THE COUNTY CLERK AND EX-OFFICIO RECORDER OF OTHER COUNTY, NEW MEXICO, AT 4:12 O'CLOCK, P M., THIS 30 DAY OF Sept, 2009.

Robyn Holmes, COUNTY CLERK BY: Chris Jenski

RECEPTION NO. 200909305 BOOK 70 PAGES 1-2

REST ONE SUBDIVISION UNIT 2
BK 70 PG 1-2

LTR\SUBDIV\REST ONE-2