CERTIFICATE OF SURVEY

REPLAT B, BLOCK 3

PINEY WOODS ESTATES - PLAT 4

OTERO COUNTY, NEW MEXICO

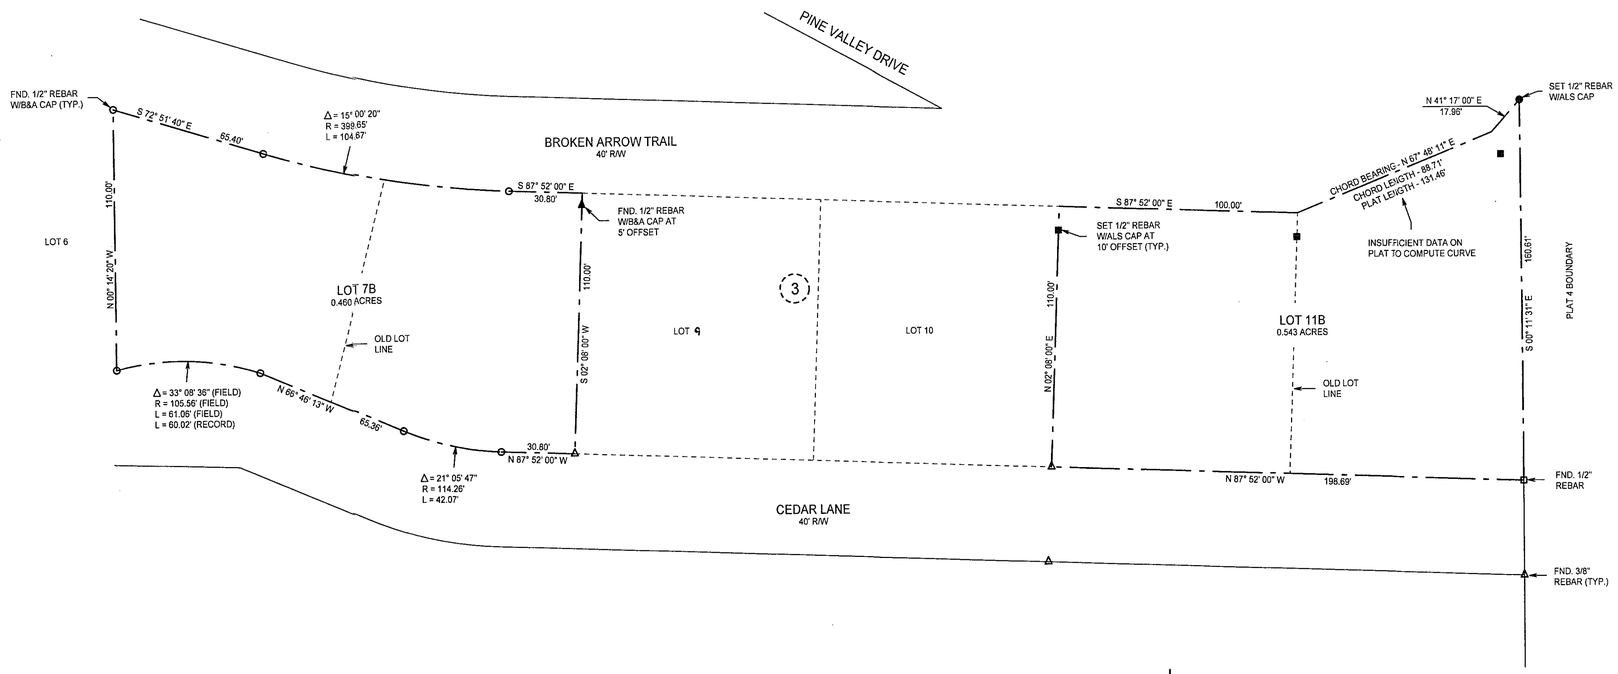

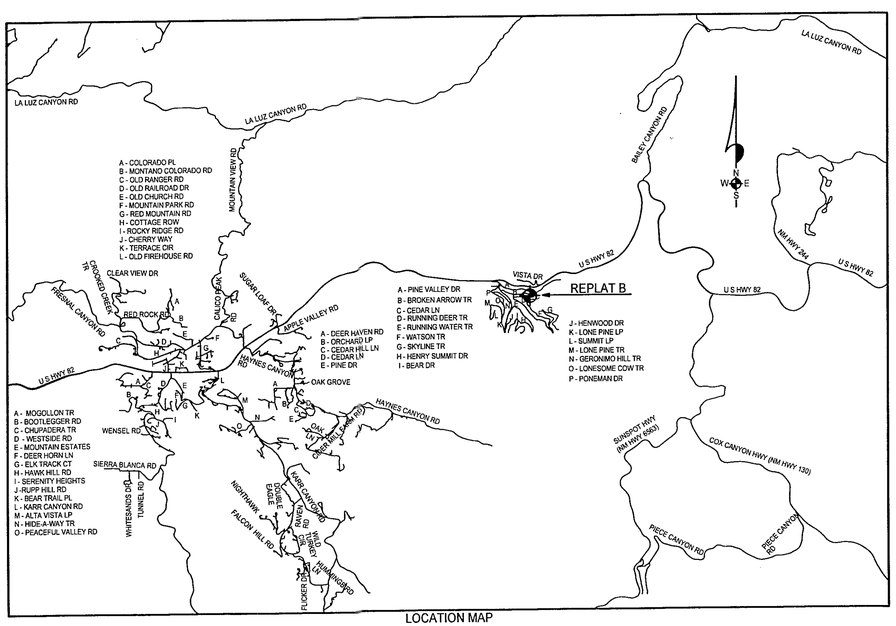

LOCATION MAP
NOT TO SCALE

0 30 60
SCALE: 1" = 30'

DEDICATION

STATE OF NEW MEXICO)
)SS
COUNTY OF OTERO)

KNOWN ALL MEN BY THESE PRESENTS THAT GEORGE F. WRIGHT AND SUSAN TAYLOR, AKA SUSAN T. POORE ARE THE OWNERS AND PROPRIETORS OF LOTS 7, 8, 11 AND 12, BLOCK 3, PINEY WOODS ESTATES PLAT NO. 4, OTERO COUNTY, NEW MEXICO. SAID OWNERS DO HEREBY CAUSE SAID LOTS TO BE VACATED AND REPLATTED, AS SHOWN HEREIN ON THIS PLAT.

IN WITNESS WHEREOF THE OWNERS HAVE SET THEIR HANDS AND SEAL ON THE 4th DAY OF November, 2009.

GEORGE F. WRIGHT SUSAN TAYLOR

ACKNOWLEDGEMENT

STATE OF NEW MEXICO)
)SS
COUNTY OF OTERO)

THE FOREGOING INSTRUMENT WAS ACKNOWLEDGED BEFORE ME ON THIS 4th DAY OF November 2009, BY GEORGE F. WRIGHT AND SUSAN TAYLOR.

WITNESS BY HAND AND SEAL ON THIS DAY AND YEAR LAST WRITTEN ABOVE.

Brandi Krumbach, NOTARY PUBLIC

OFFICIAL SEAL
BRANDI KRUMBACH
NOTARY PUBLIC
STATE OF NEW MEXICO
My Commission Expires: 3/28/2012

MY COMMISSION EXPIRES 3/28/2012

CLAIM OF EXEMPTION TO THE OTERO COUNTY SUBDIVISION ORDINANCE GRANTED ON THIS 6th DAY OF November 2009.

Diane Romo, OTERO COUNTY PLANNING COORDINATOR

CERTIFICATE

STATE OF NEW MEXICO)
)SS
COUNTY OF OTERO)

I, KLAD ZIMMERLE, A NEW MEXICO REGISTERED PROFESSIONAL SURVEYOR CERTIFY THAT I CONDUCTED AND AM RESPONSIBLE FOR HIS SURVEY, THAT THIS SURVEY IS TRUE AND CORRECT TO THE BEST OF MY KNOWLEDGE AND BELIEF, AND THAT THIS SURVEY AND PLAT MEETS THE MINIMUM STANDARDS FOR SURVEYING IN NEW MEXICO.

NEW MEXICO REGISTRATION NO. 8334

KLAD ZIMMERLE
NEW MEXICO
8334
LICENSED PROFESSIONAL SURVEYOR
11/5/2009

STATE OF NEW MEXICO)
)SS
COUNTY OF OTERO)

RECORDED IN THE OFFICE OF THE COUNTY CLERK AND EX-OFFICIO RECORDER OF OTHER COUNTY, NEW MEXICO, AT 2:36 O'CLOCK P M., THIS 9 DAY OF November, 2009.

Robyn Holmes COUNTY CLERK BY Kim Chase

RECEPTION NO. 200910621 BOOK 70 PAGES 20-21

THIS PLAT PREPARED AND FILED PURSUANT TO SEC. 7.4B, ORDINANCE 07-02, OTERO COUNTY, NEW MEXICO, SUBDIVISION REGULATIONS. THIS PLAT FILED WITH THE OTERO COUNTY CLERK AND WITH THE OTERO COUNTY ASSESSOR.

REC DATE:11/9/09 REC TIME:2:36:20 PM INSTR#:200910621 CLK KC
OTERO COUNTY,ROBYN HOLMES COUNTY CLERK PAGE 1 OF 2

REC DATE:11/9/09 REC TIME:2:36:20 PM INSTR#:200910621 CLK KC
OTERO COUNTY,ROBYN HOLMES COUNTY CLERK PAGE 2 OF 2

ALAMOTERO LAND SURVEYS, P.C.
PROFESSIONAL LAND SURVEYORS
1101 NORTH FLORIDA AVENUE
ALAMOGORDO, NEW MEXICO
PHONE 575-437-7074 FAX 575-437-7075

COPYRIGHT © 2009 ALAMOTERO LAND SURVEYS, P.C.

09726
11/03/09

LTR\SUBDIV\PINEY WOODS EST-PLAT4-B-3