A SURVEY PLAT OF BLOCK 1, HEIGHTS ADDITION, UNITS C & D, LOTS 1 & 2, BLOCK 11, AND LOTS 1 & 2, BLOCK 12, HEIGHTS ADDITION, UNITS A, B, C & D, AS AMENDED AND LOTS 12B AND 11B, TAYS HEIGHTS ADDITION, UNIT B, ALAMOGORDO, OTERO COUNTY, NEW MEXICO

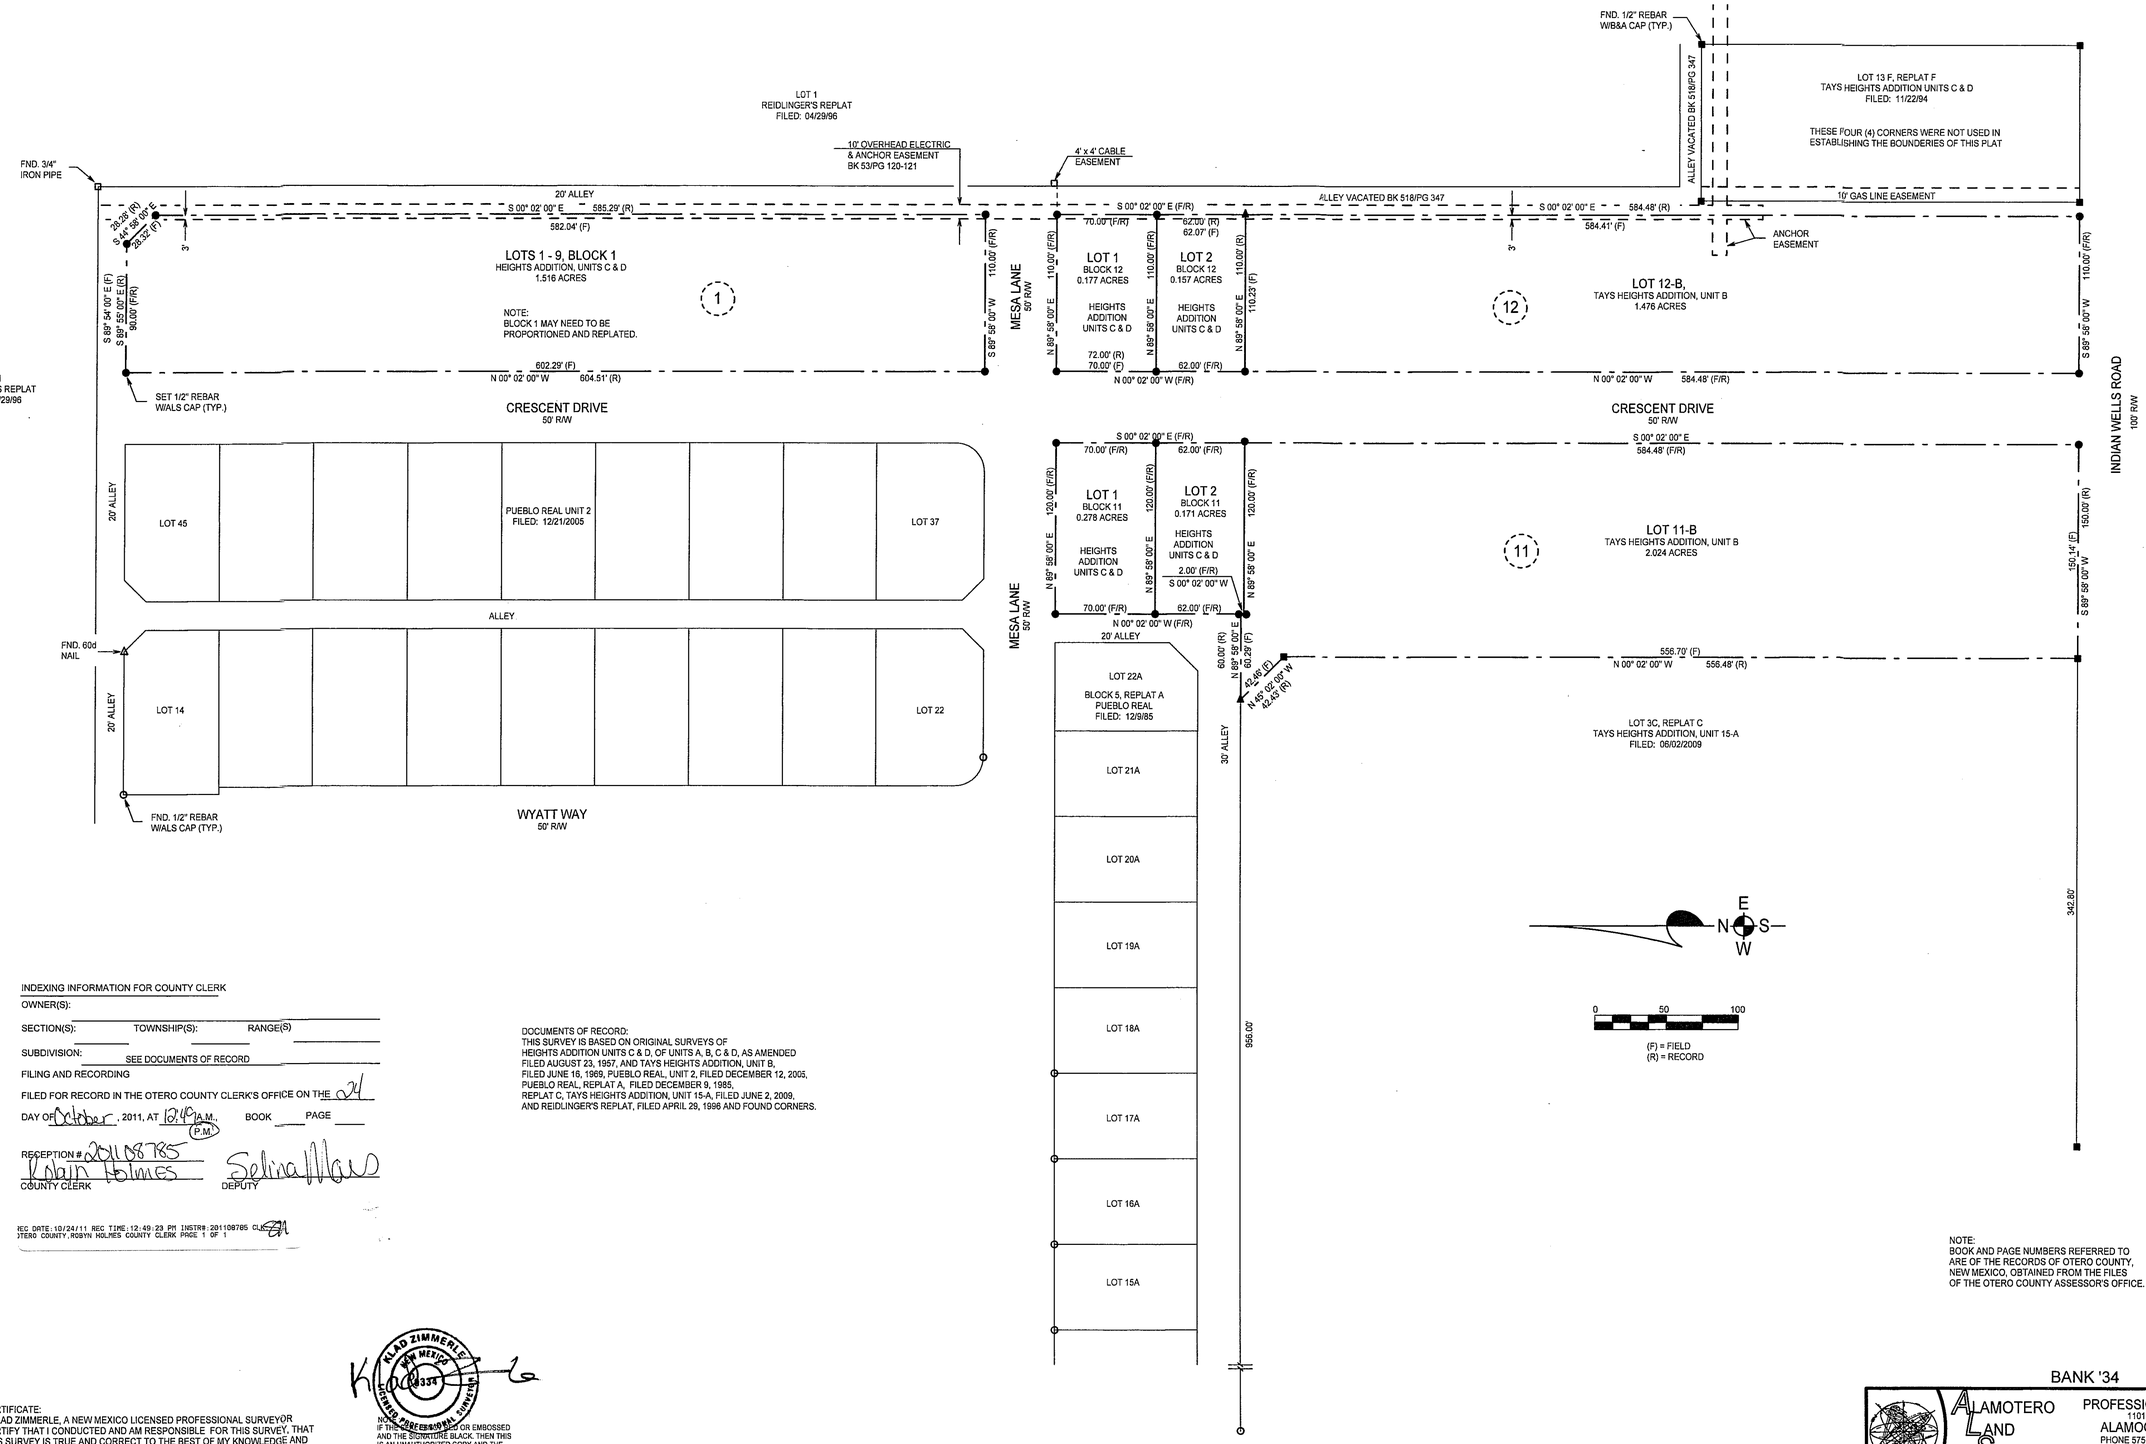

INDEXING INFORMATION FOR COUNTY CLERK

OWNER(S):

SECTION(S): TOWNSHIP(S): RANGE(S)

SUBDIVISION: SEE DOCUMENTS OF RECORD

FILING AND RECORDING

FILED FOR RECORD IN THE OTERO COUNTY CLERK'S OFFICE ON THE 24

DAY OF October, 2011, AT 12:49 A.M. (P.M.) BOOK ____ PAGE ____

RECEPTION # 201108785

Robyn Holmes — COUNTY CLERK

Selina Mar — DEPUTY

REC DATE:10/24/11 REC TIME:12:49:23 PM INSTR#:201108785 CLK:SM
OTERO COUNTY,ROBYN HOLMES COUNTY CLERK PAGE 1 OF 1

DOCUMENTS OF RECORD:
THIS SURVEY IS BASED ON ORIGINAL SURVEYS OF HEIGHTS ADDITION UNITS C & D, OF UNITS A, B, C & D, AS AMENDED FILED AUGUST 23, 1957, AND TAYS HEIGHTS ADDITION, UNIT B, FILED JUNE 16, 1969, PUEBLO REAL, UNIT 2, FILED DECEMBER 12, 2005, PUEBLO REAL, REPLAT A, FILED DECEMBER 9, 1985, REPLAT C, TAYS HEIGHTS ADDITION, UNIT 15-A, FILED JUNE 2, 2009, AND REIDLINGER'S REPLAT, FILED APRIL 29, 1996 AND FOUND CORNERS.

NOTE:
BOOK AND PAGE NUMBERS REFERRED TO ARE OF THE RECORDS OF OTERO COUNTY, NEW MEXICO, OBTAINED FROM THE FILES OF THE OTERO COUNTY ASSESSOR'S OFFICE.

CERTIFICATE:
I, KLAD ZIMMERLE, A NEW MEXICO LICENSED PROFESSIONAL SURVEYOR CERTIFY THAT I CONDUCTED AND AM RESPONSIBLE FOR THIS SURVEY, THAT THIS SURVEY IS TRUE AND CORRECT TO THE BEST OF MY KNOWLEDGE AND AND BELIEF, AND THAT THIS SURVEY AND PLAT MEETS THE MINIMUM STANDARDS FOR SURVEYING IN NEW MEXICO.

KLAD ZIMMERLE NEW MEXICO 9334 LICENSED PROFESSIONAL SURVEYOR

NOTE: IF THIS DOCUMENT IS NOT SEALED OR EMBOSSED AND THE SIGNATURE BLACK, THEN THIS IS AN UNAUTHORIZED COPY AND THE CERTIFICATIONS ARE NULL AND VOID.

BANK '34

ALAMOTERO LAND SURVEYS, P.C.
PROFESSIONAL LAND SURVEYORS
1101 NORTH FLORIDA AVENUE
ALAMOGORDO, NEW MEXICO
PHONE 575-437-7074 FAX 575-437-7075
COPYRIGHT © 2011 ALAMOTERO LAND SURVEYS, P.C.

DATE: 10/21/11
DRAWN BY: LTR
CHECKED BY: KZ
SCALE: 1" = 50'
JOB NO.: 11-0567
SHEET 2 OF 2

LTR/PLAT-11