A SURVEY PLAT OF LOTS 1, 2, 3 & 4, BLOCK 15, LOTS 4, 5 & 6, BLOCK 16, LOT 8, BLOCK 17, AND LOTS 5 & 6, BLOCK 18, LOST LODGE SUBDIVISION, UNIT - 3, WITHIN SECTION 6, T16S, R12E, NMPM, OTERO COUNTY, NEW MEXICO

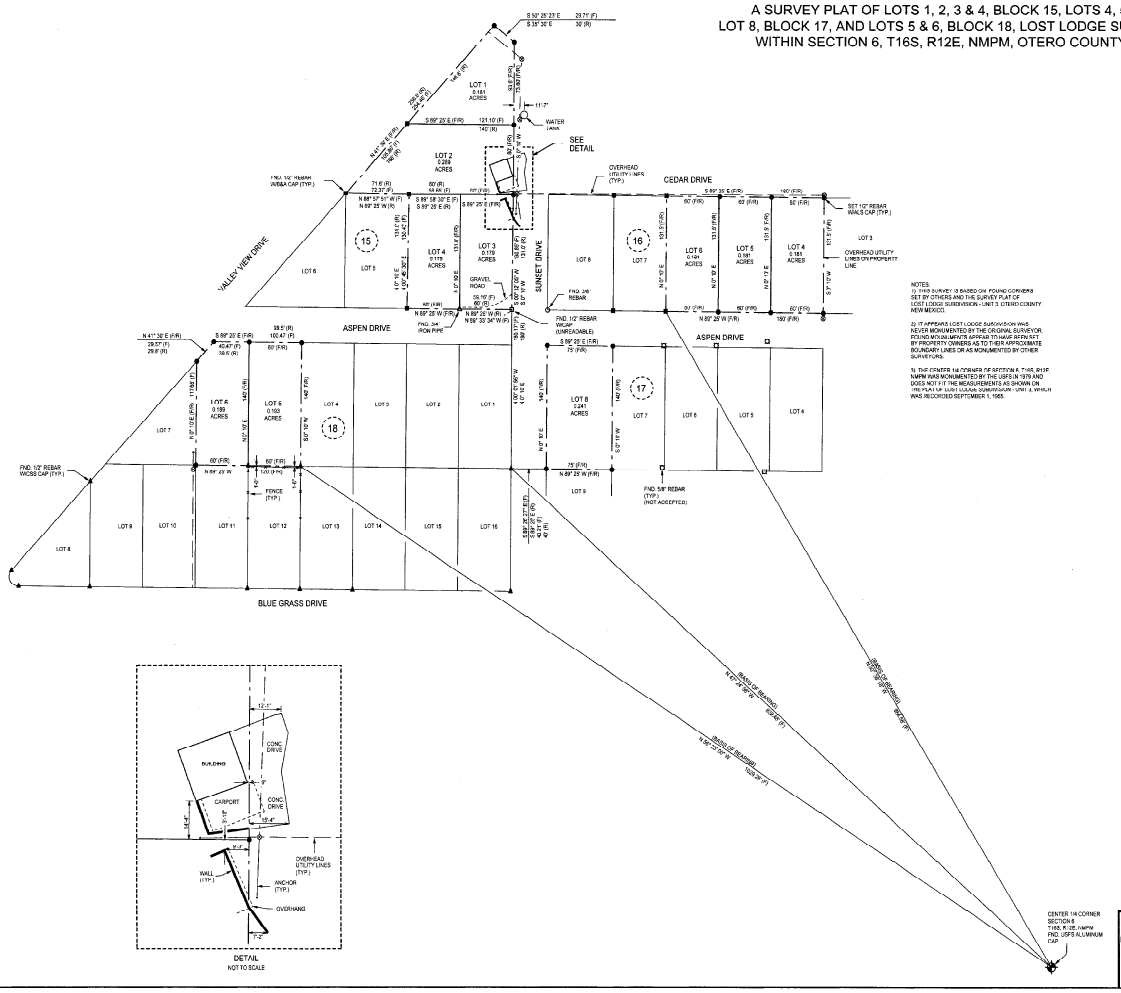

NOTES:
1) THIS SURVEY IS BASED ON FOUND CORNERS SET BY OTHERS AND THE SURVEY PLAT OF LOST LODGE SUBDIVISION - UNIT 3, OTERO COUNTY, NEW MEXICO.

2) IT APPEARS LOST LODGE SUBDIVISION WAS NEVER MONUMENTED BY THE ORIGINAL SURVEYOR. FOUND MOSTLY MINOR APPEAR TO HAVE BEEN SET BY PROPERTY OWNERS AS TO THEIR APPROXIMATE BOUNDARY LINES OR AS MONUMENTED BY OTHER SURVEYORS.

3) THE CENTER 1/4 CORNER OF SECTION 6, T16S, R12E NMPM WAS MONUMENTED BY THE USFS IN 1979 AND DOES NOT FIT THE MEASUREMENTS AS SHOWN ON THE PLAT OF LOST LODGE SUBDIVISION - UNIT 4, WHICH WAS RECORDED SEPTEMBER 1, 1965.

(F) = FIELD
(R) = RECORD
UTILITY POLE
OHE/AERIALINC
ANCHOR

A SURVEY PLAT OF LOTS 1, 2, 3 & 4, BLOCK 15, LOTS 4, 5 & 6, BLOCK 16, LOT 8, BLOCK 17, AND LOTS 5 & 6, BLOCK 18, LOST LODGE SUBDIVISION, UNIT - 3, WITHIN SECTION 6, T16S, R12E, NMPM, OTERO COUNTY, NEW MEXICO.

FILED SEPTEMBER 1, 1965, RECEPTION NO. 75619, OTERO COUNTY, NPM MP3/07.

CERTIFICATE:
I, SHANNON LANGLEY, A NEW MEXICO LICENSED PROFESSIONAL SURVEYOR, CERTIFY THAT I CONDUCTED AND AM RESPONSIBLE FOR THIS SURVEY, THAT THIS SURVEY IS TRUE AND CORRECT TO THE BEST OF MY KNOWLEDGE AND AND BELIEF, AND THAT THIS SURVEY AND PLAT MEETS THE MINIMUM STANDARDS FOR SURVEYING IN NEW MEXICO.

NOTE:
THE SEAL IS NOT RED OR EMBOSSED ON THE SIGNATURE BLOCK, THEN THIS IS AN UNAUTHORIZED COPY AND THE CERTIFICATIONS ARE NULL AND VOID

SHANNON L. LANGLEY NEW MEXICO 21079 PROFESSIONAL SURVEYOR

REC DATE 9/15/14 SEC TYPE 18-32 QB MR 1163198 20140903 OLC
OTERO COUNTY RECORD BOOKING COUNTY CLERK FEES 1 00

BAKER

ALAMOTERO LAND SURVEYS, P.C.
PROFESSIONAL LAND SURVEYORS
1301 NORTH ELLINGWOOD AVENUE
ALAMOGORDO, NEW MEXICO
PHONE 575-437-1074 FAX 575-437-7025
COPYRIGHT © 2014 ALAMOTERO LAND SURVEYS, P.C.

DATE:	08/18/14	SCALE	1" = 50'
DRAWN BY:	LTR	JOB NO.:	14-0338
CHECKED BY:	SL	SHEET	1 OF 1

DETAIL
NOT TO SCALE