IN REPLY REFER TO:
4.40h

UNITED STATES
DEPARTMENT OF THE INTERIOR
BUREAU OF LAND MANAGEMENT
Land Office
P. O. Box 1251
Santa Fe, New Mexico

March 29, 1960

Dear Mrs. Alexander:

Thank you for your letter of March 24, requesting an official map of Small Tract Classification No. 46.

This land was sold by legal subdivision and no plat of resurvey was made.

Sincerely yours,

Harry B. Boatright
Harry B. Boatright
Information Clerk

Plat filed in Otero County Assessor's office August 8, 1958

CLASSIFICATION 46
Small Tract Classification January 23, 1957

as sold at public auction at the Land Office, Federal Court House Building, Federal Place, Santa Fe, N.M. at 10:30 a.m., May 31, 1957

DEPARTMENT OF THE INTERIOR

BUREAU OF LAND MANAGEMENT

DIVISION OF LANDSAAND MINERALS

MAP OF NW¼NE¼ Sec. 12, T17S, R9E, NMPM, SHOWING HIGHWAY AND RAILWAY RIGHTS-OF-WAY IN E½ AND PROPOSED SUBDIVISION OF W½ INTO 1¼ ACRE SMALL TRACTS
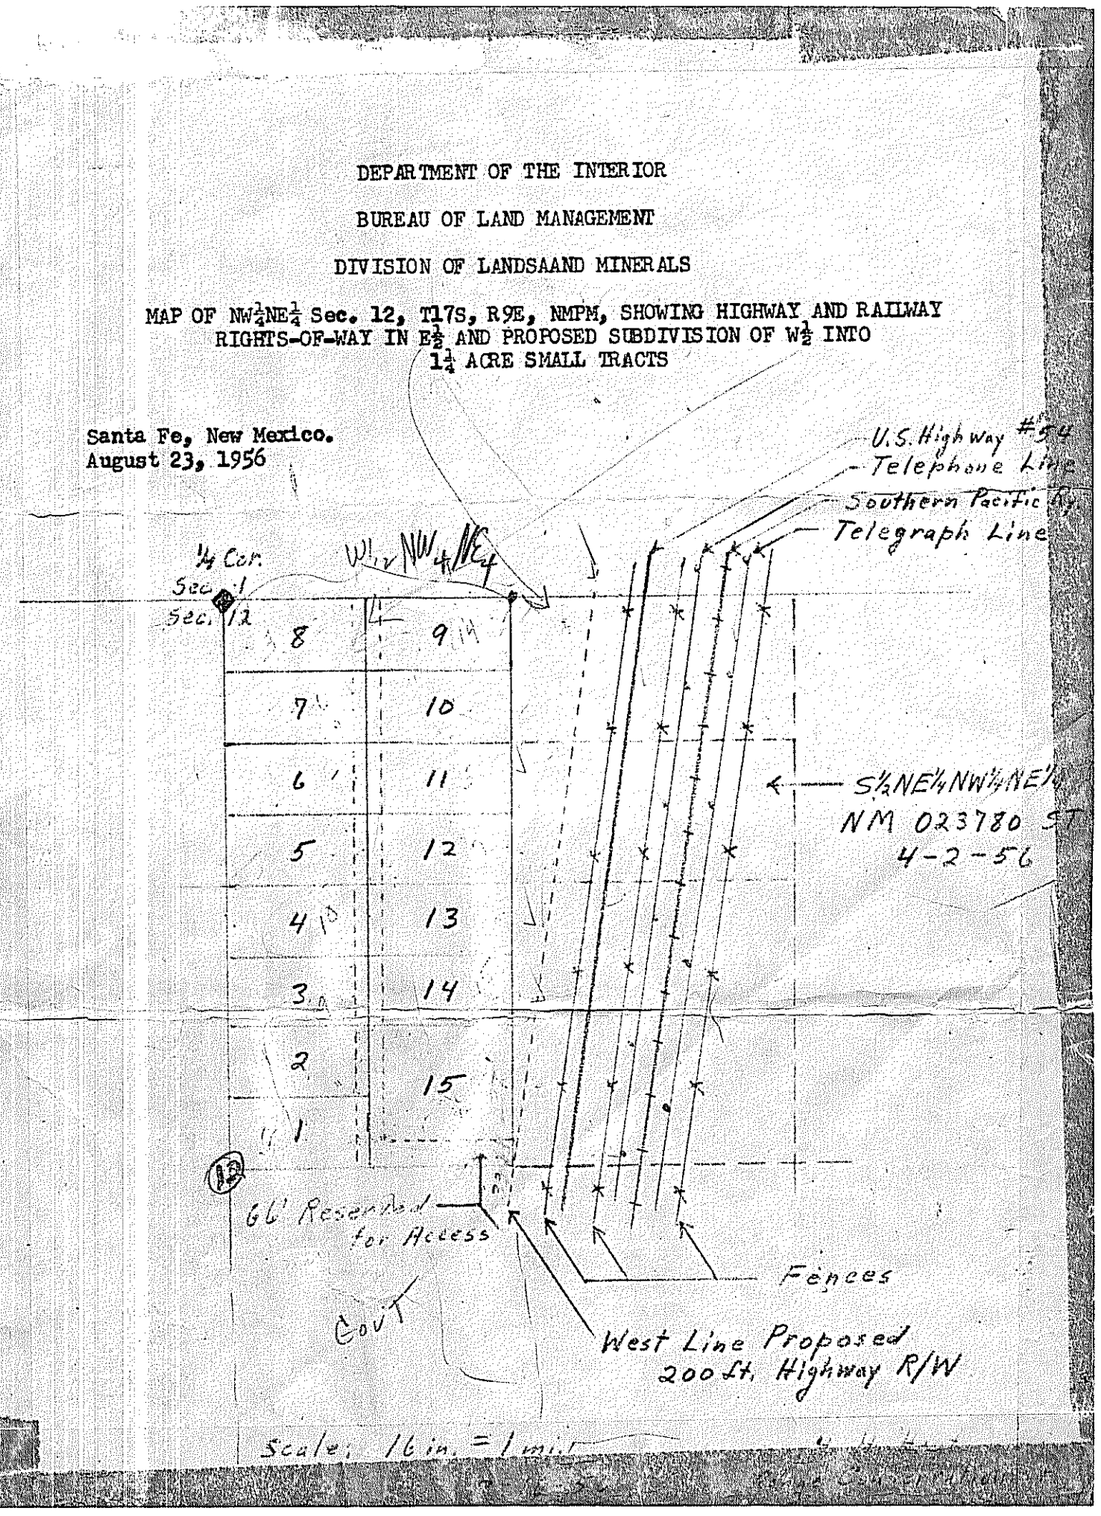
Santa Fe, New Mexico.
August 23, 1956