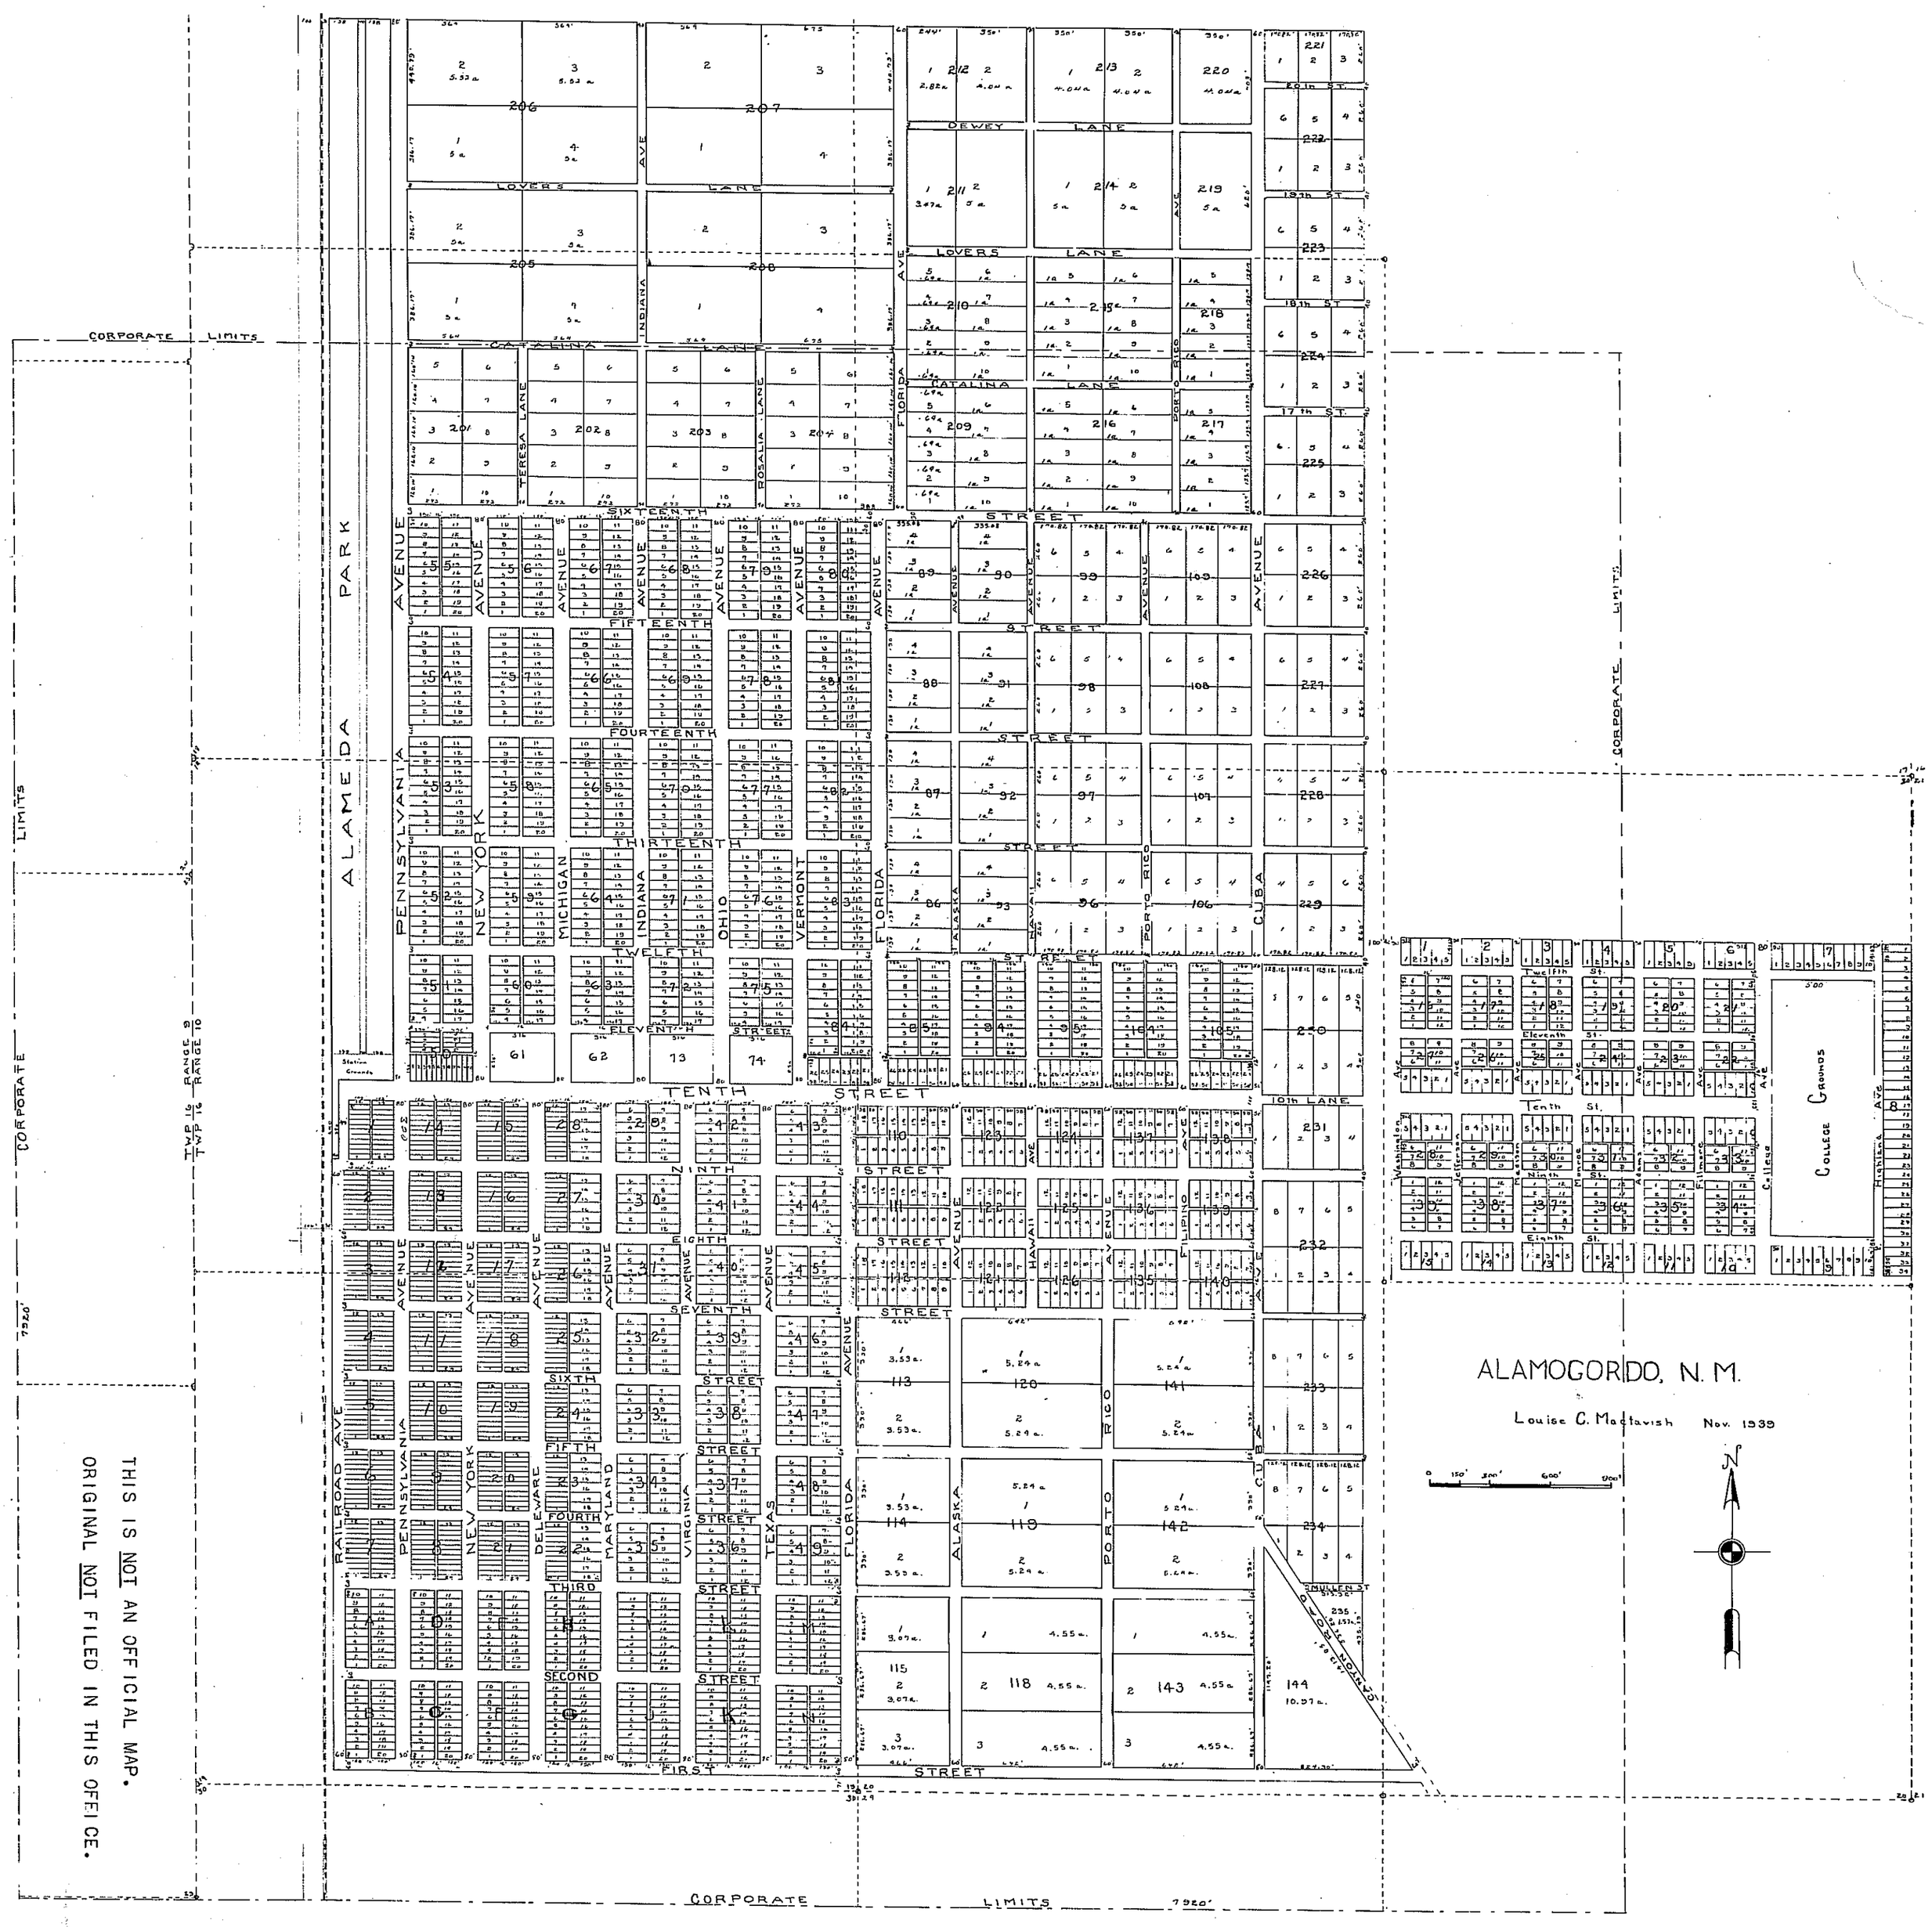
ALAMOGORDO, N. M.
Louise C. Mactavish Nov. 1939
CORPORATE LIMITS
TWP 16 RANGE 9
TWP 16 RANGE 10
ALAMEDA PARK
RAILROAD AVE
PENNSYLVANIA
NEW YORK
MICHIGAN
INDIANA
OHIO
VERMONT
FLORIDA
DELAWARE
MARYLAND
VIRGINIA
TEXAS
ALASKA
HAWAII
PORTO RICO
CUBA
FILIPINO
CATALINA LANE
LOVERS LANE
DEWEY LANE
TERESA LANE
ROSALIA LANE
FIRST STREET
SECOND STREET
THIRD STREET
FOURTH STREET
FIFTH STREET
SIXTH STREET
SEVENTH STREET
EIGHTH STREET
NINTH STREET
TENTH STREET
ELEVENTH STREET
TWELFTH STREET
THIRTEENTH STREET
FOURTEENTH STREET
FIFTEENTH STREET
SIXTEENTH STREET
17th ST.
18th ST.
19th ST.
20th ST.
10th LANE
MULLEN ST
Station Grounds
College Grounds
THIS IS NOT AN OFFICIAL MAP.
ORIGINAL NOT FILED IN THIS OFFICE.