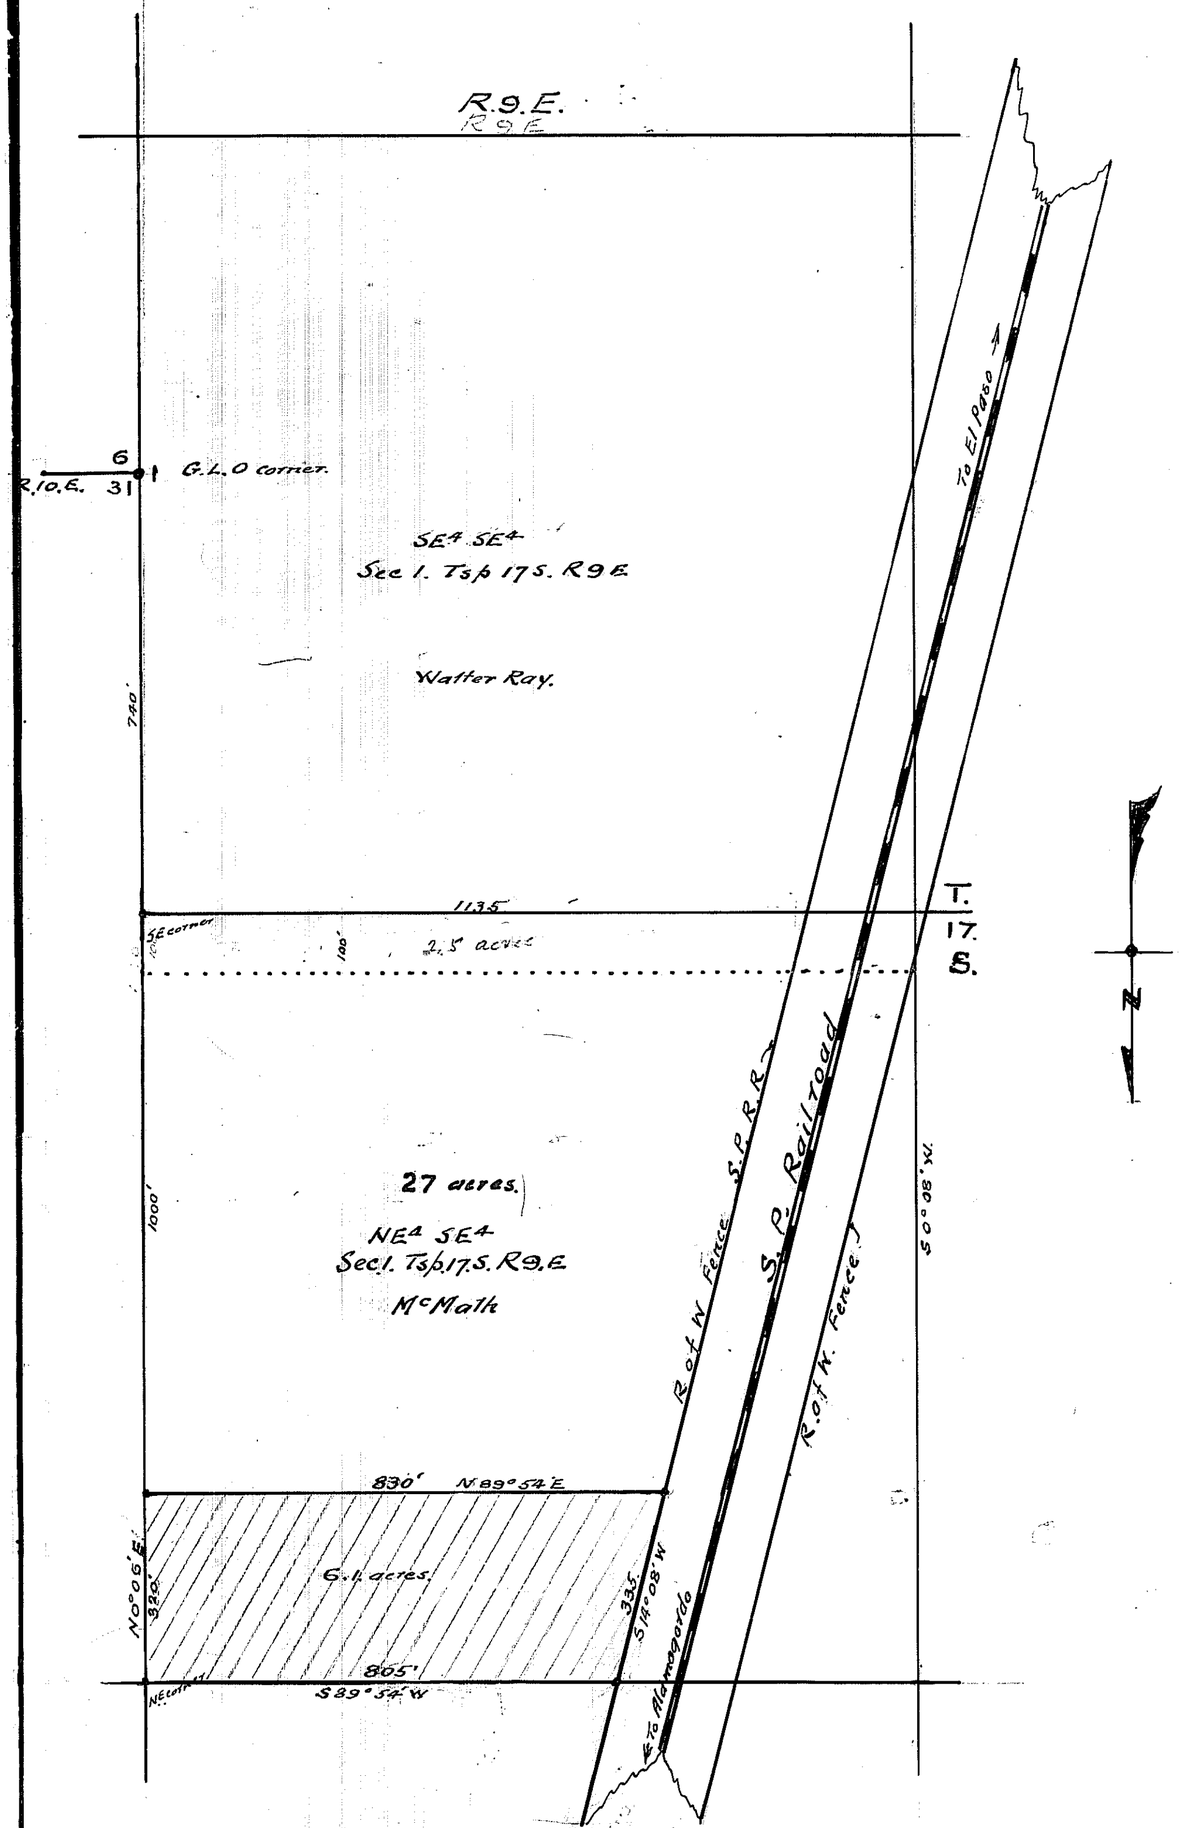

A. G. McMATH.

Surveyors Certificate

State of New Mexico } S.S.
County of Otero }

I. B E Dawson, being first duly sworn upon my oath, state that I am the registered land surveyor, who made this plat of NE4 of SE4 of Section 1. Township 17. S. Range 9 E. for Mr A.G. McMath, same was prepared from G.L.O. plats, and from field notes of actual surveys made by me, and under my direction, and are true and correct to the best of my knowledge and belief

License No 109.

B E Dawson
Registered land surveyor

Subscribed and sworn to before me this 9th day of June 1954 A.D.

George Abbott
Notary Public

My commission expires. 10/5/57.

#170

STATE OF NEW MEXICO } SS.
OTERO COUNTY }
FILED FOR RECORD IN MY OFFICE
This 27 day of June 1956
A.D. 1020 o'clock A.M. and duly recorded in Book No. 200 Page 261-262
he records of Otero County, New Mexico.
Margaret D. Sanchez
County Clerk Otero County New Mexico
By Ruth Roberts Deputy